

 


BOUNDARY

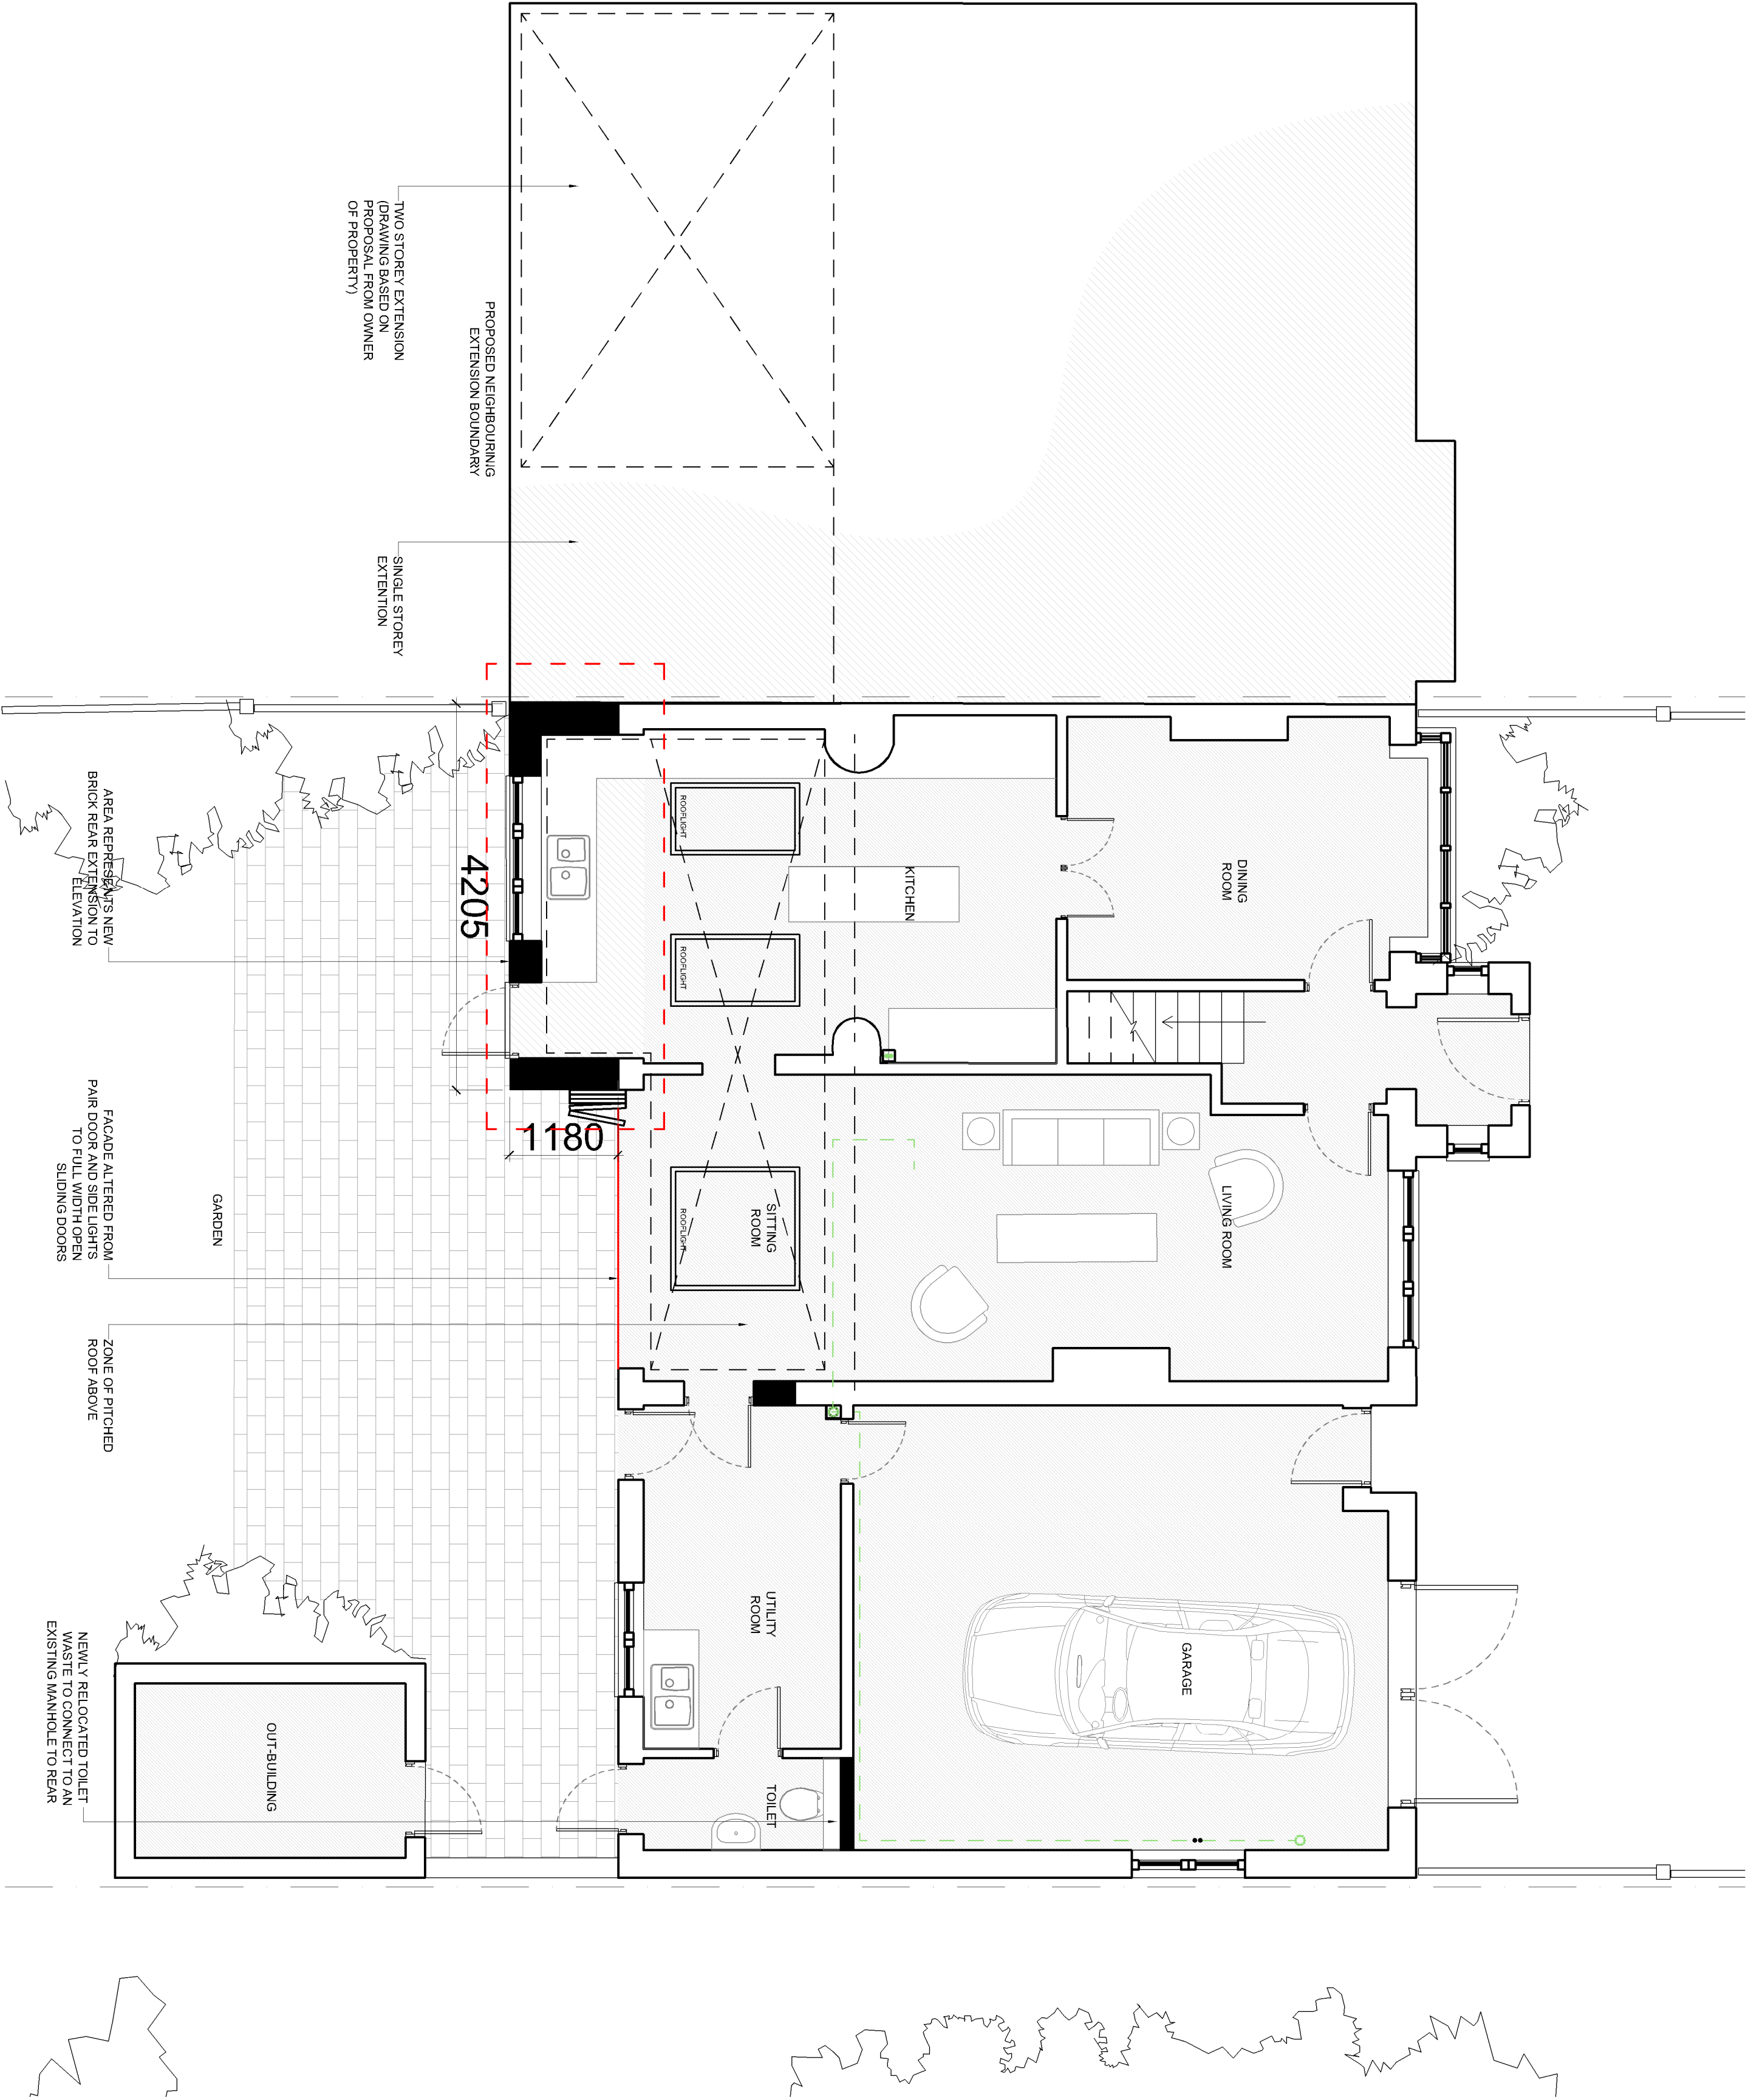

NEW CONSTRUCTION

 

REVISIONS	
NO	REVISION
A	200515
ADDITION OF A WINDOW TO EXIST ELEVATION	

PROPOSED GROUND FLOOR PLAN

PLANNING APPLICATION

HOMEVILLE, LAKE LANE BARNHAM,
WEST SUSSEX, PO22 0AE

DRAWING NUMBER	
A	2 1 4 2 P A 2 0 0 1
DATE	23/04/15
REVISION	20/05/15
DATE	20/05/15
REVISION	A
NO	
SCALE	1:50 @ A2
DRAWN	PC
CHECKED	TC
BY	

chaudhuriARCHITECTS
22 HOOP LANE, LONDON NW11 8LJ, T/F: 0208 458 1200
email: info@chaudhuriarchitects.co.uk



Architects Registration Board

