

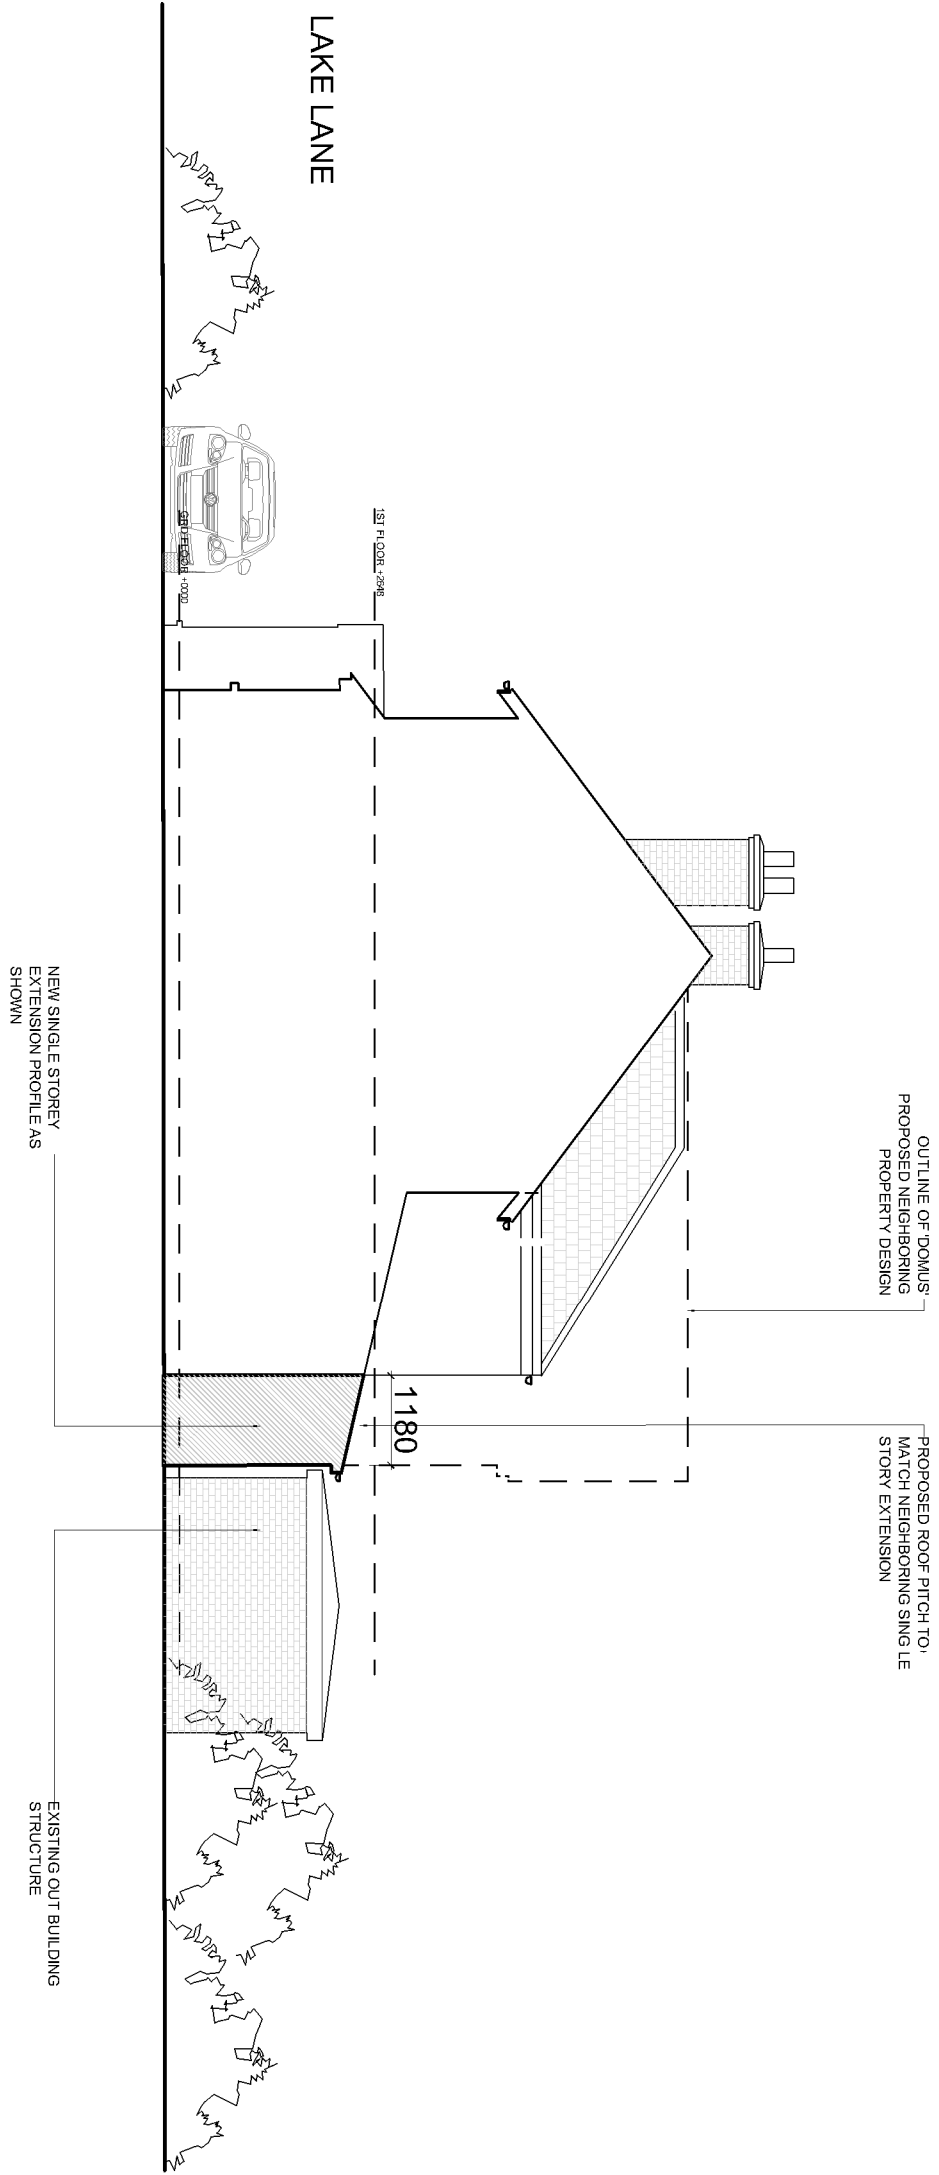
 


 

1 WEST ELEVATION

SCALE 1:100

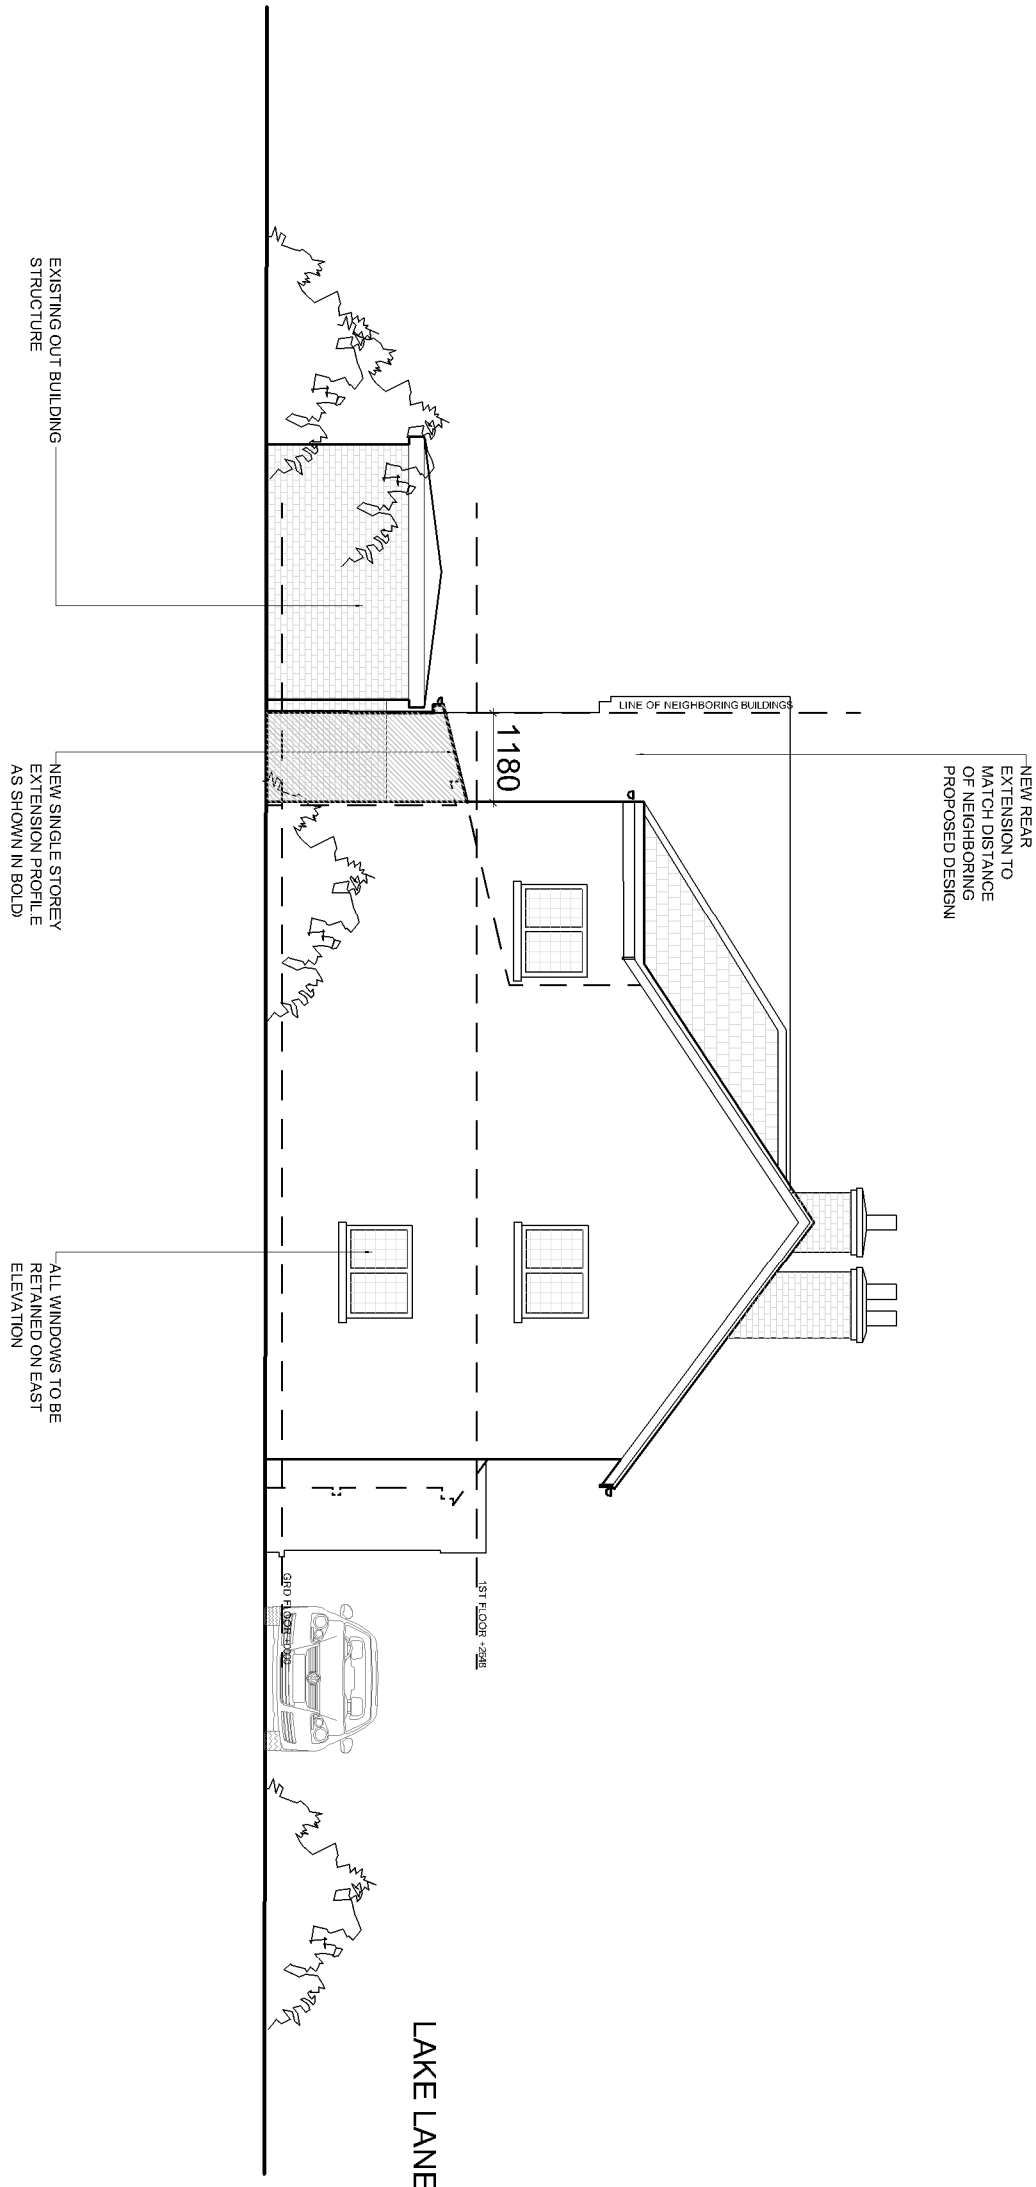

2 EAST ELEVATION

SCALE 1:100



PROPOSED SIDE ELEVATIONS
PLANNING APPLICATION

HOMEVILLE, LAKE LANE BARNHAM,
WEST SUSSEX, PO22 0AE

DRAWING NUMBER										
A	2	1	4	2	P	A	3	0	0	1
DATE	23/04/15				SCALE	1:100 @ A2				
REVISION	-/-				DRAWN	PC				
DATE					BY					
REVISION	-				CHECKED	TC				
NO.					BY					

chaudhuriARCHITECTS
22 HOOP LANE, LONDON NW11 8LL, T/F: 0208 458 1200
email: info@chaudhuriarchitects.co.uk



Architects Registration Board

