


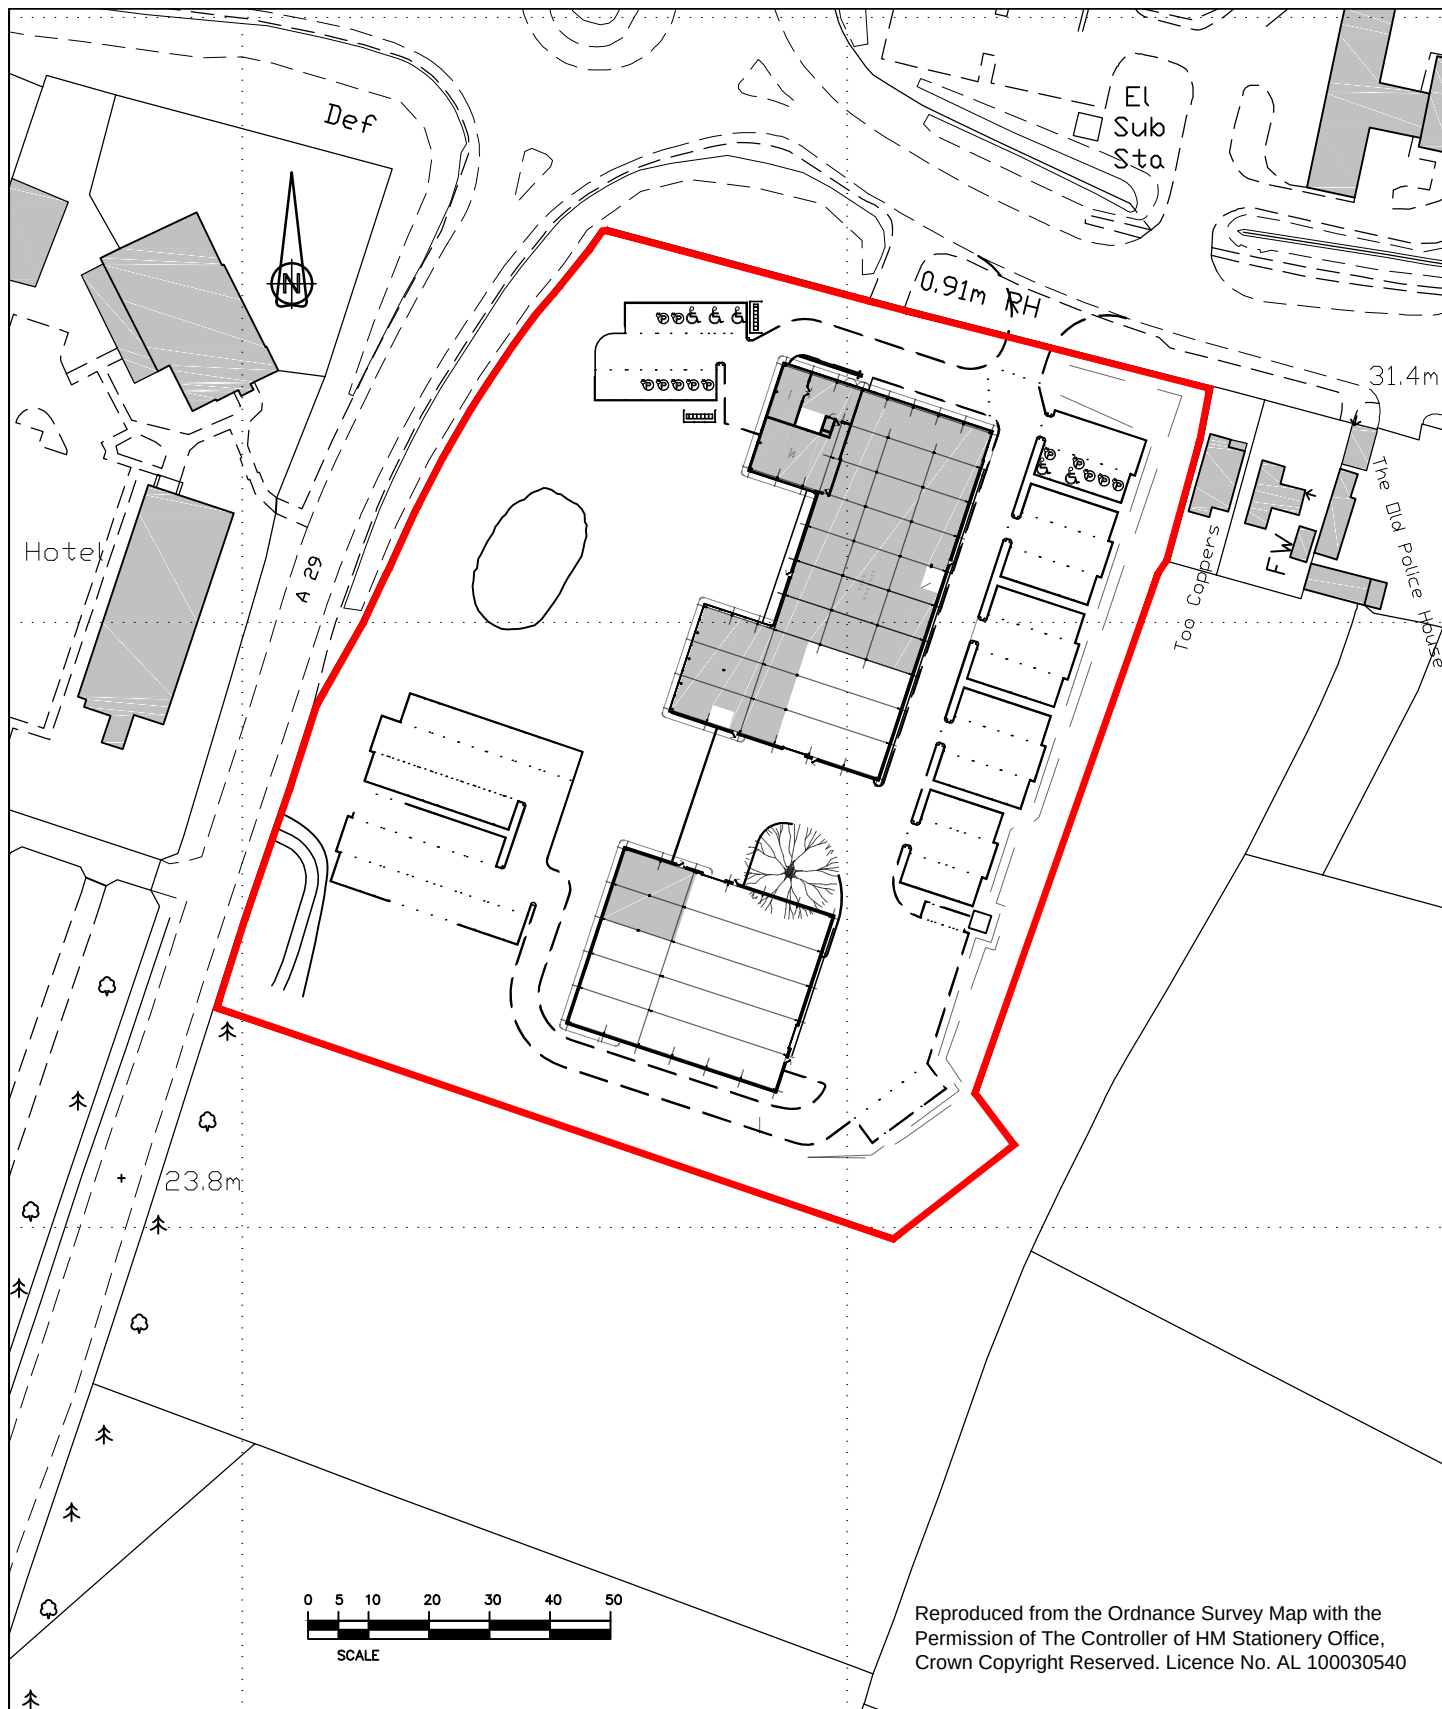

Reproduced from the Ordnance Survey Map with the
Permission of The Controller of HM Stationery Office,
Crown Copyright Reserved. Licence No. AL 100030540

Drawing No. WM/688/125

Drawn S.A.K.

Site Plan

Scale 1 : 1250

Date 23-12-20

TITLE

GTR
Arundel Road
Fontwell Walberton
West Sussex, BN18 0SB



4/5 North Road, Bodle Street Green
Hailsham, East Sussex, BN27 4RG
Tel: 01323 833086 Mobile: 07836 588181
E-mail: office@wealdenfm.com