

East Elevation


PLANNING
ISSUE



West Elevation

NOTES:-

Door and Window Frames -
Colour Anthracite (RAL 7016)

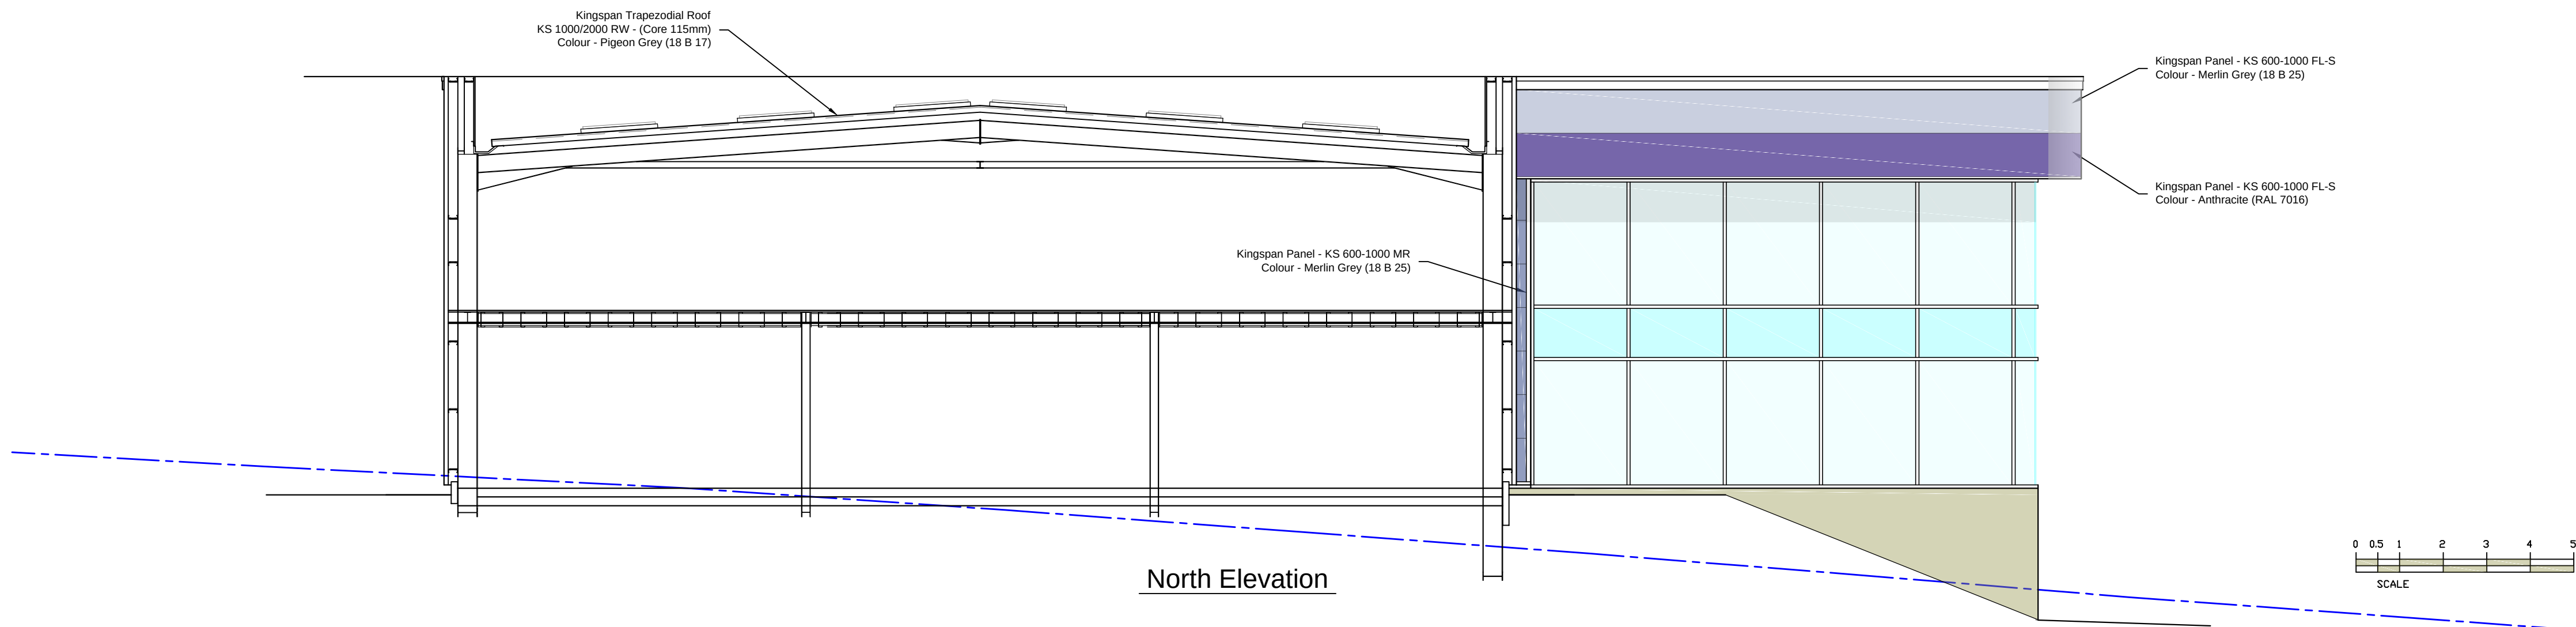

North Elevation



4/5 North Road, Bodle Street Green
Hailsham, East Sussex, BN27 4RG
Tel: 01323 833086 Mobile: 07836 588181
E-mail: wealdag@btinternet.com

PROJECT TITLE
GTR
Arundel Road
Fontwell Walberton
West Sussex, BN18 0SB

DRAWING
Proposed New Factory
Unit "A"
Elevations

REV	DESCRIPTION	DATE	BY

SCALE 1 : 100 on A1 1 : 150 on A2	DRAWN SAK
---	--------------

DATE 23-12-20	DRAWING No. WM/688/P13
------------------	---------------------------