

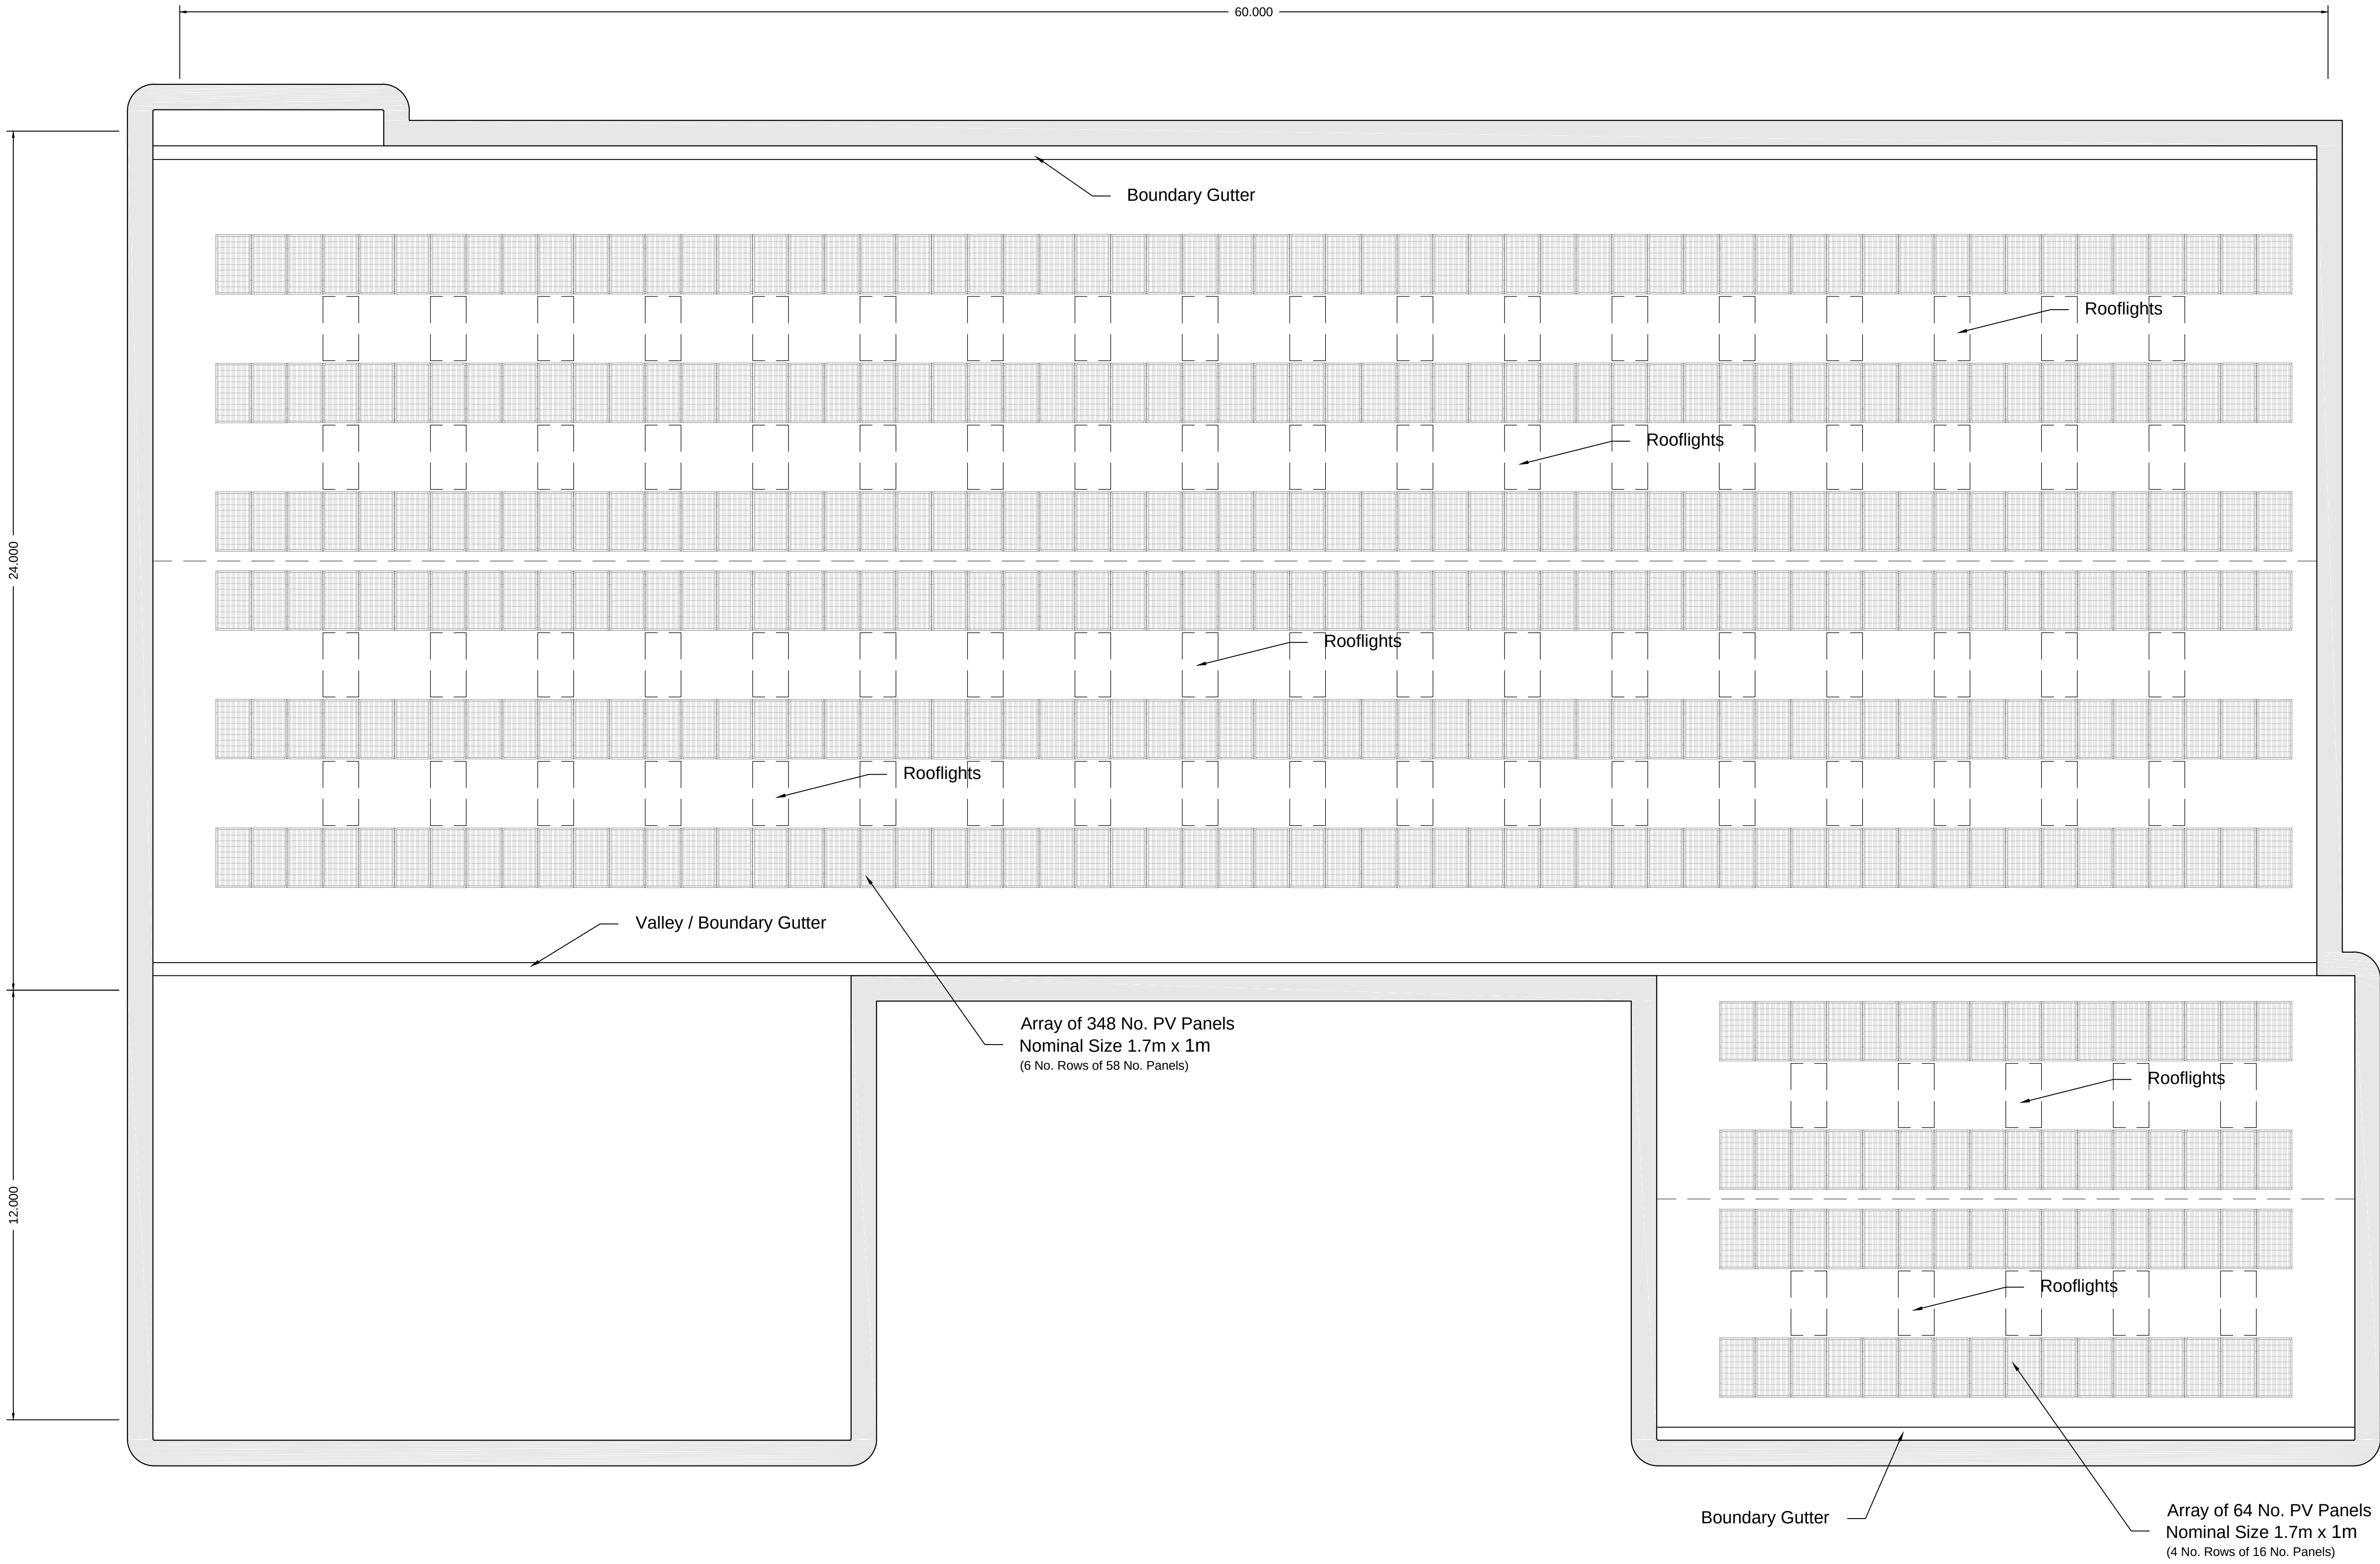


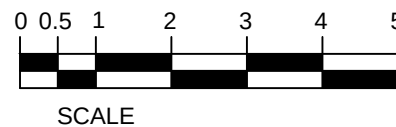

P L A N N I N G
I S S U E

 

4/5 North Road, Bodle Street Green
Hailsham, East Sussex, BN27 4RG
Tel: 01323 833086 Mobile: 07836 588181
E-mail: office@wealdenam.com

PROJECT TITLE
GTR
Arundel Road
Fontwell Walberton
West Sussex, BN18 0SB

DRAWING
Proposed New Factory
Unit "A"
Roof Plan

REV	DESCRIPTION	DATE	BY

SCALE 1 : 100 on A1 1 : 150 on A2	DRAWN SAK
---	--------------

DATE 23-12-20	DRAWING No. WM/688/P14
------------------	---------------------------