




PLEASE NOTE THAT THIS DRAWING IS MEANT
FOR ILLUSTRATIVE PURPOSES ONLY
AND CANNOT BE RELIED UPON FOR ANY
ONE PURPOSE

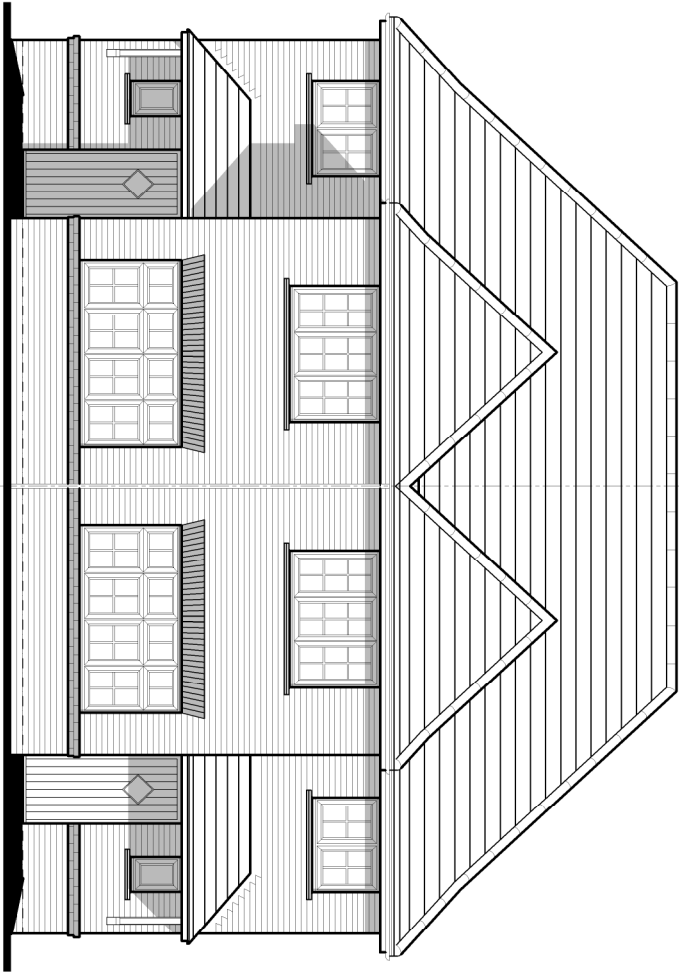


Front Elevation

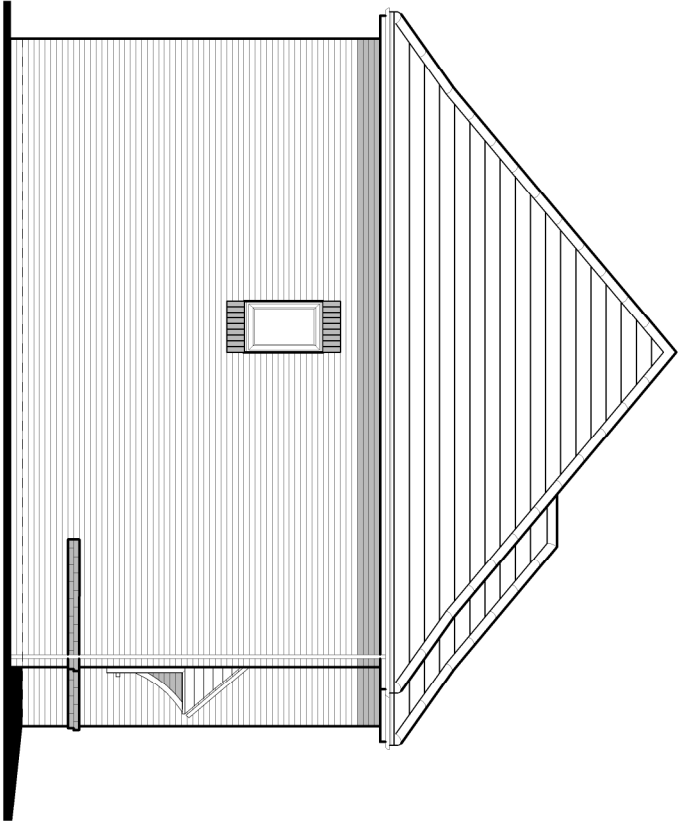

Side Elevation

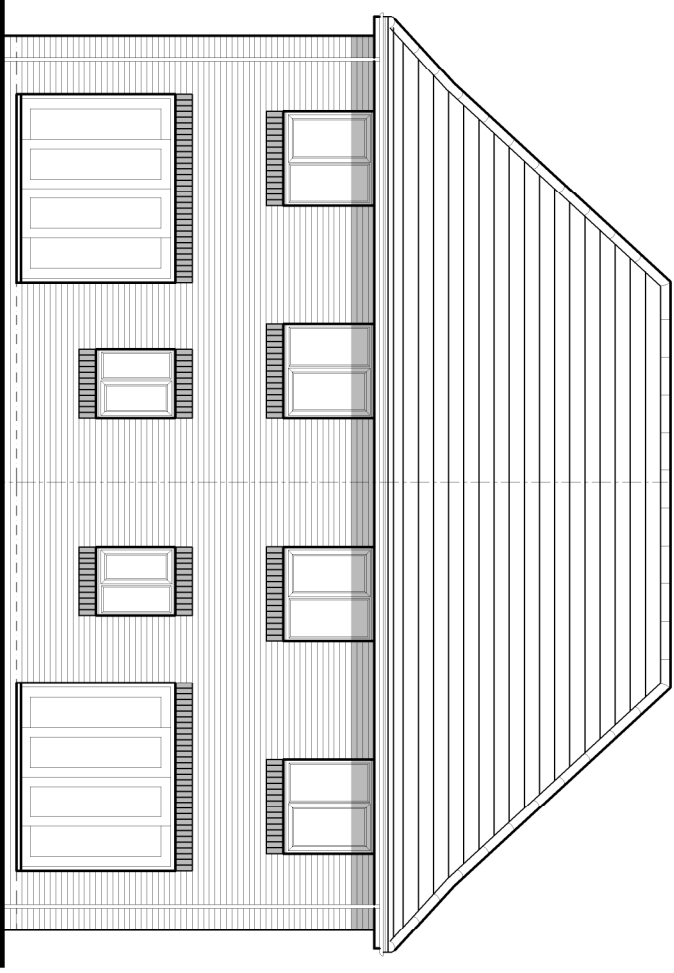

Rear Elevation

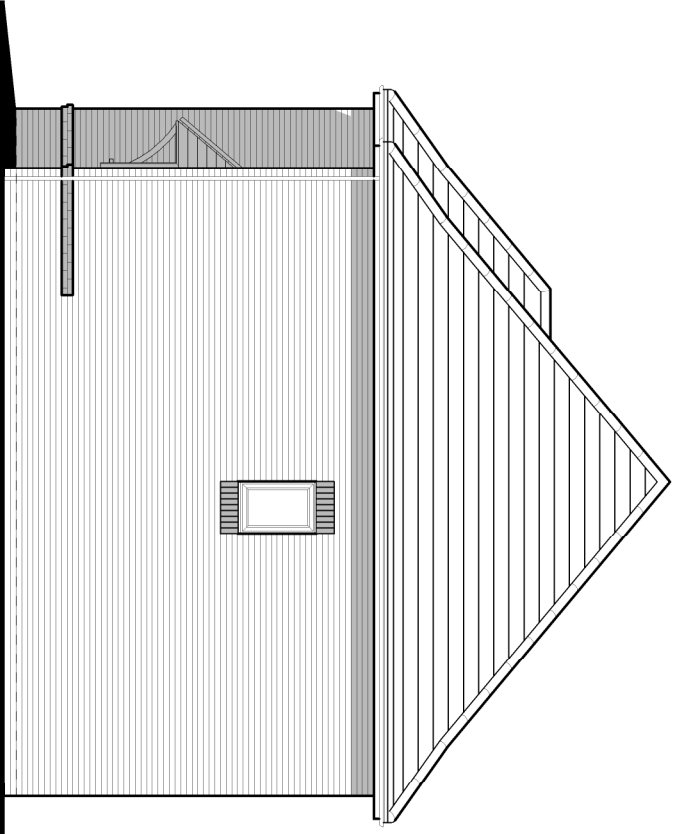

Side Elevation

Plot No's.
As Drawn - 6
Handed - 5



KEY

REV	DESCRIPTION	DATE	AUTHOR	CHECKED
-----	-------------	------	--------	---------



REDROW
HOMES
Southern Counties

PROJECT
**Pollards Nursery
Barnham**

DRAWING
**Letchworth
Elevations**

SCALE 1:100 @ A3	DATE 08.03.16	AUTHOR LAH	CHECKED -
JOB NO 7430-7	DRAWING NO EF-LETC-SM.3.e	REV -	

