



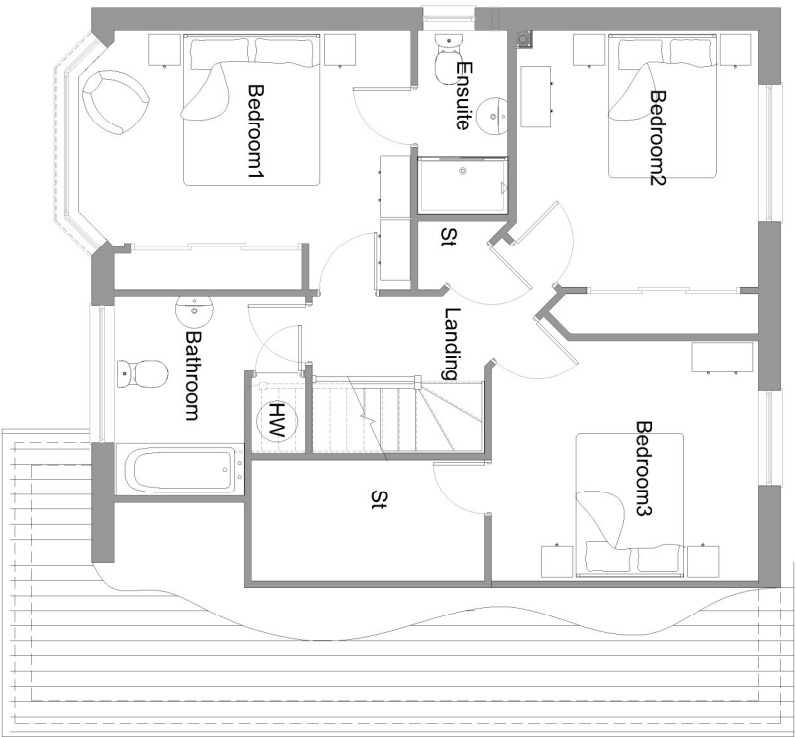

First Floor Plan

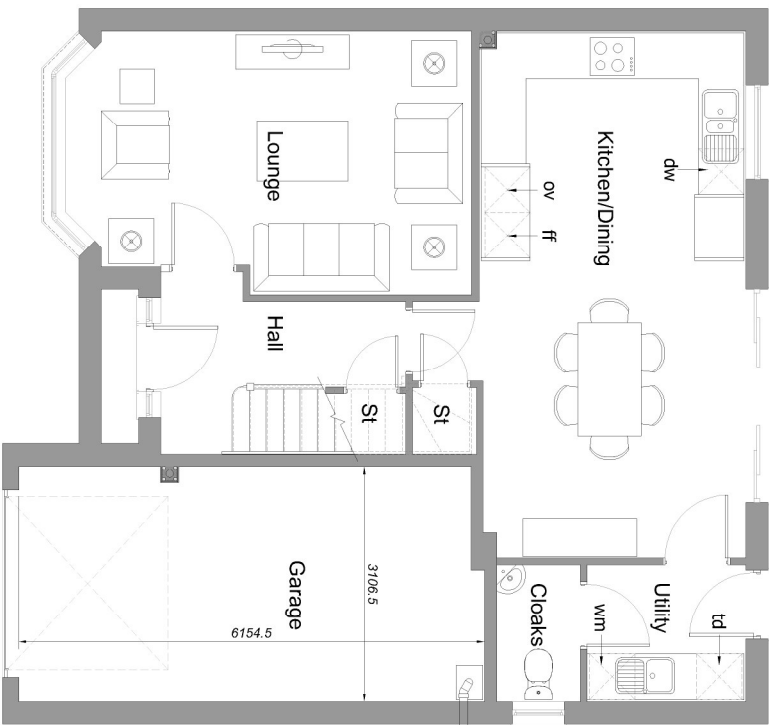

Ground Floor Plan

Plot No's.
As Drawn -3

KEY

Redrow Homes Ltd. 2016. All Rights Reserved. No part of this publication may be reproduced without prior written permission from Redrow Homes Ltd.

REV	DESCRIPTION	DATE	AUTHOR	CHECKED

**REDROW**
HOMES
Southern Counties

PROJECT
Pollards Nursery
Barnham

DRAWING
Worcester +
Floor Plans

SCALE	DATE	AUTHOR	CHECKED
1:100 @ A3	03.05.16	LAH	-
JOB NO	DRAWING NO	REV	
7430-7	EF-WORC+-DM.2.p	-	

Scale 1:100
0 1 2 3 4 5 (m)