








FRONT ELEVATION

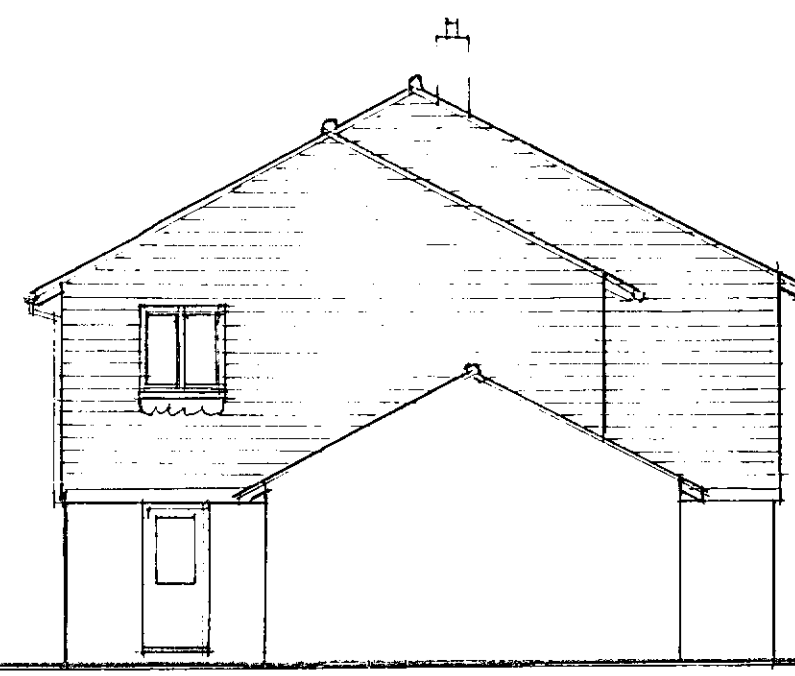


SIDE ELEVATION

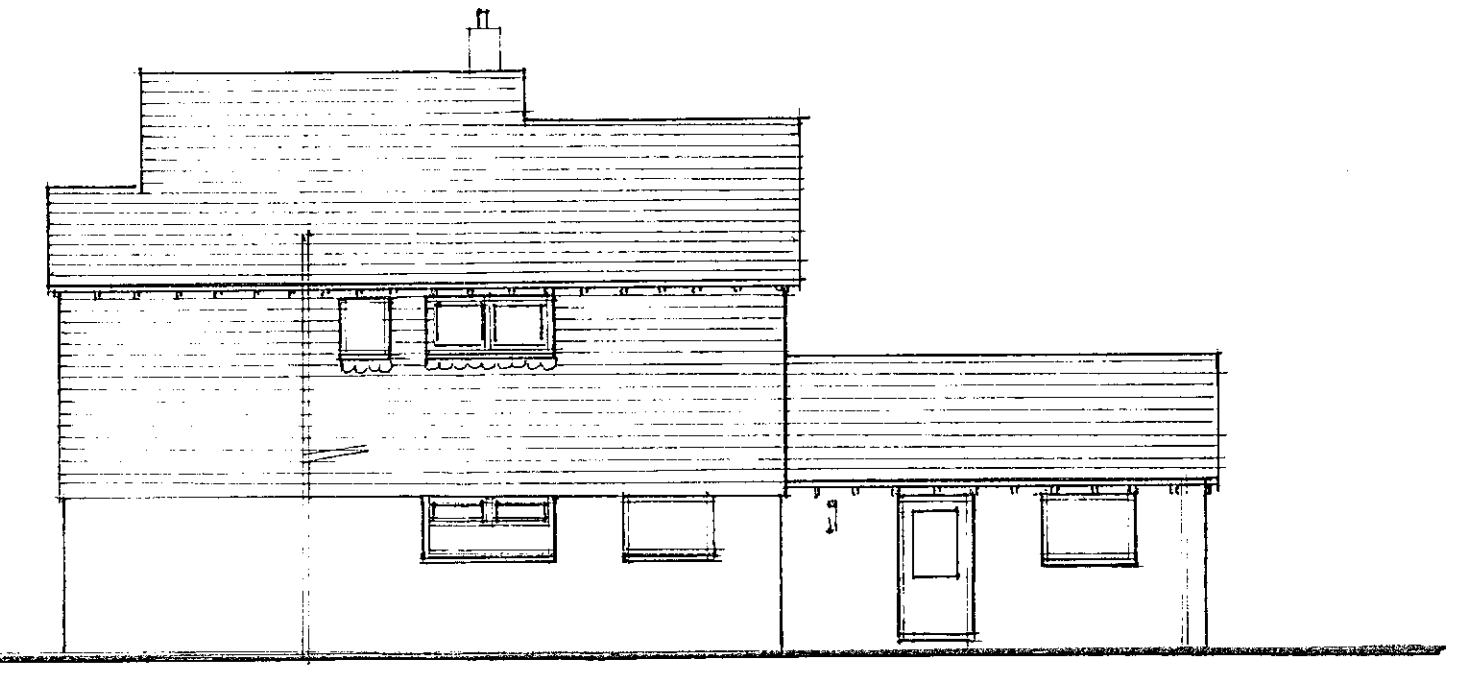


REAR ELEVATION

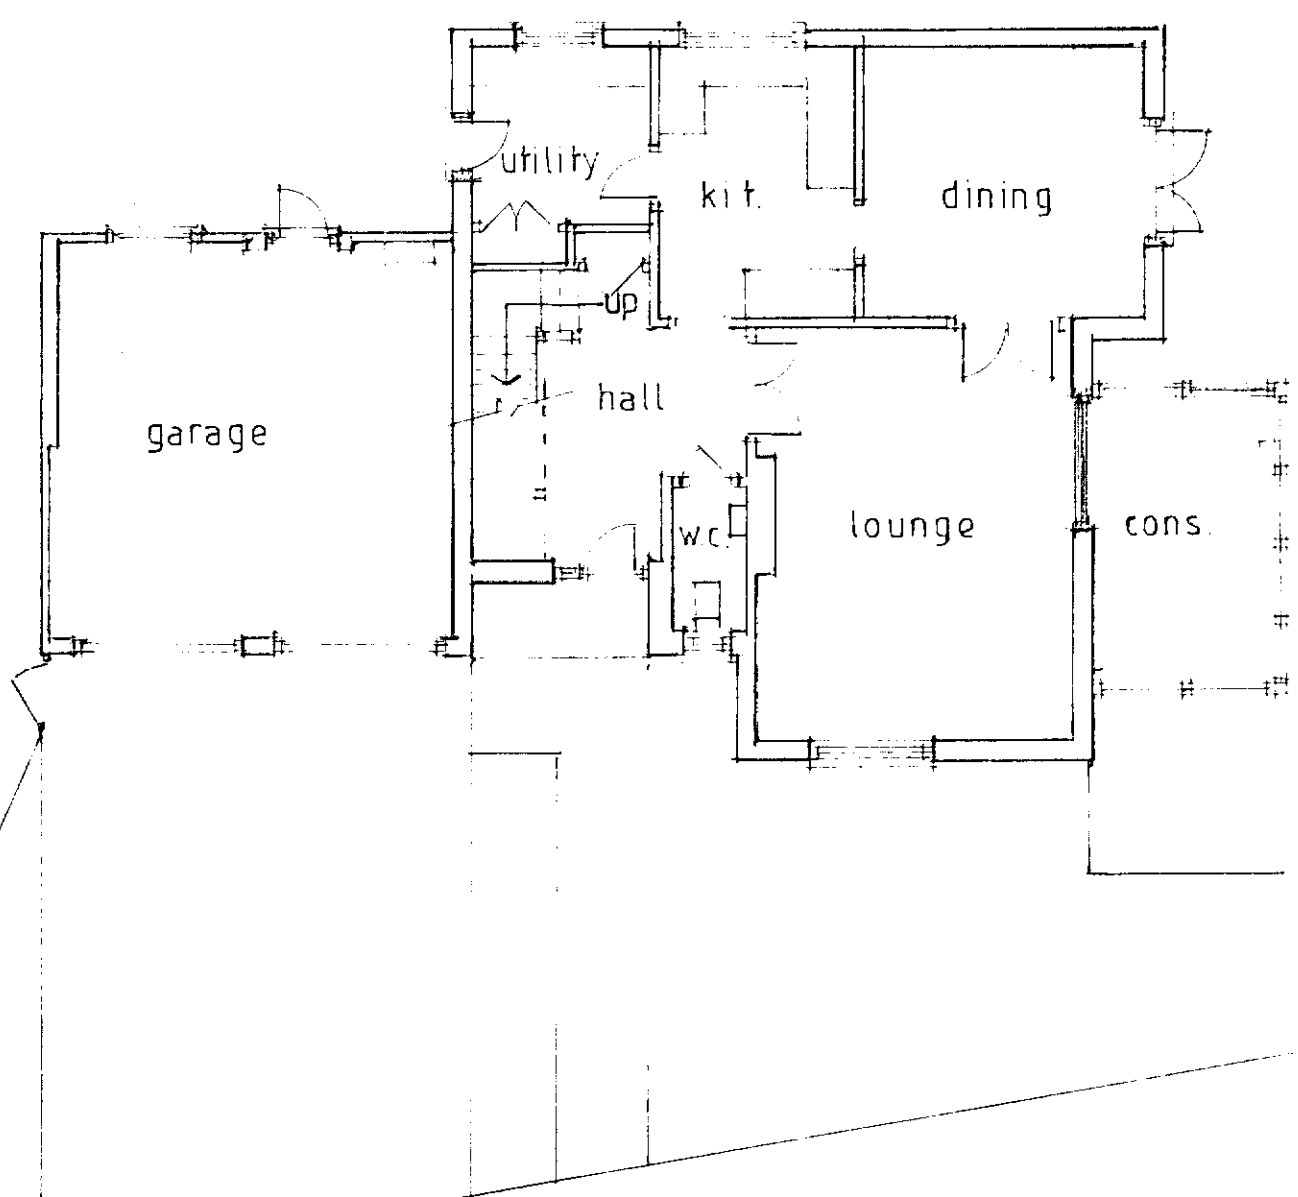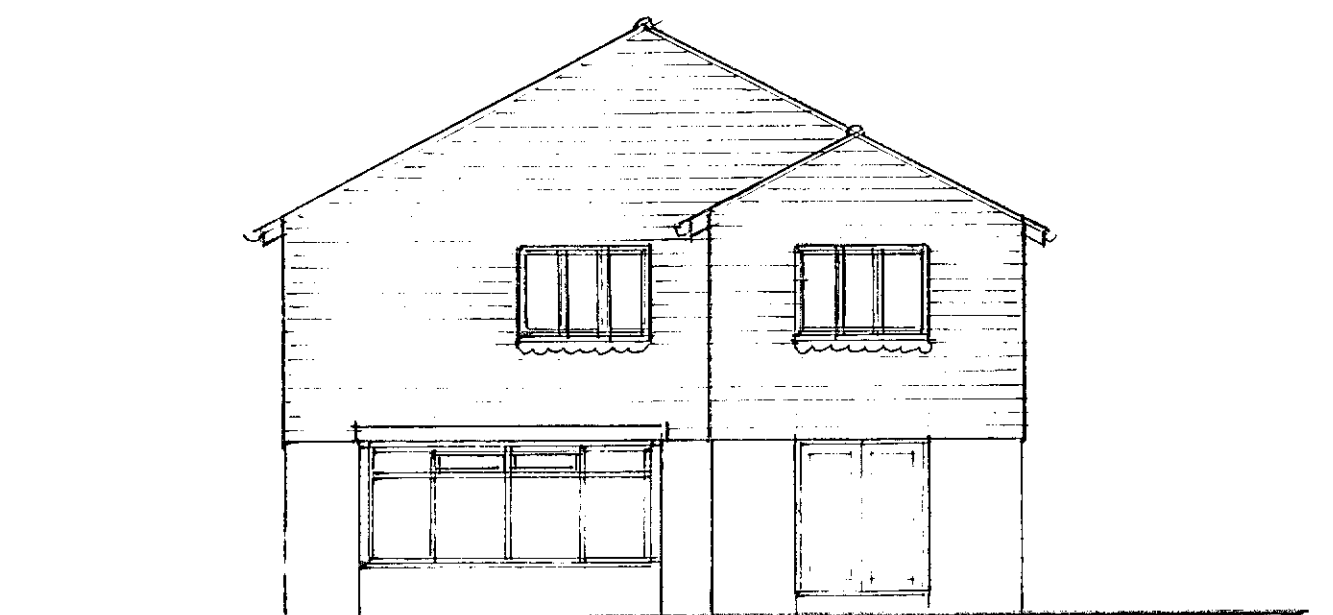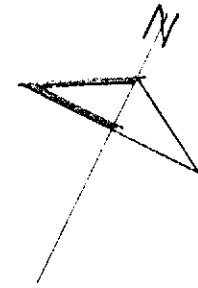

GROUND FLOOR PLAN 1:100

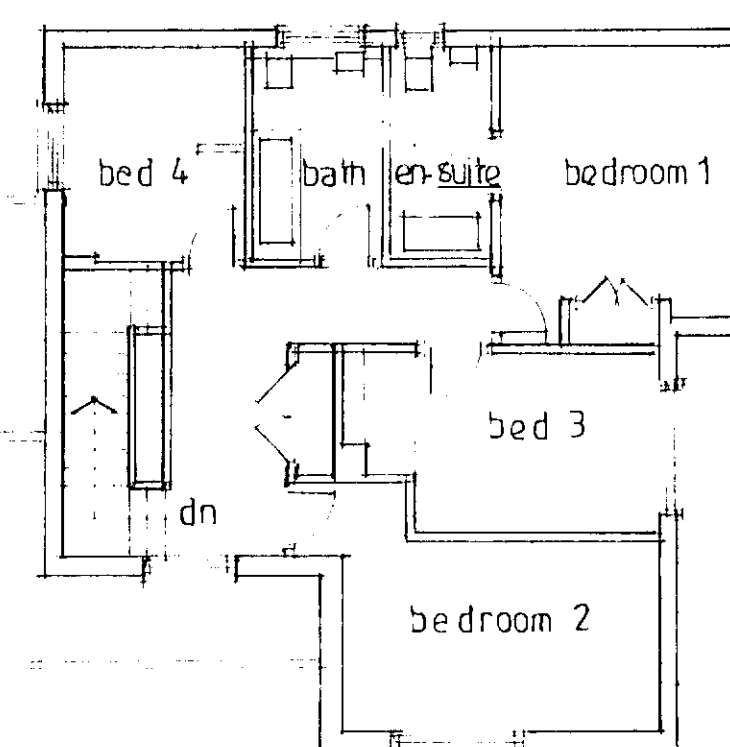

FIRST FLOOR PLAN

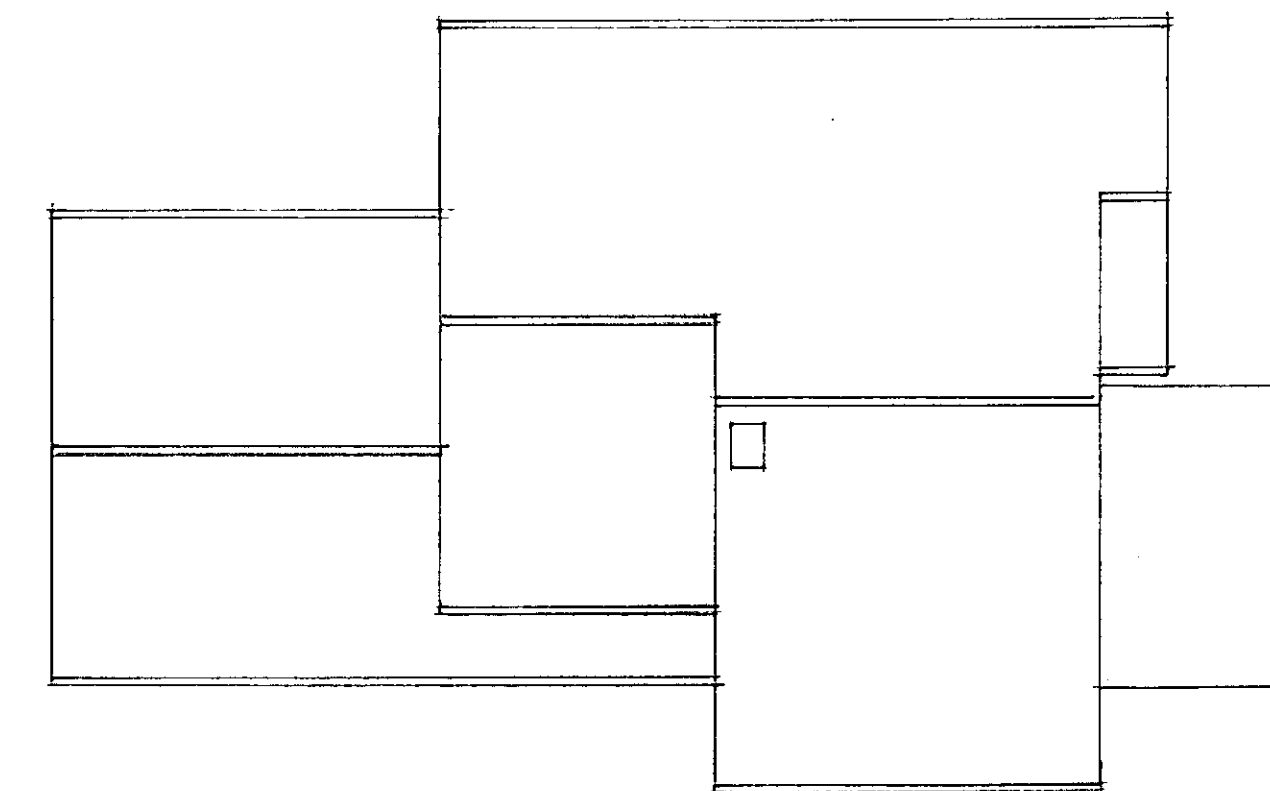

ROOF PLAN

No.	Revisions.	Date.
-----	------------	-------

O'NEILL
ARCHITECTURAL SERVICES
 16 Grosvenor Road, Donnington,
 Chichester, West Sussex. PO198RX.
 Telephone: [01243] 531333

Client:
 Mr. & Mrs. P. ROBSON

Project:
 92 BARNHAM ROAD,
 BARNHAM,
 WEST SUSSEX.

Drawing:
 SURVEY AS EXISTING

Drawn by:
 P. O'NEILL

Date:
 SEPTEMBER 2013

Scale/s:
 1:100

Dwg. no.
 1828 / 01

Rev.