


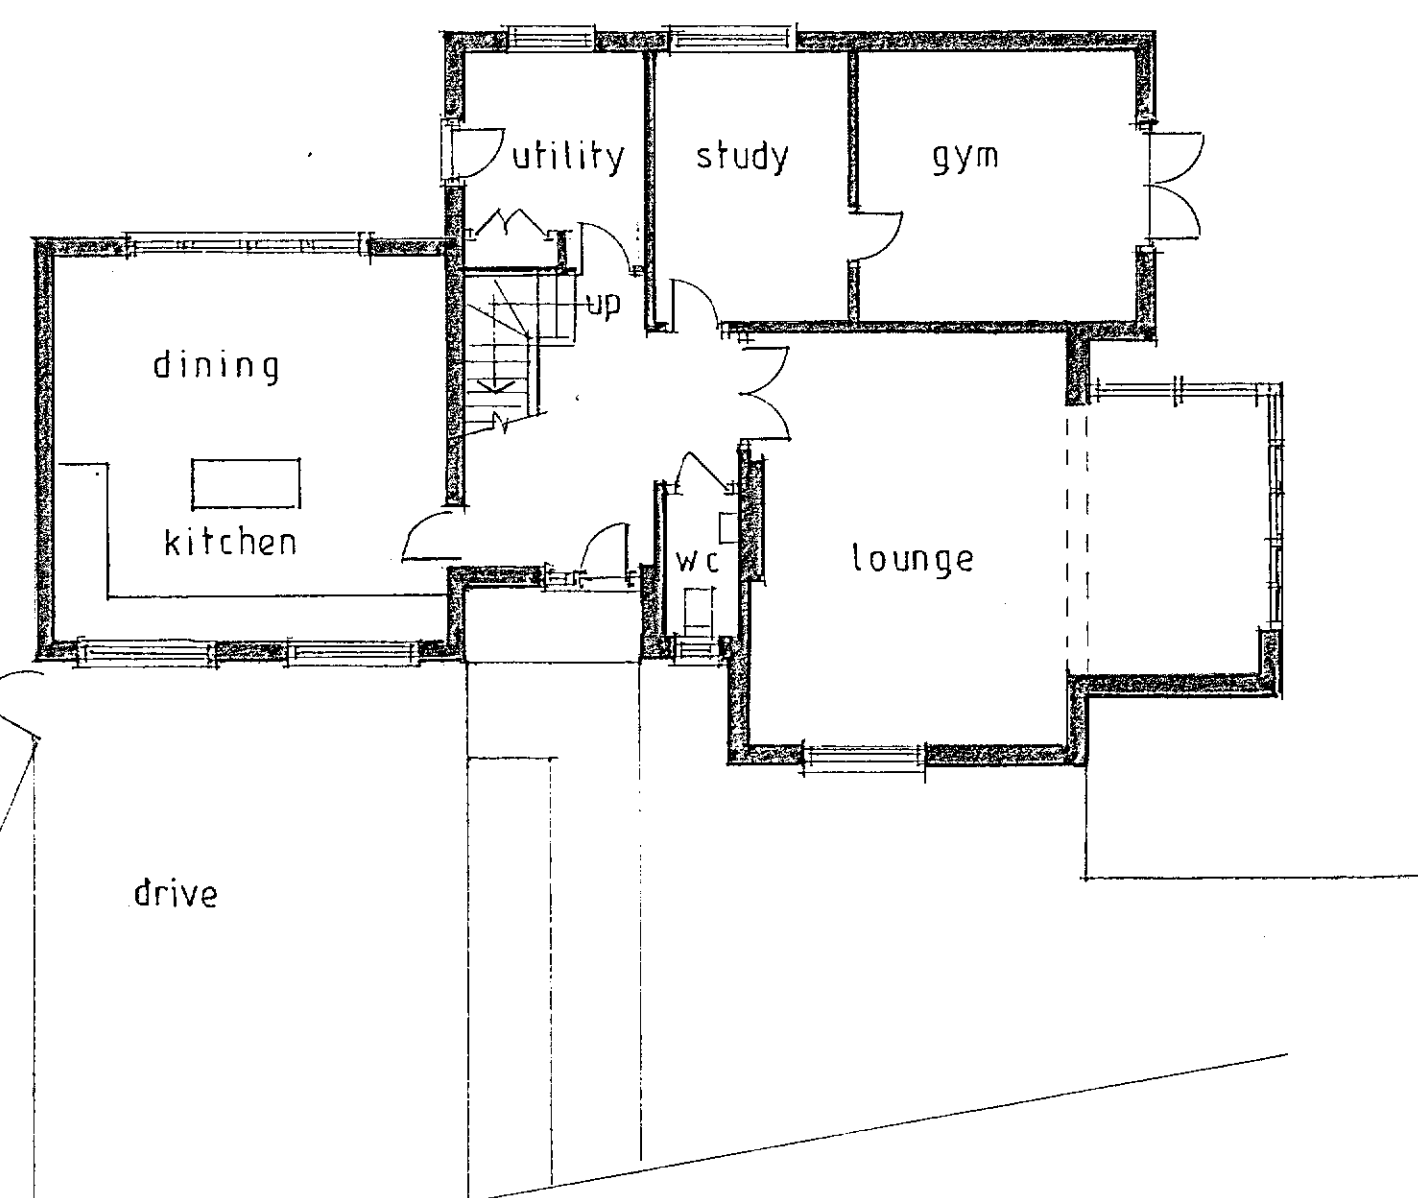
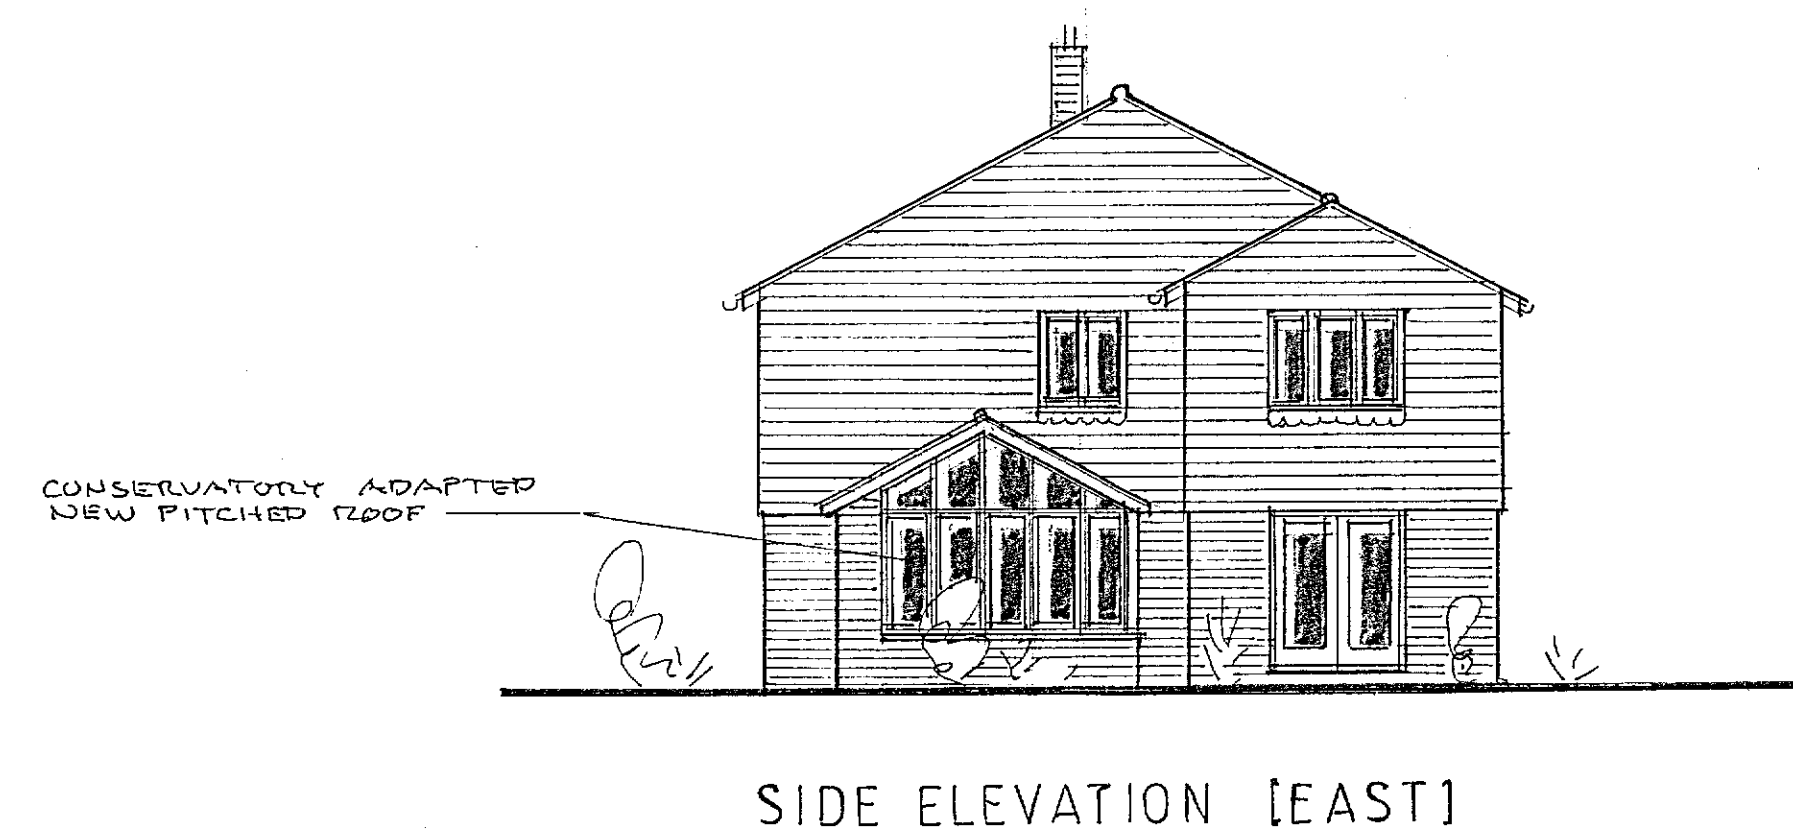


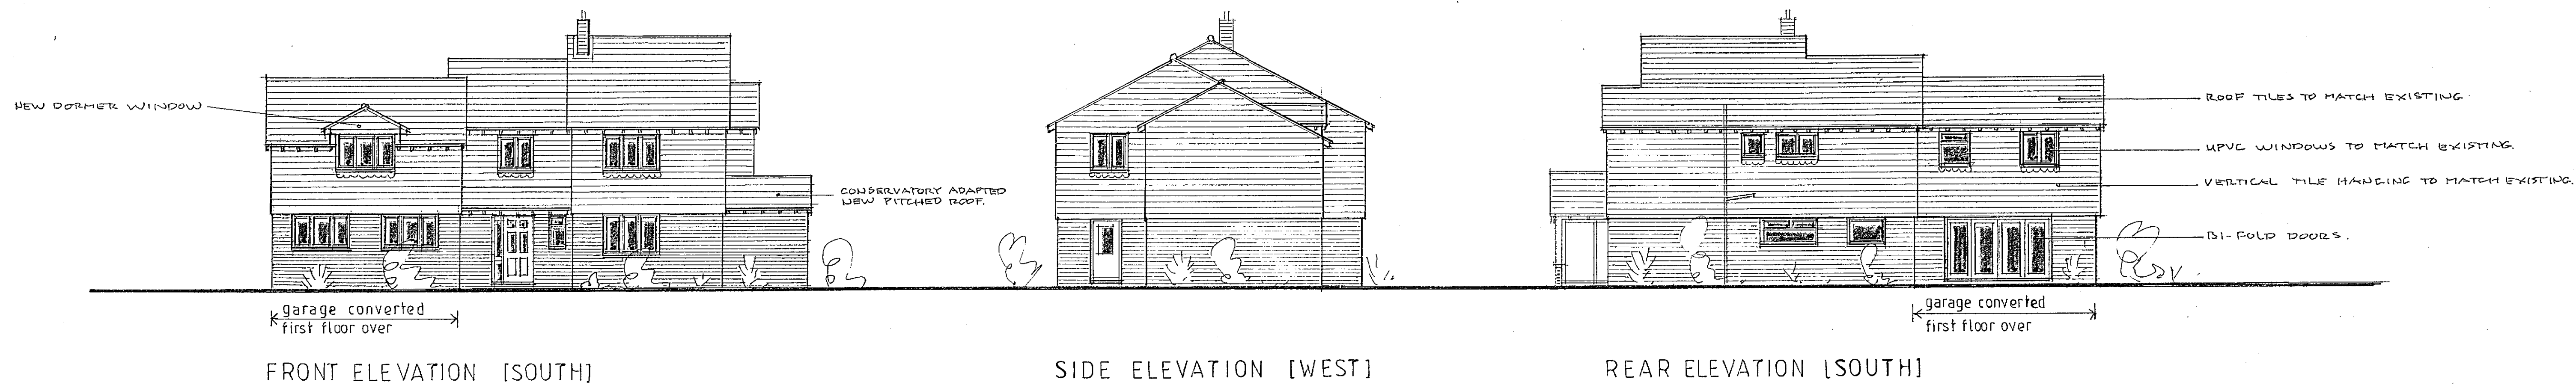

GROUND FLOOR PLAN 1:100

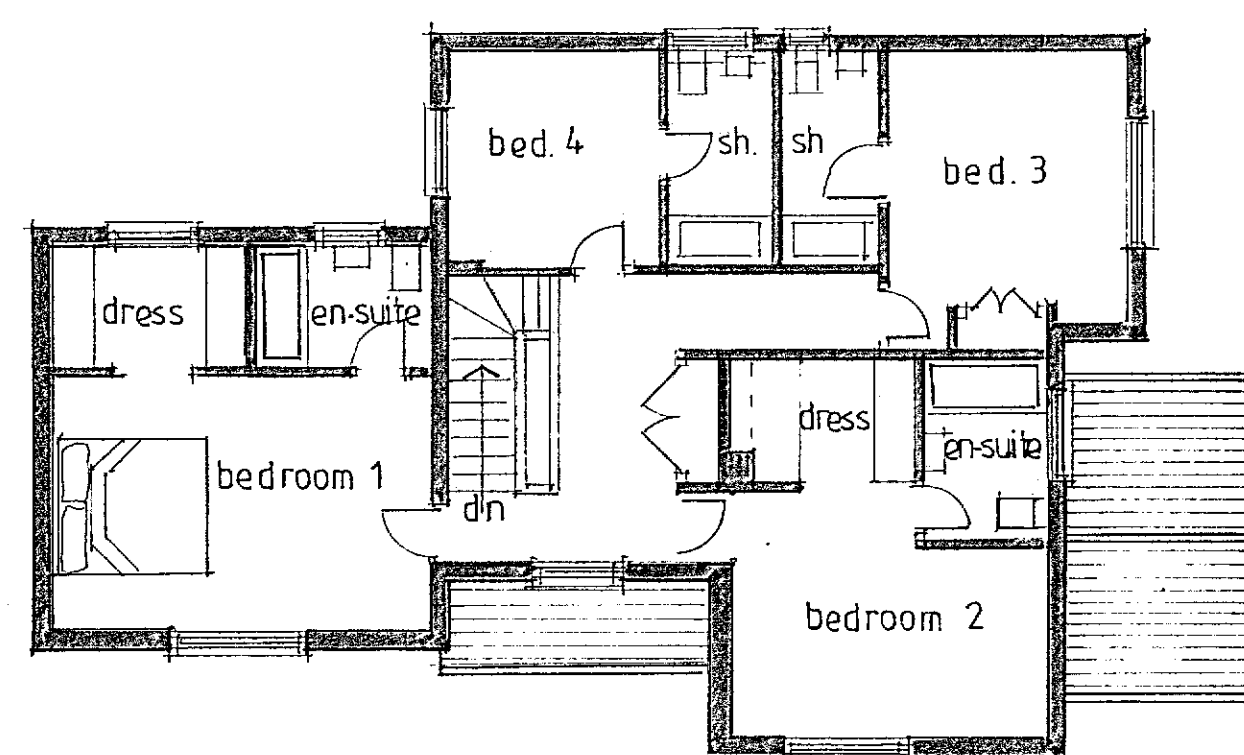

FIRST FLOOR PLAN

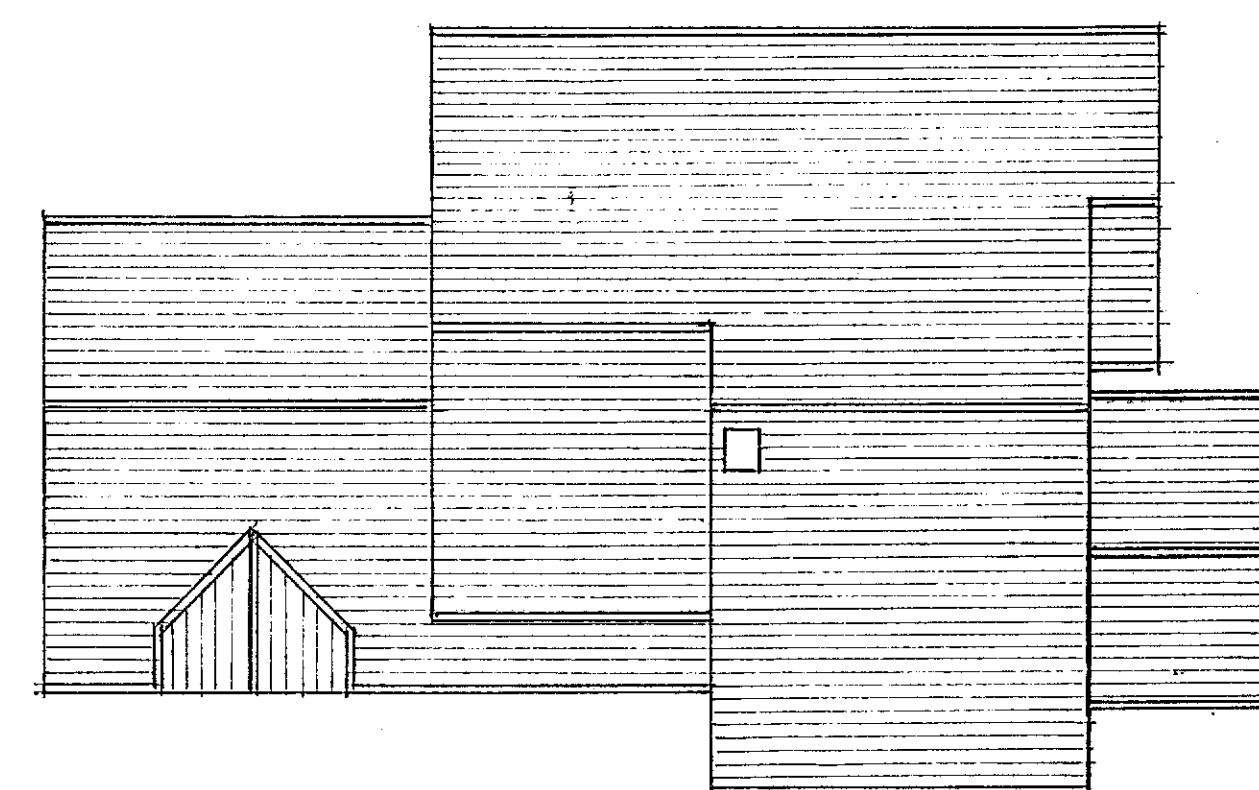

No. Revisions: Date:

O' NEILL
ARCHITECTURAL SERVICES
16 Grosvenor Road, Donnington,
Chichester West Sussex. PO198RX.
Telephone [01243] 531333

Client:
Mr & Mrs. P. ROBSON

Project:
PROPOSED EXTENSION,
92 BARNHAM ROAD,
BARNHAM,
WEST SUSSEX.

Drawing:
DESIGN PROPOSALS

Drawn by:
P. O' NEILL

Date:
OCTOBER, 2018

Scale/s:
1:100

Drg.no.
1828/02

Rev.