



Copyright Pegasus Planning Group Ltd. Crown copyright. All rights reserved. Ordnance Survey Copyright Licence number: 100042093. Promap Licence number: 100020449. EmapSite Licence number: 0100031673 Standard OS licence rights conditions apply. Pegasus accepts no liability for any use of this document other than for its original purpose, or by the original client, or following Pegasus' express agreement to such use. T 01285 641717 www.pegasuspg.co.uk

ANTI-VANDAL CLEAR
POLYCARBONATE ROOF AND SIDES

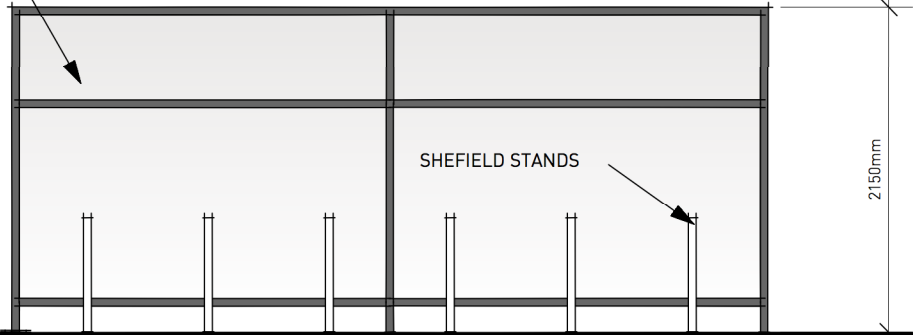


FRONT ELEVATION (12 BIKE SHELTER)


POWDER COATED STEEL
FRAME COLOUR BLACK

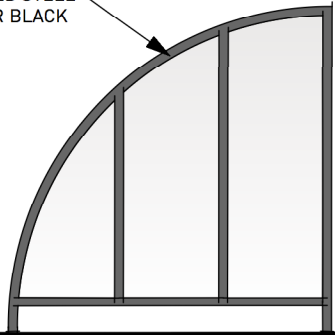

SIDE ELEVATION

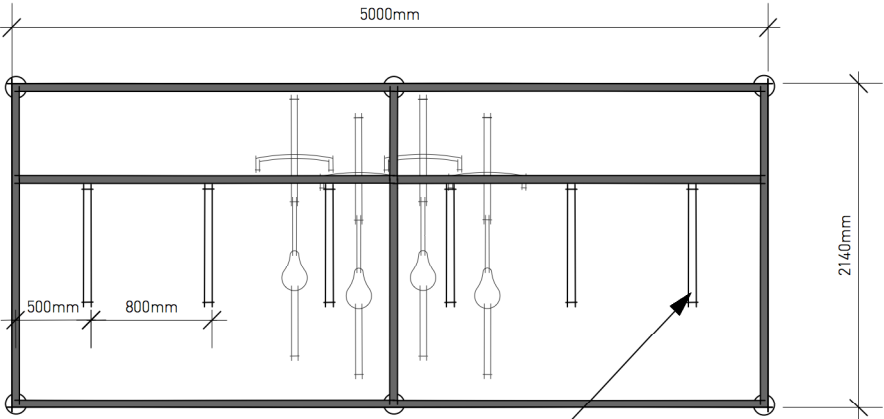

FLOOR PLAN

 

POLLARDS NURSERY, BARNHAM - CYCLE STORE - FLOOR PLANS & ELEVATIONS



PLANNING | DESIGN | ENVIRONMENT | ECONOMICS | WWW.PEGASUSPG.CO.UK | TEAM/DRAWN BY MC/CJH | APPROVED BY: MCC | DATE: 23/05/18 | SCALE: 1:100 @ A3 | DRWG: CODE_P16-0421_27 SHEET NO: 01 REV: _ | CLIENT: REDROW HOMES |