

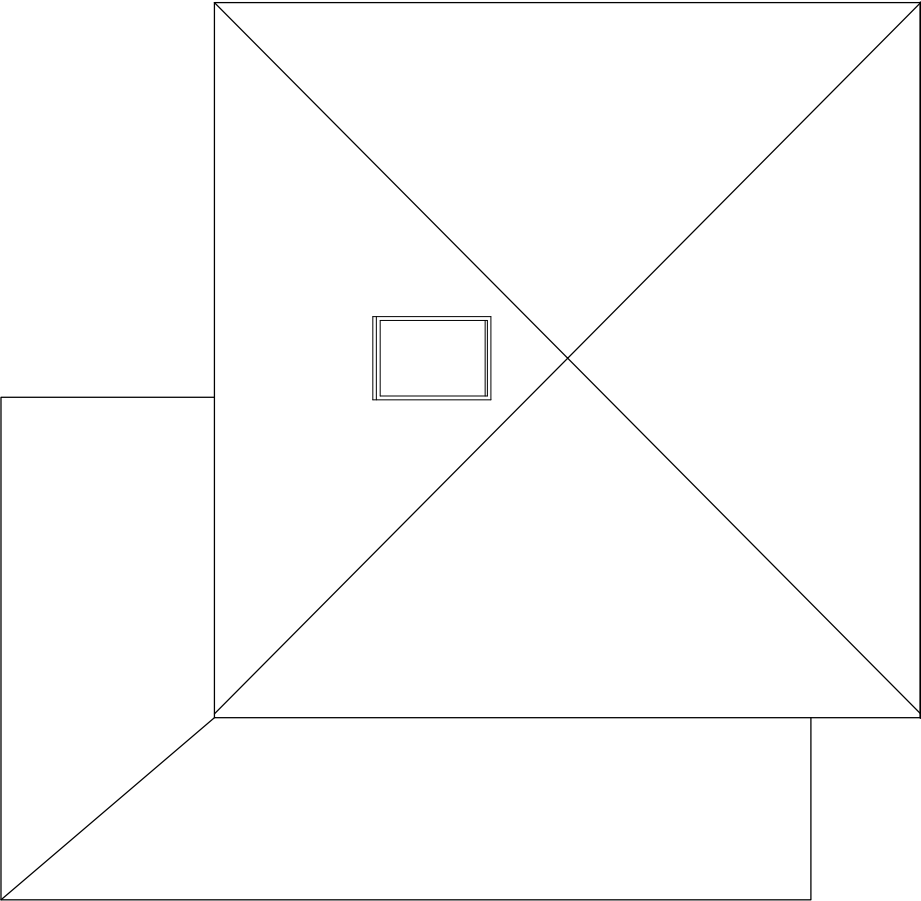


 

EXISTING ROOF PLAN

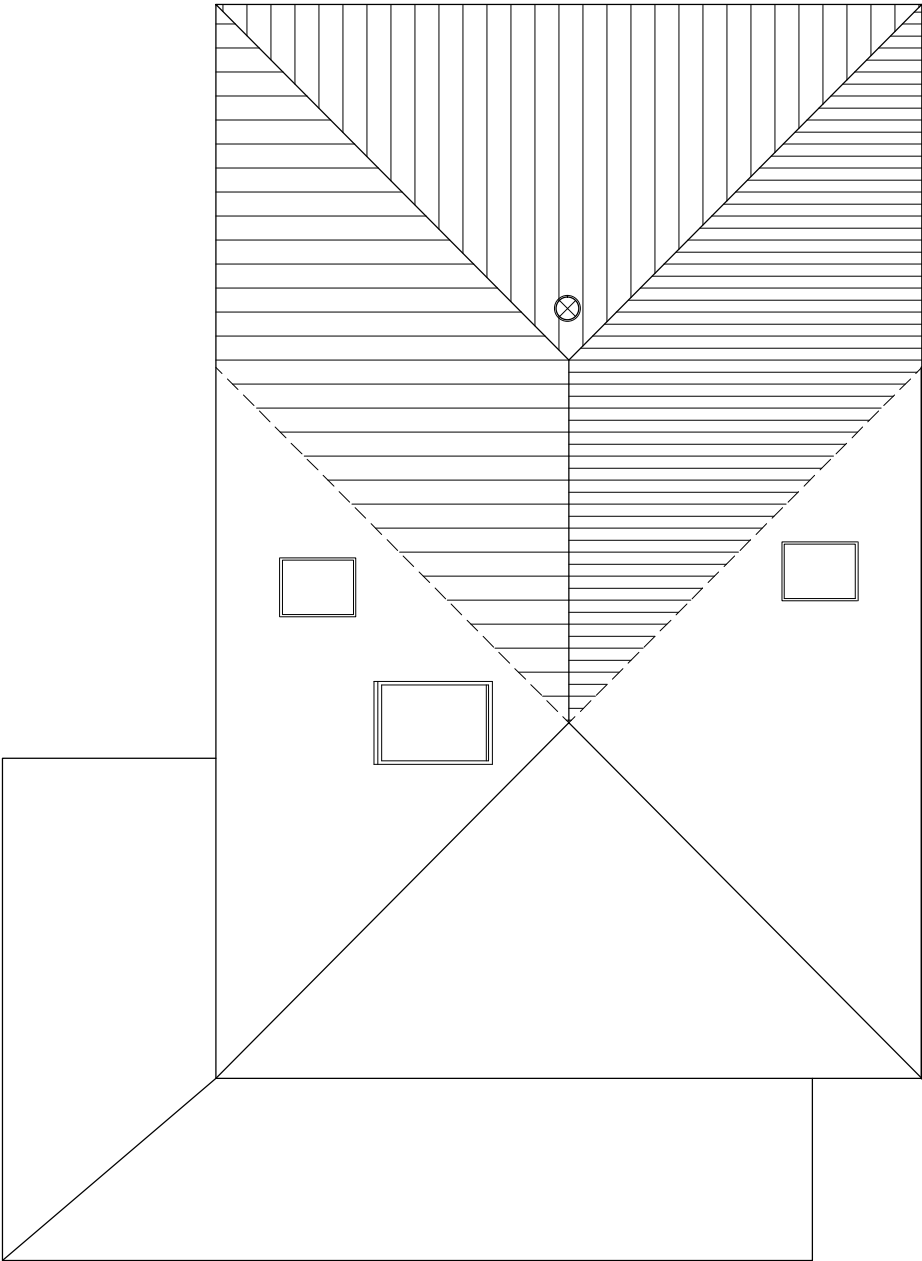

PROPOSED ROOF PLAN

FOR MR S. DOWNES		
SITE 43 ELM GROVE, BARNHAM, WEST SUSSEX. PO22 0HL		
TITLE PROPOSED & EXISTING ROOF PLANS		
SCALE 1:100	DRAWN AH 02/21	DRAWING NO. 06 REV