
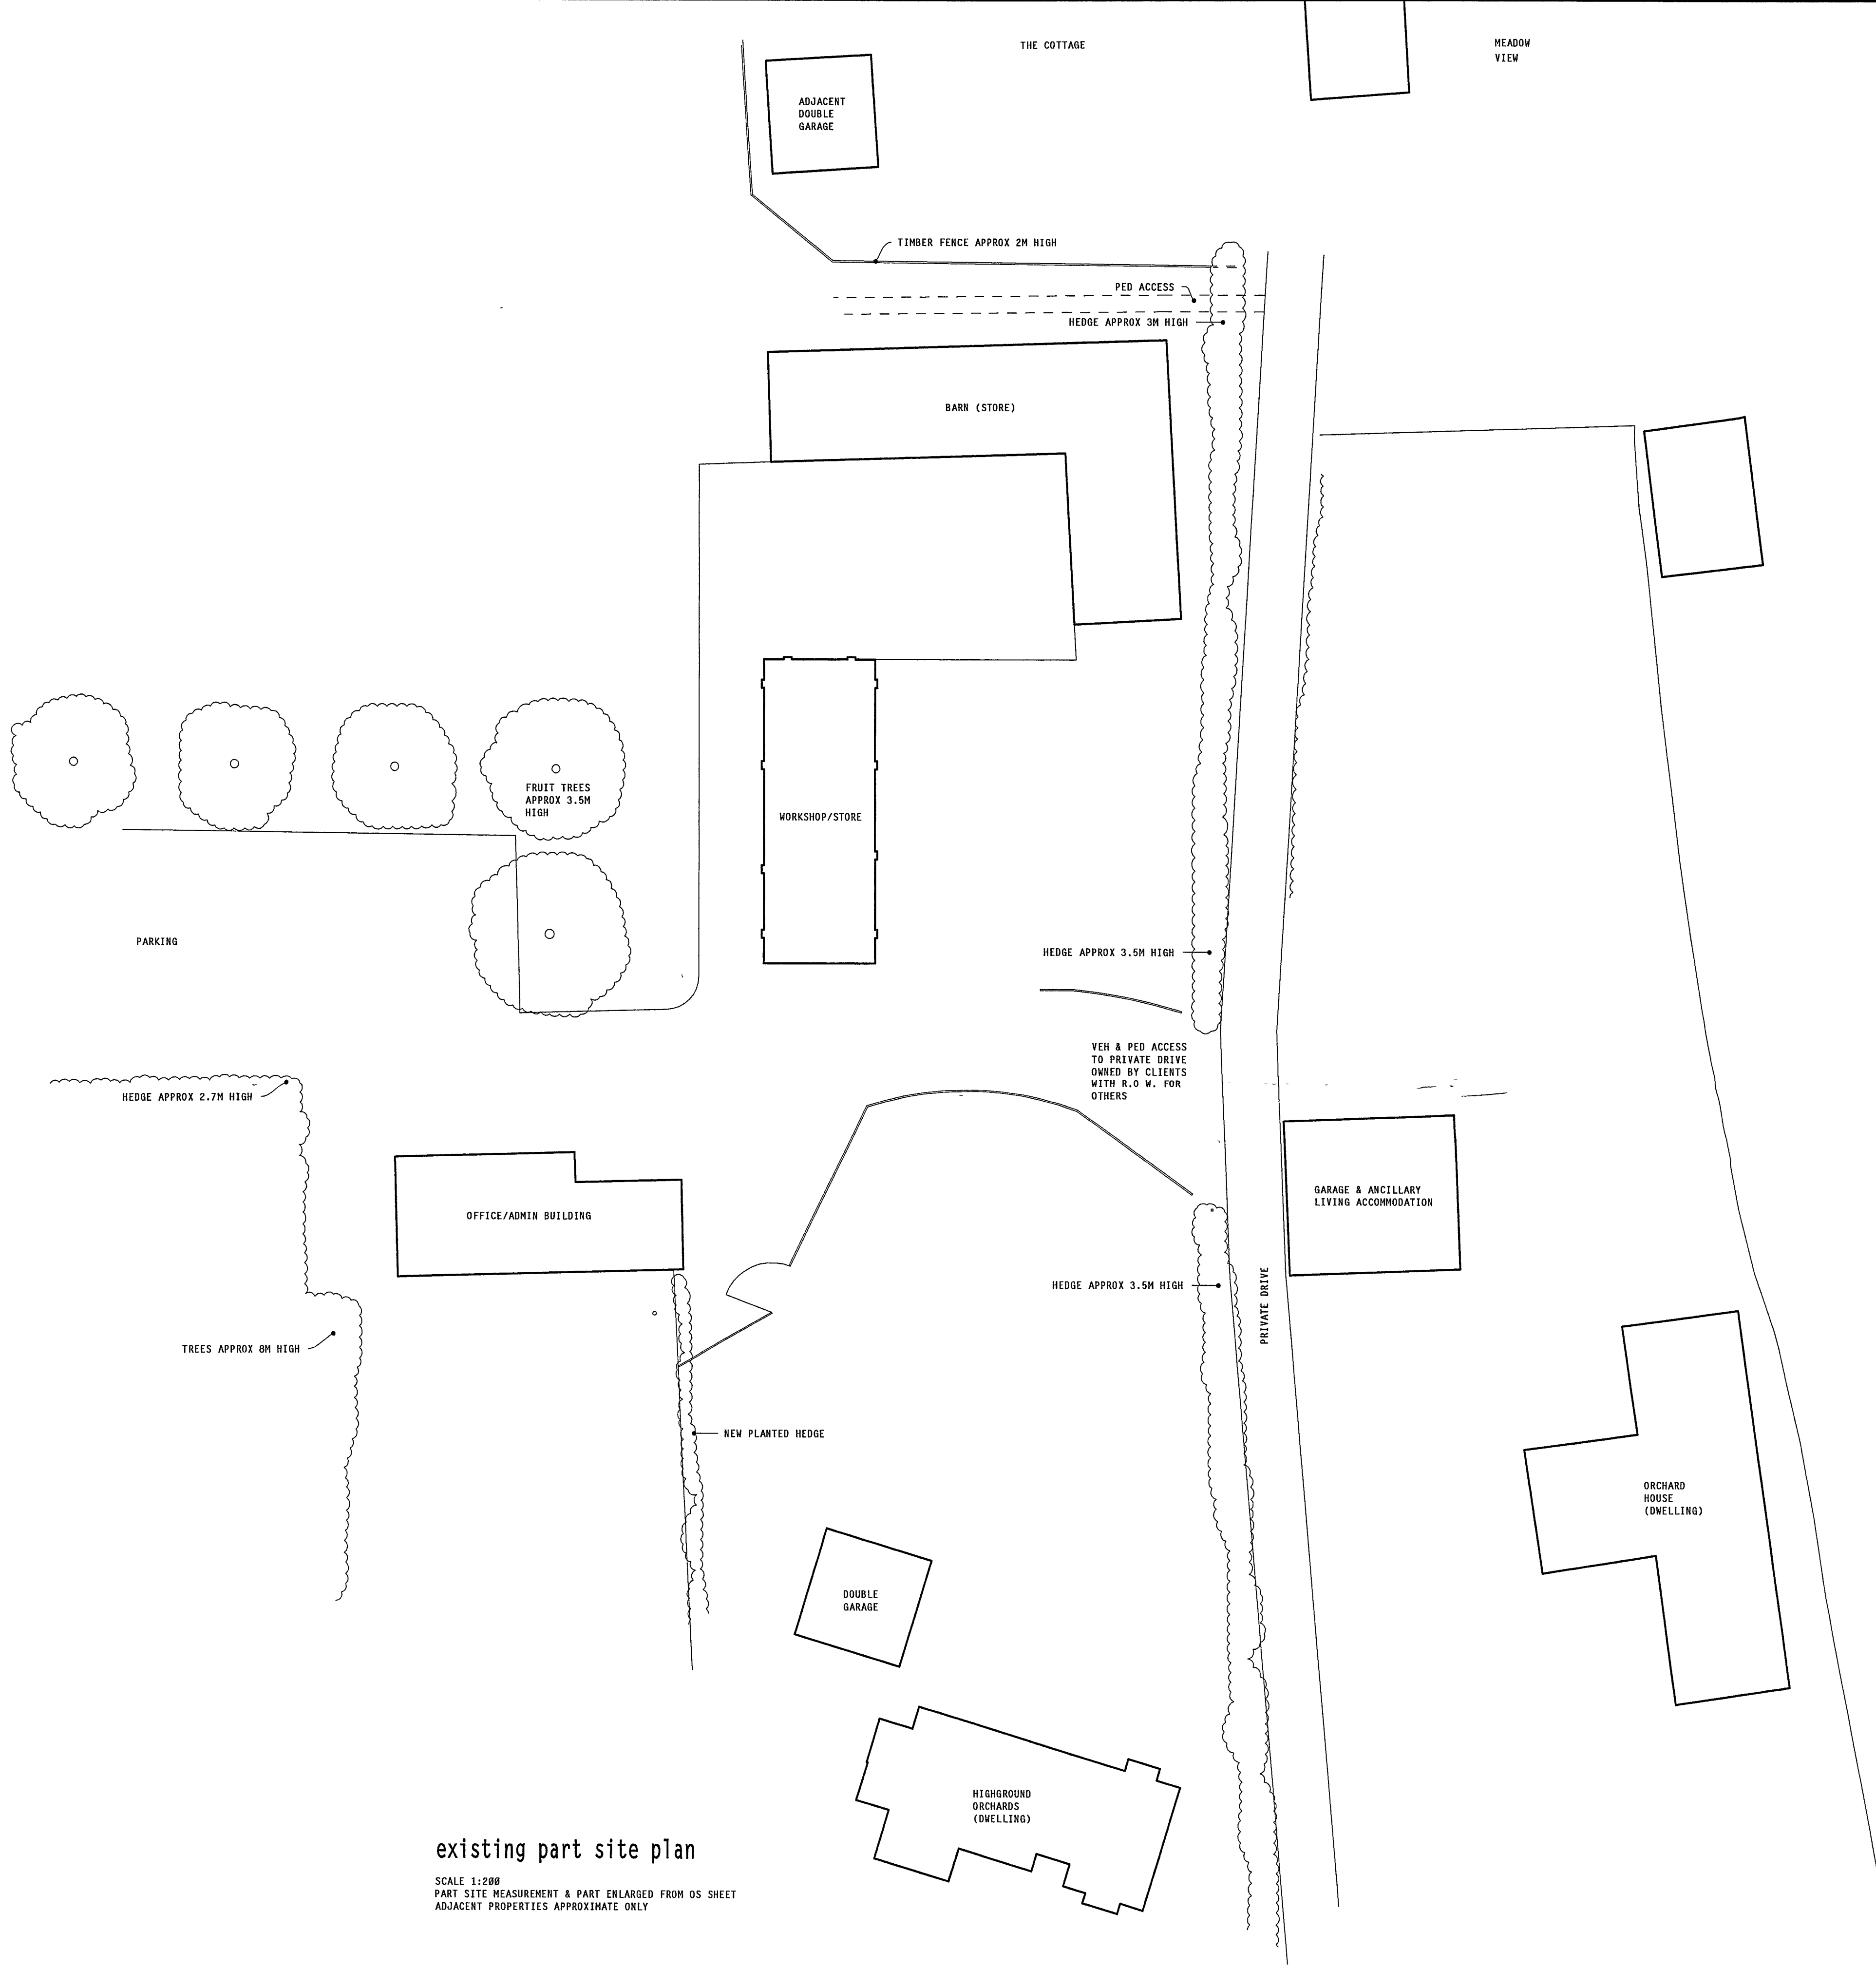


ARUN DISTRICT COUNCIL			
No.	130	22	06
RECEIVED 18/4/06			

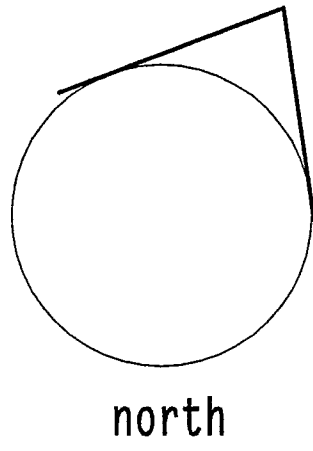

existing part site plan

SCALE 1:200
PART SITE MEASUREMENT & PART ENLARGED FROM OS SHEET
ADJACENT PROPERTIES APPROXIMATE ONLY

note:

1. this drawing is the copyright of PH Design and is not to be reproduced without consent.		
2. the contractor is to check all dimensions and levels before site works commence and/or preparation of workshop drawings.		
revision	date	amendment

existing site plan

client: Mr & Mrs R. Holden

project: replacement & conversion of former agricultural buildings to form holiday accommodation, Highground Orchards, Highground Lane, Barnham

PH DESIGN
architectural consultants
3 chapel street chichester
w.sussex PO19 1BU
tel: (01243) 781760
(facsimile and answering service
& cellnet 07850 931077)

project: 05/C21
drawing no: 5
date: jan 06

