



notes:
 1. this drawing is the copyright of PH Design and is not to be reproduced without consent.
 2. the contractor is to check all dimensions and levels before site works commence and/or preparation of workshop drawings.


revision	date	amendment

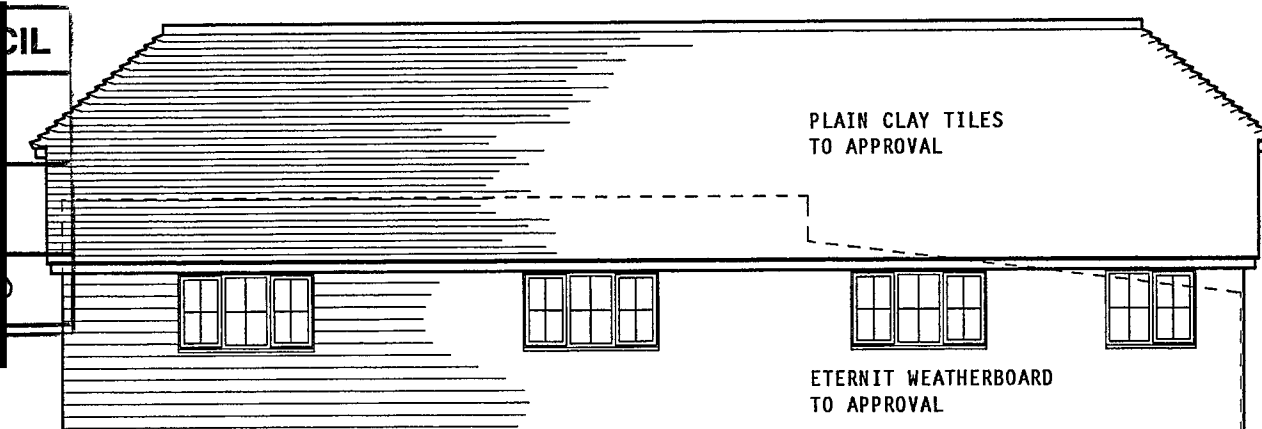


office/admin south elevation
SCALE 1:100

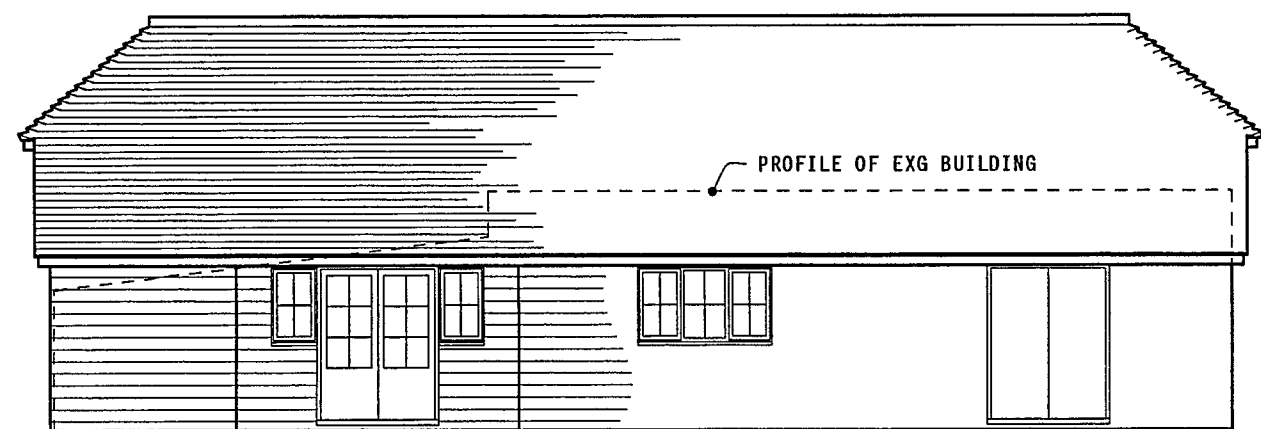

north elevation
SCALE 1:100

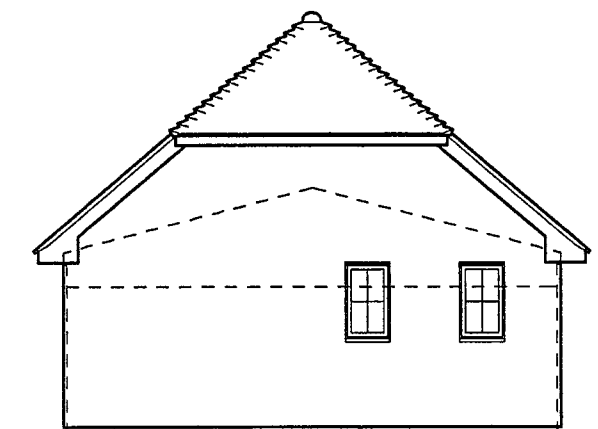


east elevation
SCALE 1:100

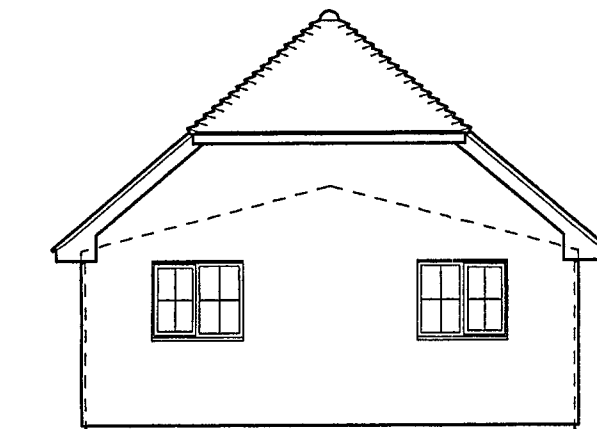


west elevation
SCALE 1:100




units 1 & 2 west elevation
SCALE 1:100

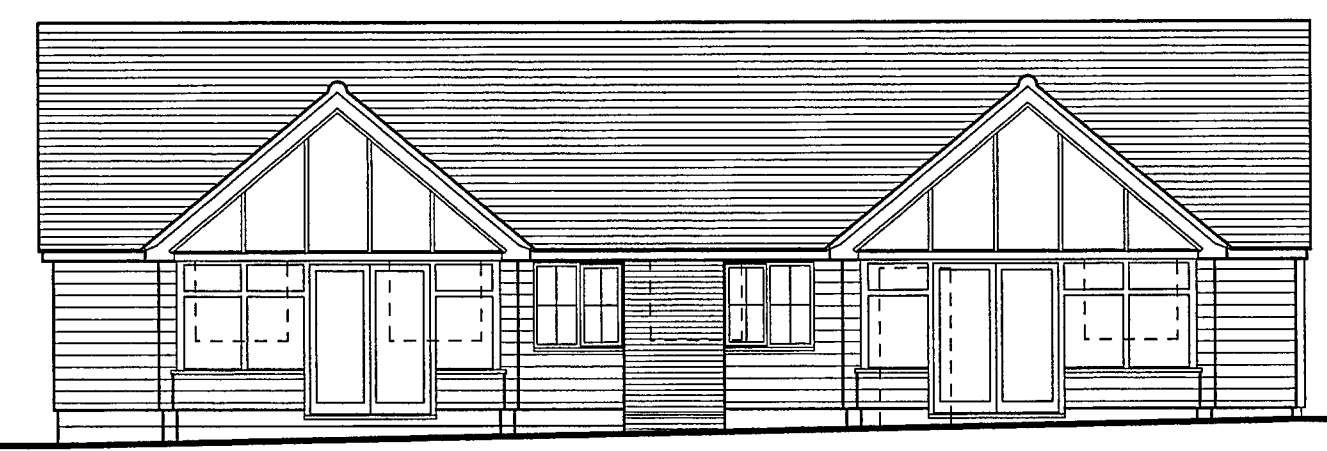


east elevation
SCALE 1:100

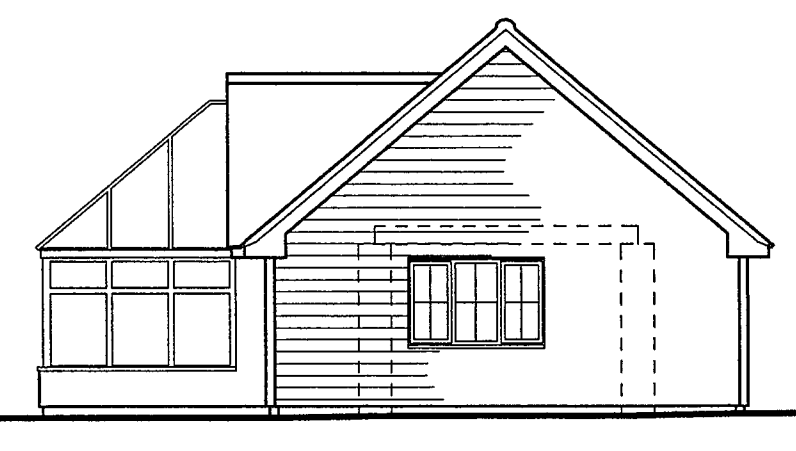

north elevation
SCALE 1:100

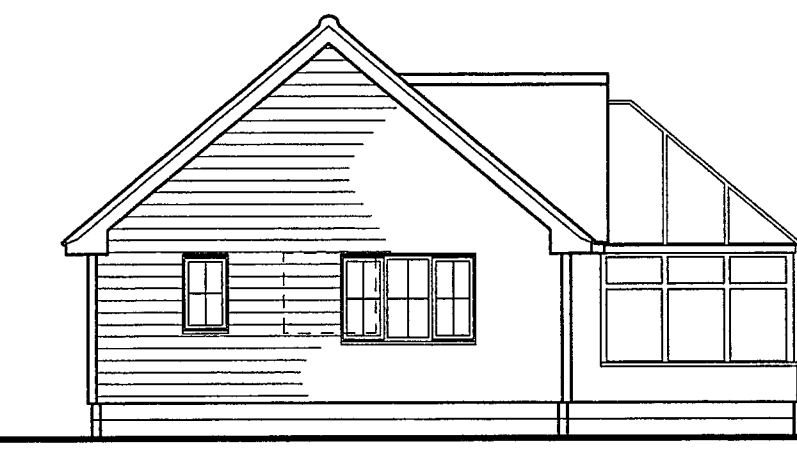

south elevation
SCALE 1:100

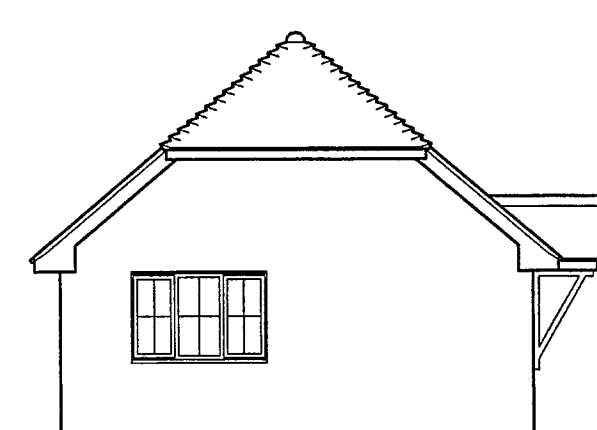


unit 4 north/west elevation
SCALE 1:100




south/east elevation
SCALE 1:100



south/west elevation
SCALE 1:100

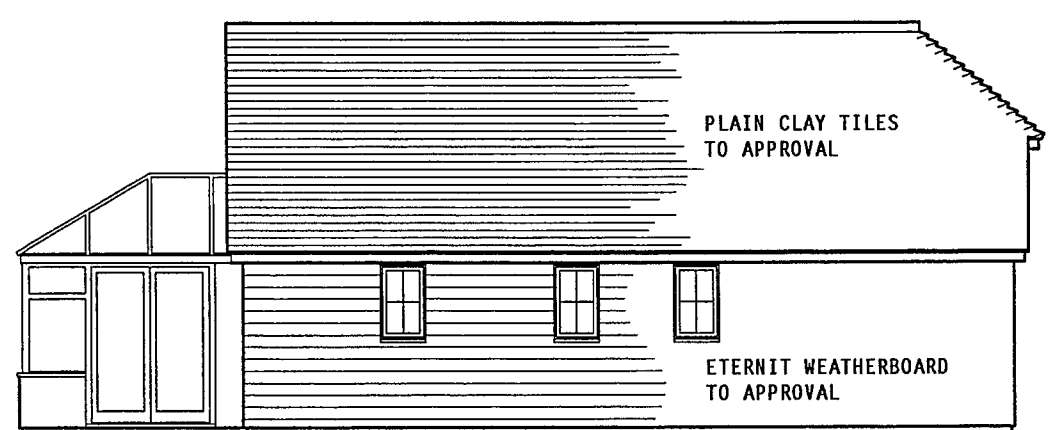

north east elevation
SCALE 1:100

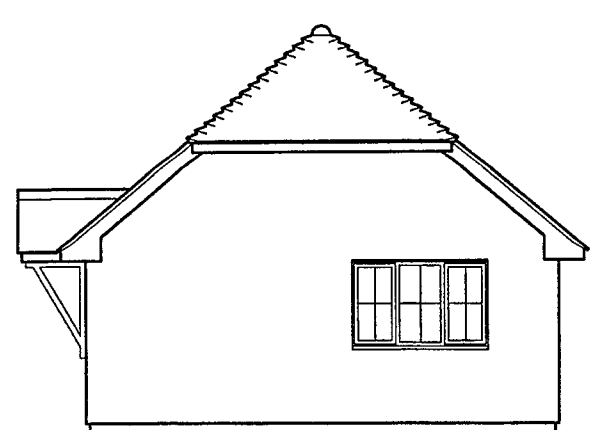


unit 3 north/east elevation
SCALE 1:100




south/west elevation
SCALE 1:100




south/east elevation
SCALE 1:100

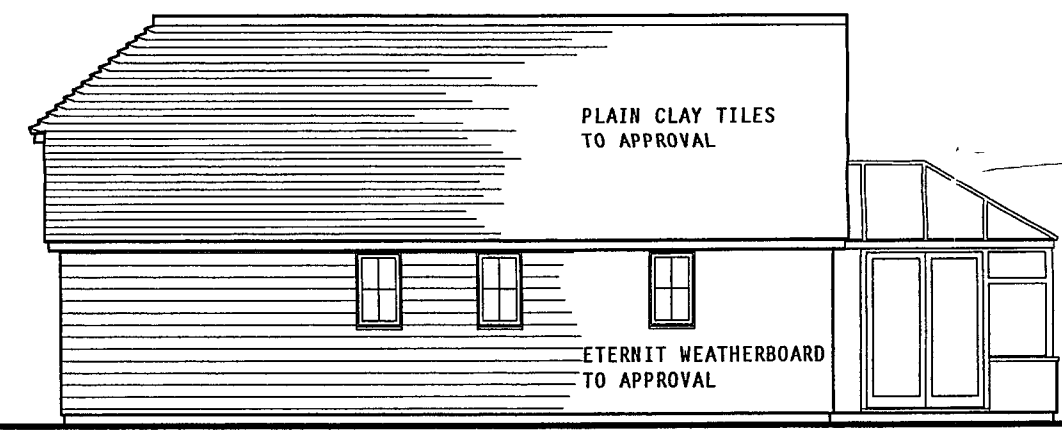


north west elevation
SCALE 1:100

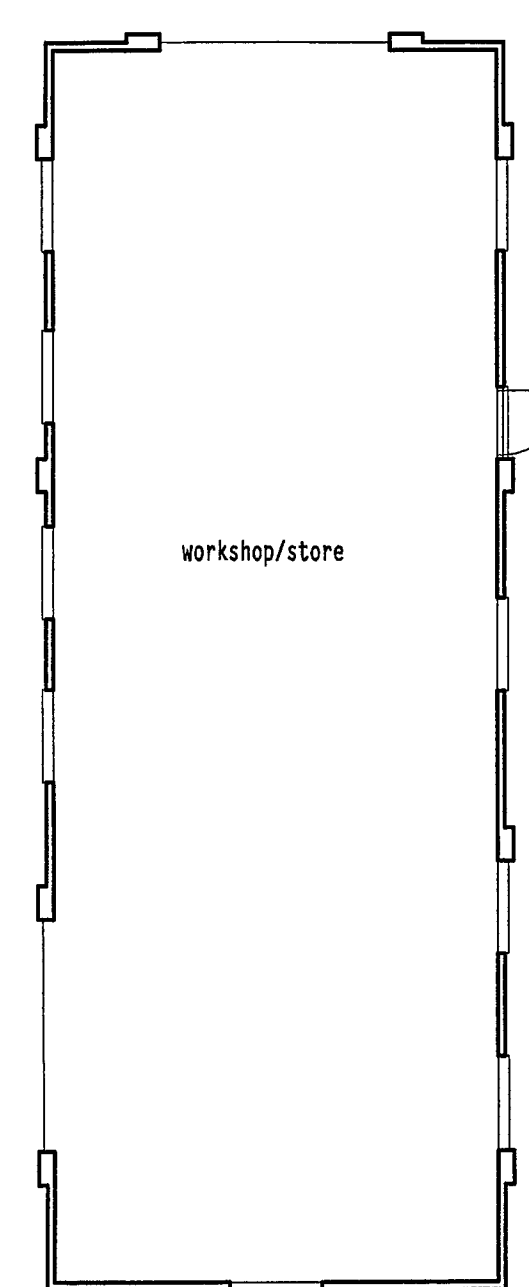


existing workshop/
store plan
SCALE 1:100

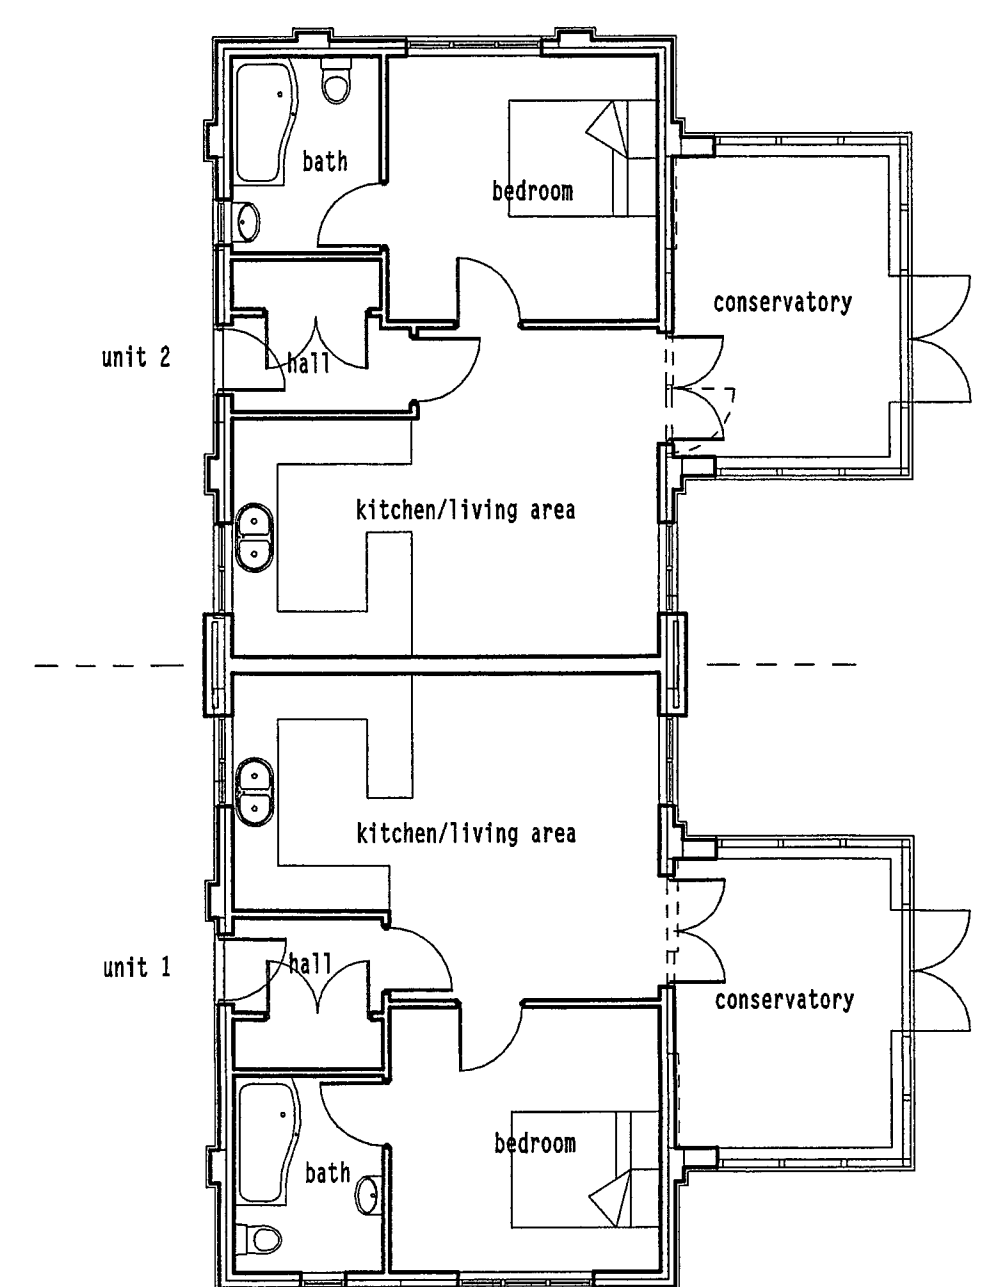


workshop/store conversion
floor plan
SCALE 1:100

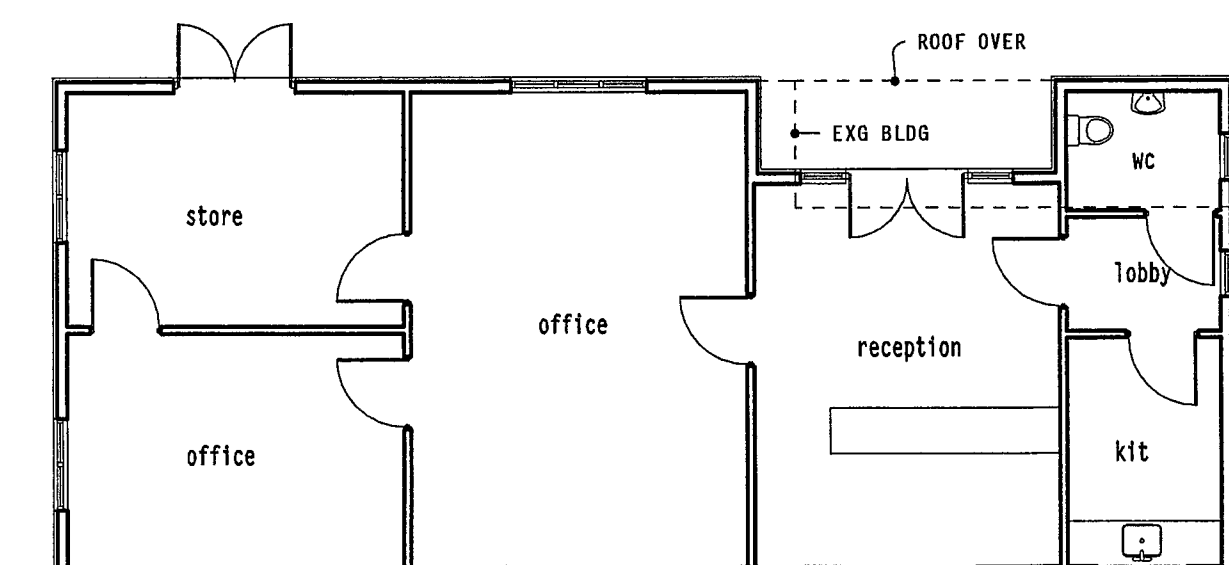


replacement office/admin building
floor plan
SCALE 1:100

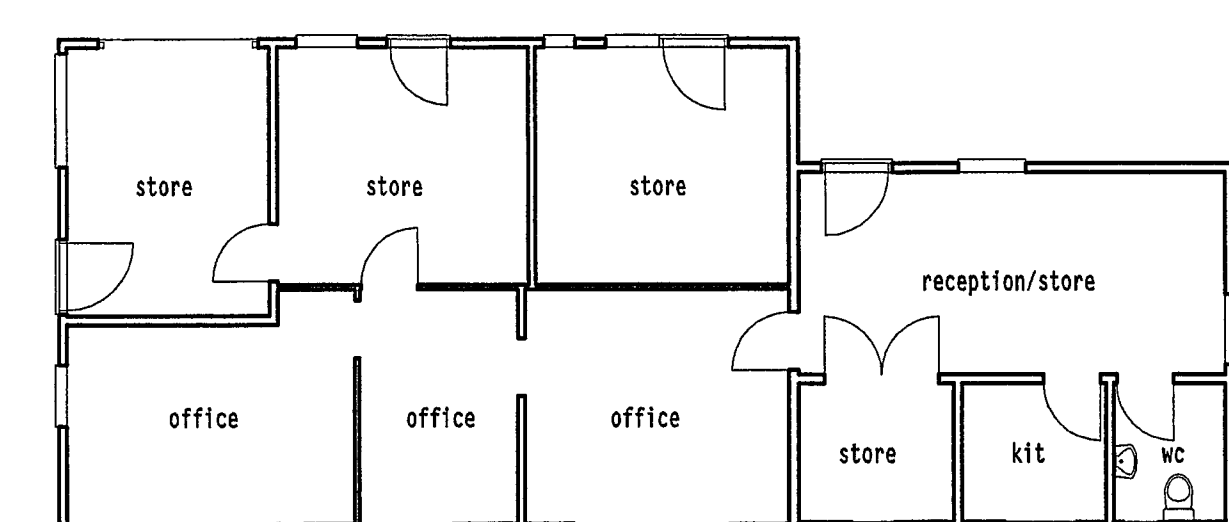

existing office/admin building
floor plan
SCALE 1:100

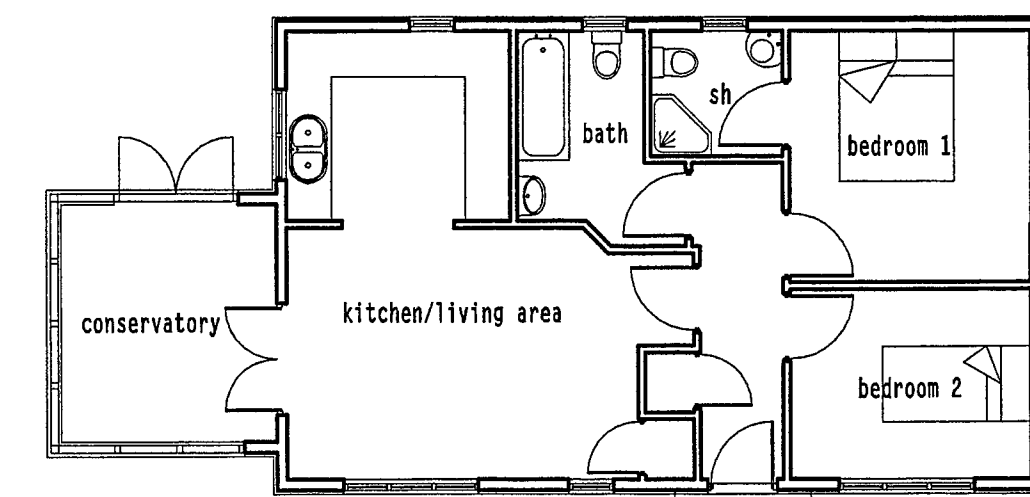

unit 3
floor plan
SCALE 1:100

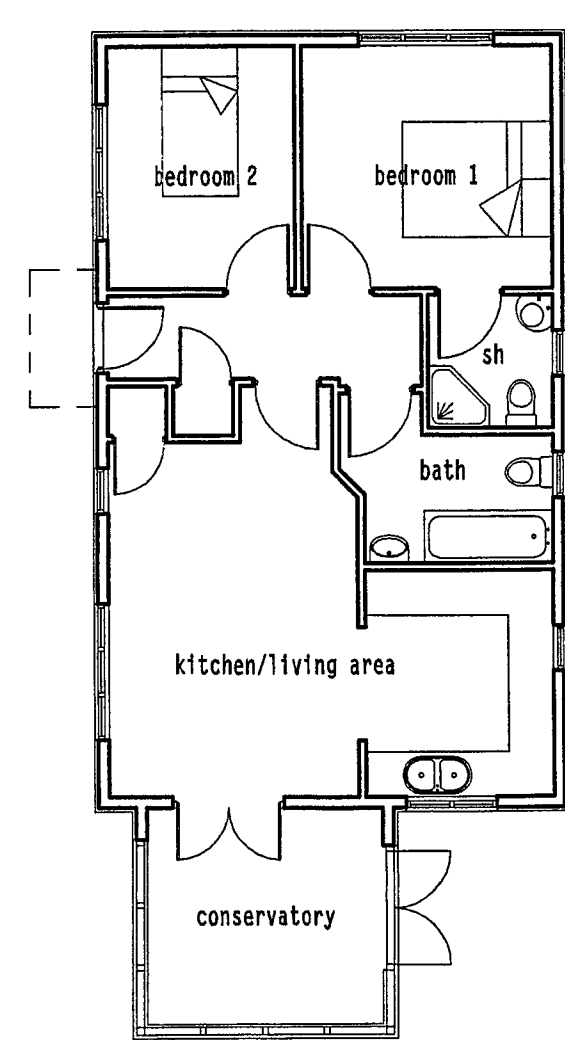

unit 4
floor plan
SCALE 1:100

floor plans & elevations

client: Mr & Mrs R. Holden

project: replacement & conversion
of former agricultural buildings
to form holiday accommodation,
Highground Orchards, Highground
Lane, Barnham

PH DESIGN
 architectural consultants
 3 chapel street chichester
 W.sussex PO19 1BU
 tel: (01243) 781760
 (facsimile and answering service
 & cellnet 07850 931077)

project: 05/C21
 drawing no: 3
 date: jan 06

