
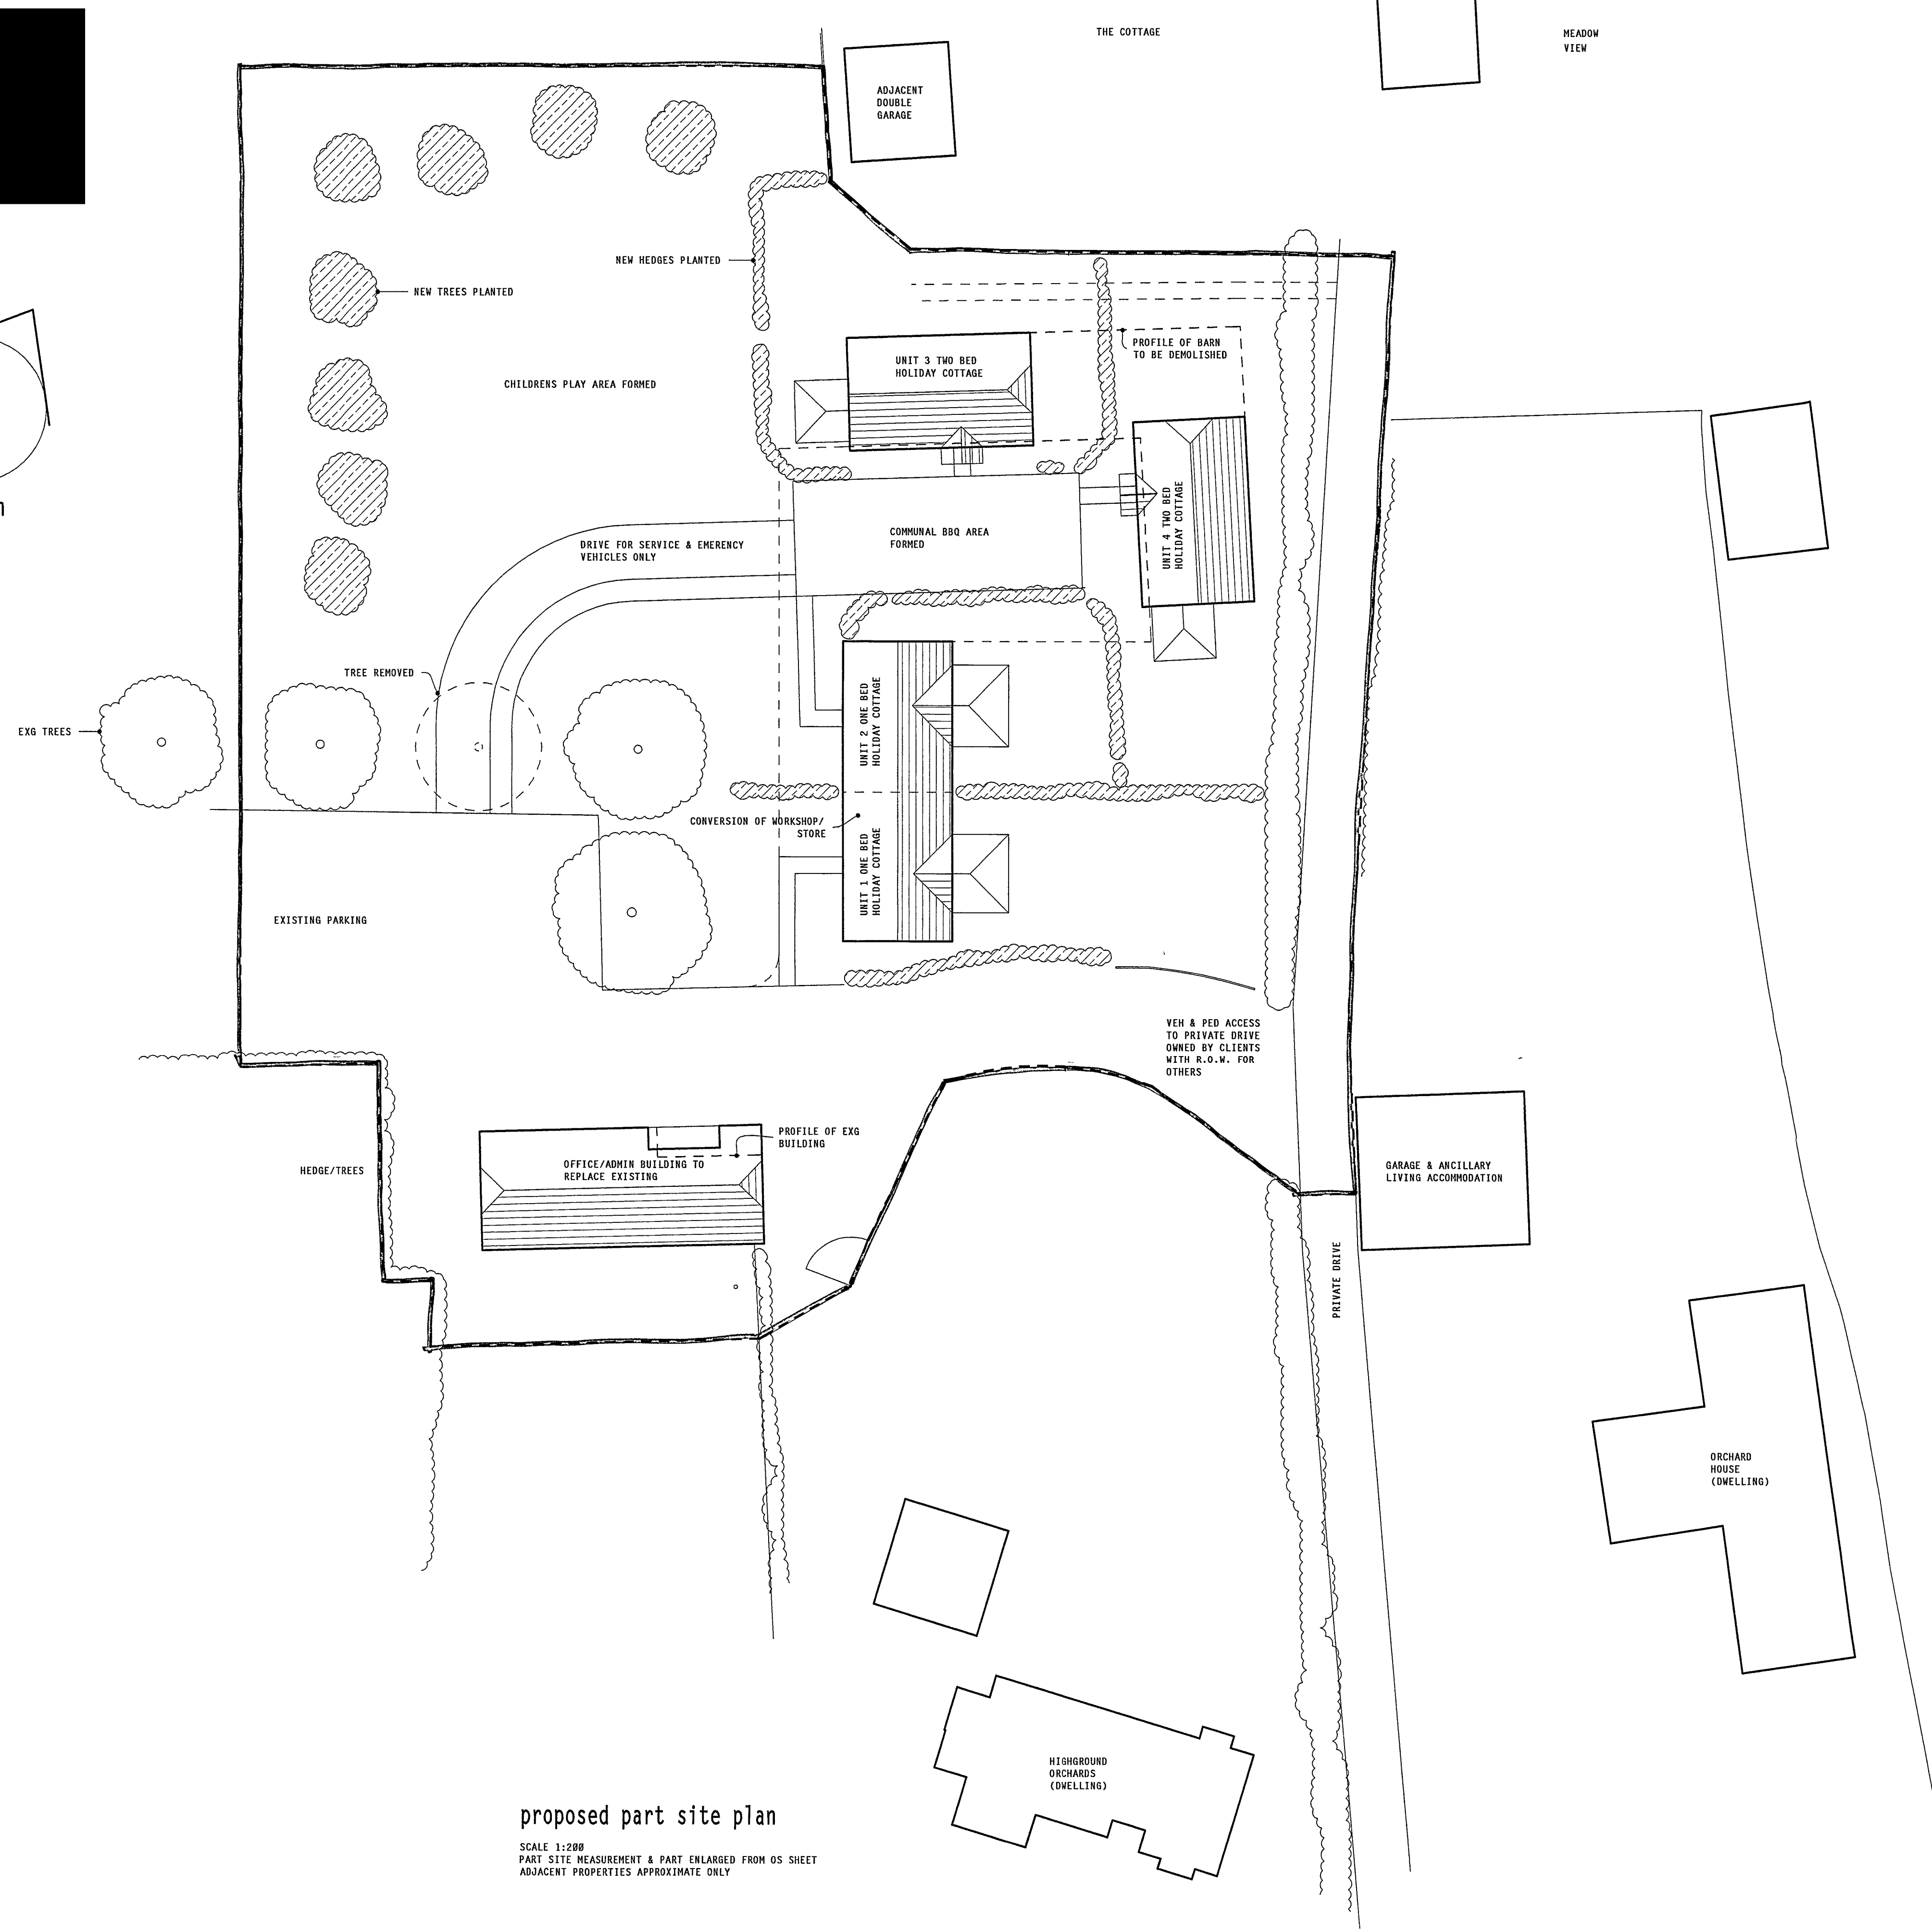


note:
1. this drawing is the copyright of PH Design and is not to be reproduced without consent.
2. the contractor is to check all dimensions and levels before site works commence and/or preparation of workshop drawings.

revision	date	amendment

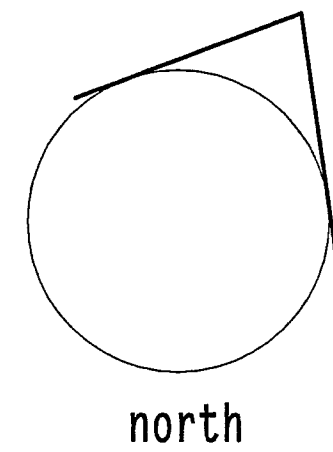

proposed part site plan

SCALE 1:200
PART SITE MEASUREMENT & PART ENLARGED FROM OS SHEET
ADJACENT PROPERTIES APPROXIMATE ONLY

proposed site plan

client: Mr & Mrs R. Holden

project: replacement & conversion
of former agricultutal buildings
to form holiday accommodation,
Highground Orchards, Highground
Lane, Barnham

PH DESIGN

architectural consultants
3 chapel street chichester
w.sussex PO19 1BU
tel: (01243) 781760
(facsimile and answering service
& cellnet 07850 931077)

project: 05/C21

drawing no: 4

date: jan 06

