




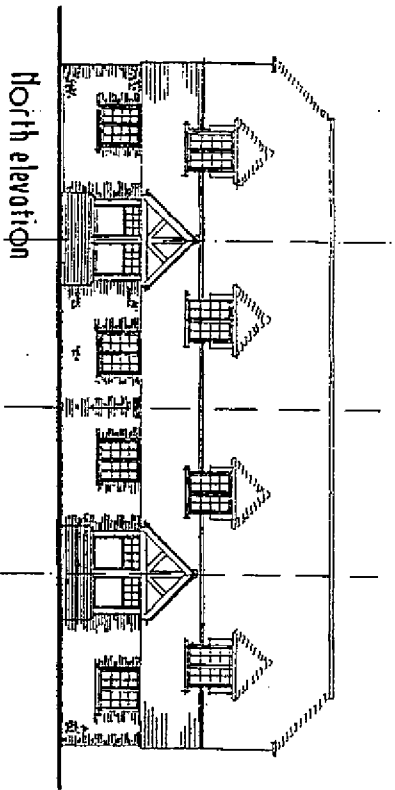


North elevation

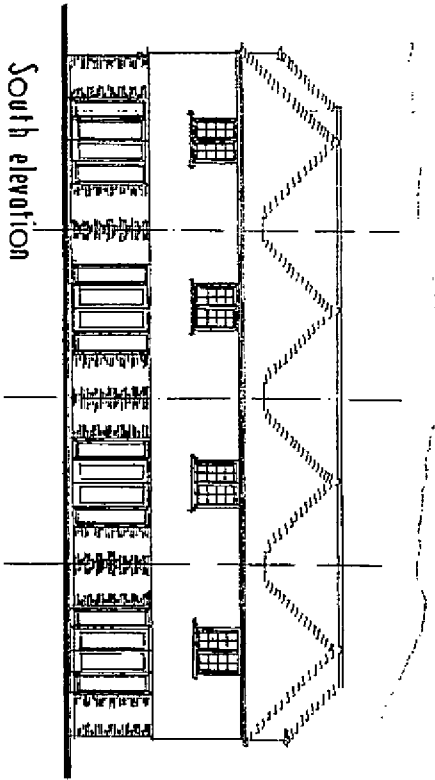

South elevation

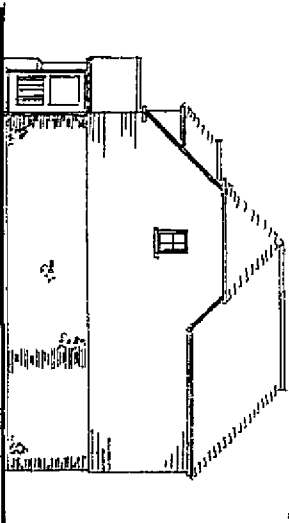


West elevation

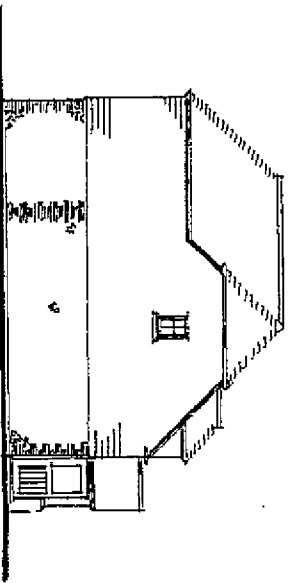


East elevation

For details of materials refer to drawing no. 2003/19/44.05

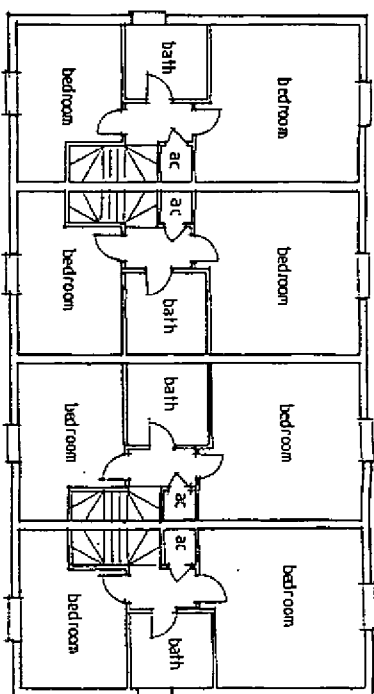

First floor plan

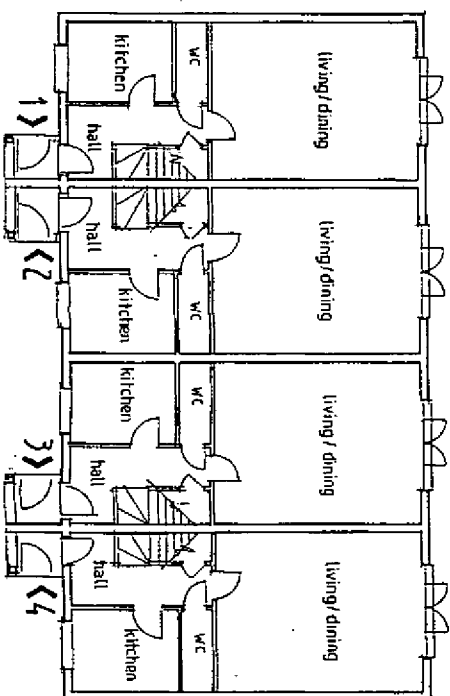

Ground floor plan

Scale 1:200 e43

R J C A
CHARTERED ARCHITECTS

LEAH RILEY BARN
CHICHESTER
PO10 3DS

Barham Community Hall Project
Design proposal for four 2na bedroom
terrace cottages

Scale 1:100
Date 2003 / 19 / 44.05