


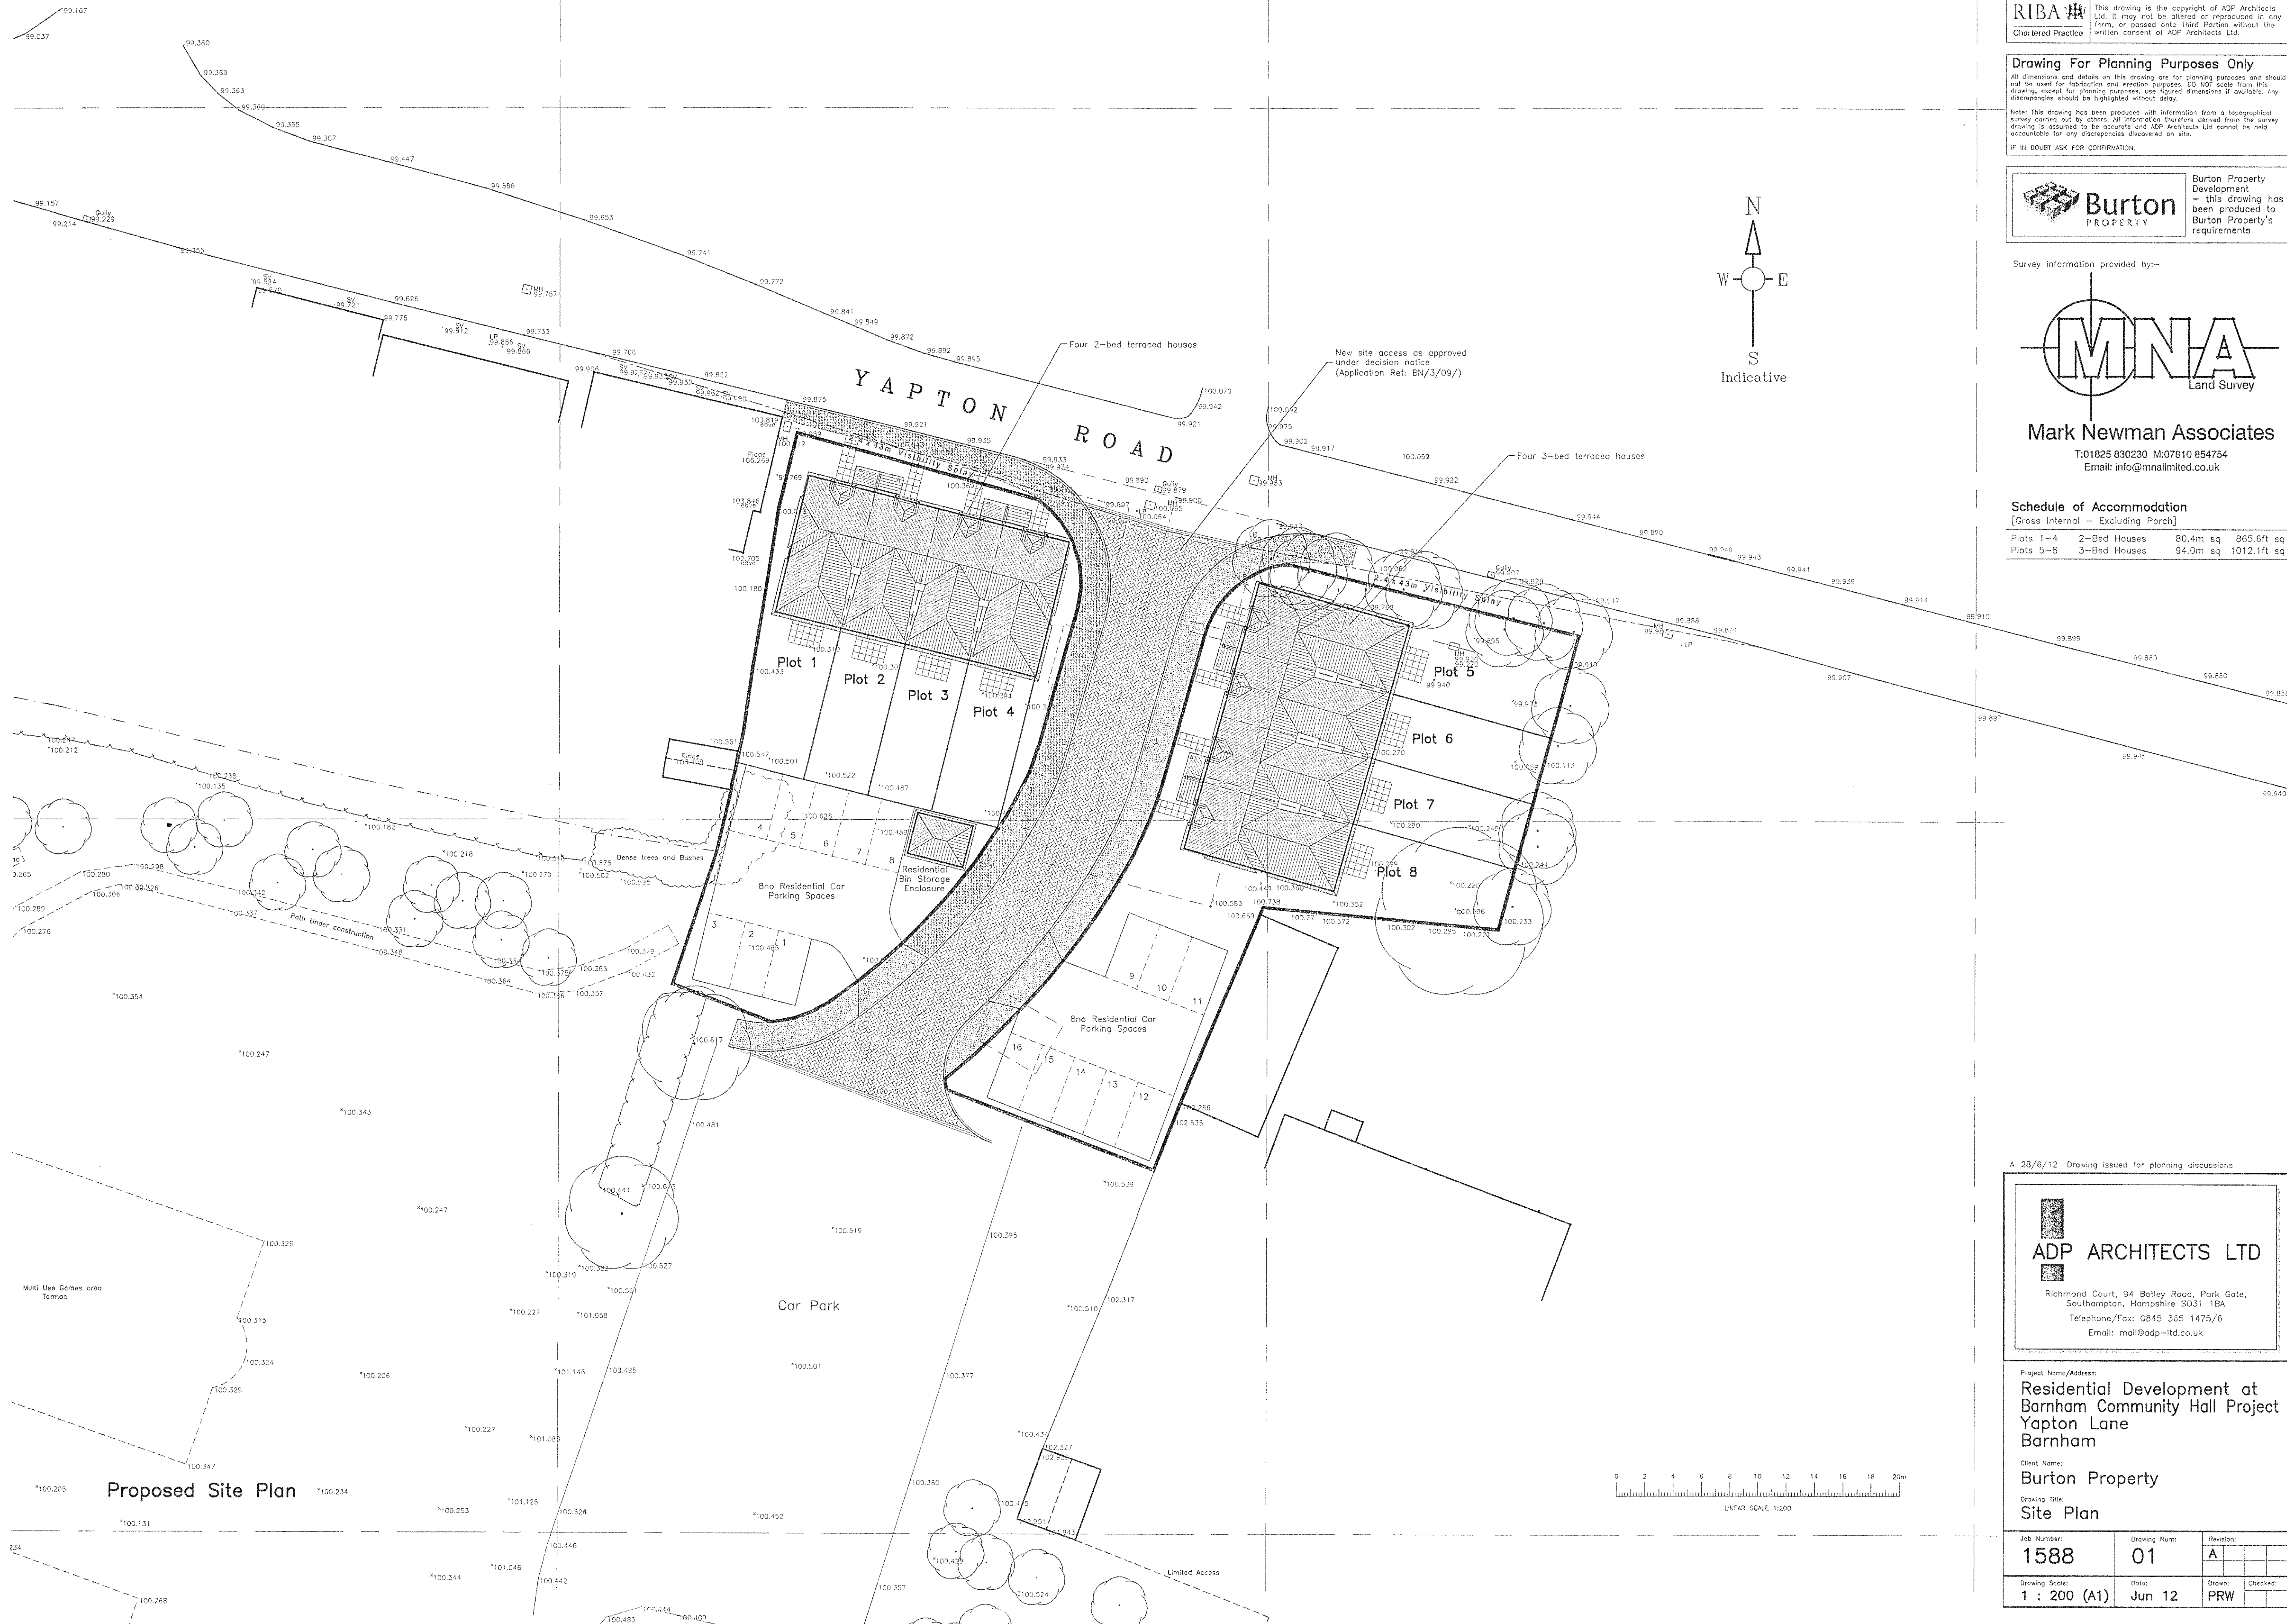

RIBA This drawing is the copyright of ADP Architects Ltd. It may not be altered or reproduced in any form, or passed onto third Parties without the written consent of ADP Architects Ltd.

**Drawing For Planning Purposes Only**  
All dimensions and details on this drawing are for planning purposes and should not be used for fabrication and erection purposes. DO NOT scale from this drawing, except for planning purposes, use figured dimensions if available. Any discrepancies should be highlighted without delay.  
Note: This drawing has been produced with information from a topographical survey carried out by others. All information therefore derived from the survey drawing is assumed to be accurate and ADP Architects Ltd cannot be held accountable for any discrepancies discovered on site.  
IF IN DOUBT ASK FOR CONFIRMATION.

**Burton**  
PROPERTY  
Burton Property Development - this drawing has been produced to Burton Property's requirements

Survey information provided by:-  
**MNA**  
Land Survey  
**Mark Newman Associates**  
T:01825 830230 M:07810 854754  
Email: info@mnalimited.co.uk

| Schedule of Accommodation          |              |          |             |
|------------------------------------|--------------|----------|-------------|
| [Gross Internal - Excluding Porch] |              |          |             |
| Plots 1-4                          | 2-Bed Houses | 80.4m sq | 865.6ft sq  |
| Plots 5-8                          | 3-Bed Houses | 94.0m sq | 1012.1ft sq |

A 28/6/12 Drawing issued for planning discussions  
**ADP ARCHITECTS LTD**  
Richmond Court, 94 Botley Road, Park Gate,  
Southampton, Hampshire SO31 1BA  
Telephone/Fax: 0845 365 1475/6  
Email: mail@adp-ltd.co.uk

|   |                    |                |          |
|---|--------------------|----------------|----------|
| Project Name/Address:<br>Residential Development at<br>Barnham Community Hall Project<br>Yapton Lane<br>Barnham |                    |                |          |
| Client Name:<br>Burton Property                                                                                 |                    |                |          |
| Drawing Title:<br>Site Plan                                                                                     |                    |                |          |
| Job Number:<br>1588                                                                                             | Drawing Num:<br>01 | Revision:<br>A |          |
| Drawing Scale:<br>1 : 200 (A1)                                                                                  | Date:<br>Jun 12    | Drawn:<br>PRW  | Checked: |