


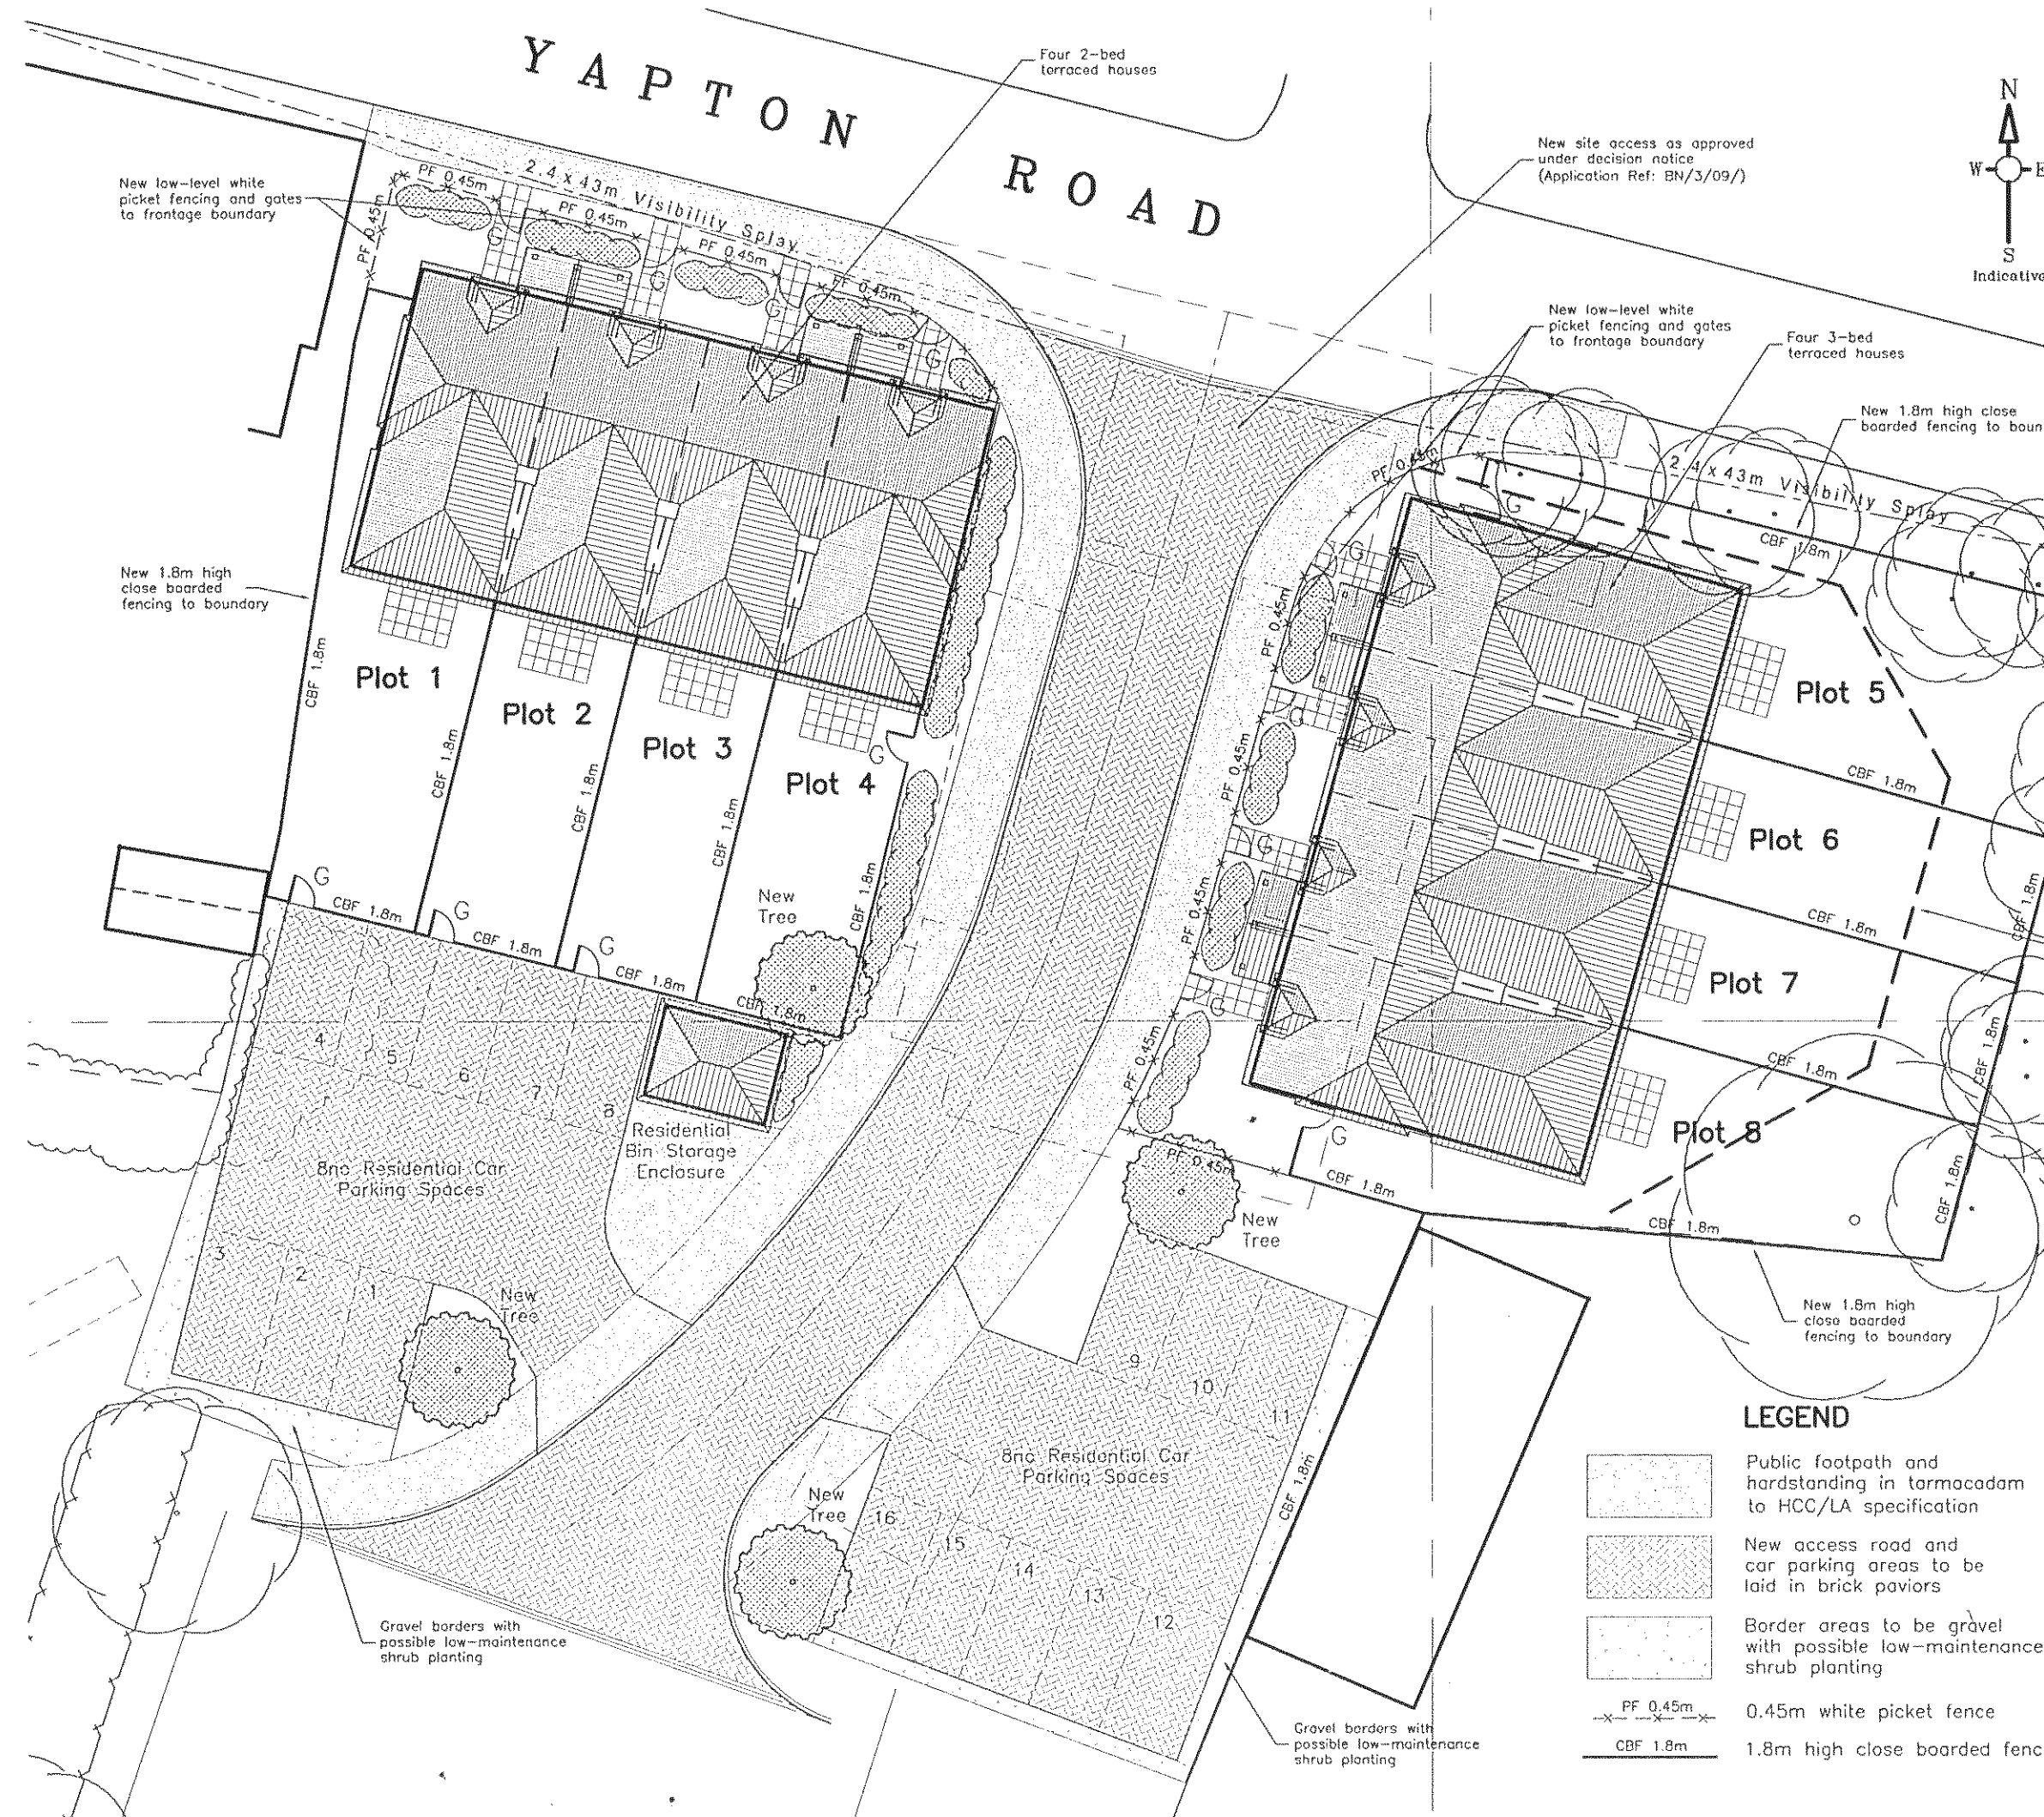

RIBA This drawing is the copyright of ADP Architects Ltd. It may not be altered or reproduced in any form, or passed onto Third Parties without the written consent of ADP Architects Ltd.

Drawing For Planning Purposes Only
All dimensions and details on this drawing are for planning purposes and should not be used for fabrication and erection purposes. Do NOT scale from this drawing, except for planning purposes, use figures dimensions if available. Any discrepancies should be highlighted without delay.
Note: This drawing has been produced with information from a topographical survey carried out by others. All information therefore derived from the survey drawing is assumed to be accurate and ADP Architects Ltd cannot be held accountable for any discrepancies discovered on site.
IF IN DOUBT ASK FOR CONFIRMATION.

Burton
PROPERTY
Burton Property Development
- this drawing has been produced to Burton Property's requirements

Survey Information provided by:-



Mark Newman Associates
T: 01825 830230 M: 07810 654754
Email: info@mnaimited.co.uk

ADP ARCHITECTS LTD
Richmond Court, 94 Botley Road, Park Gate,
Southampton, Hampshire SO31 1BA
Telephone/Fax: 0845 365 1475/6
Email: mail@adp-ltd.co.uk

Project Name/Address:
**Residential Development at
Barnham Community Hall Project
Yapton Lane
Barnham**

Client Name:
Burton Property

Drawing Title:
Site Plan/External Works

Job Number: 1588	Drawing Num: 04	Revision:
Drawing Scale: 1 : 200 (A3)	Date: Aug 12	Drawn: PRW