




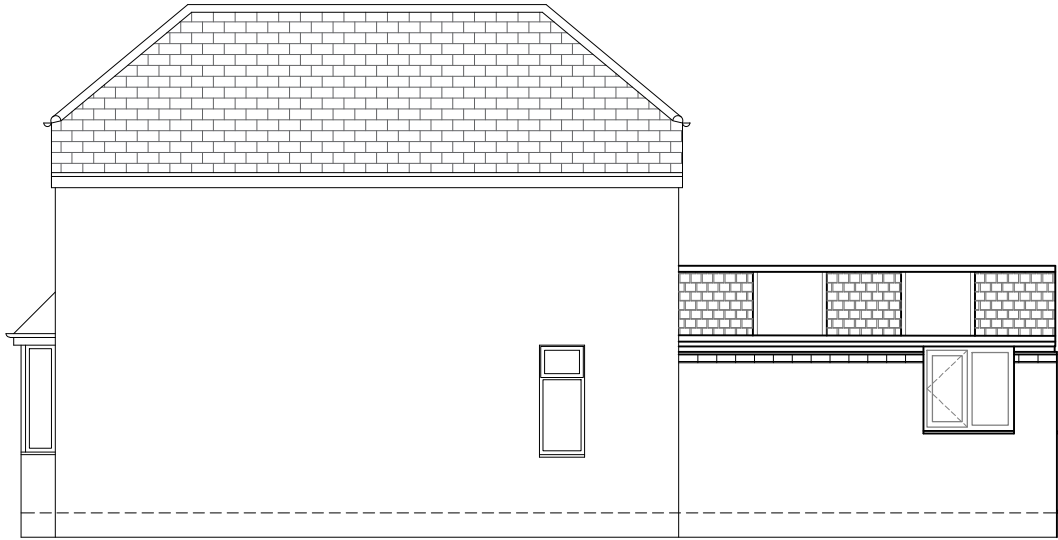


LEFT SIDE ELEVATION

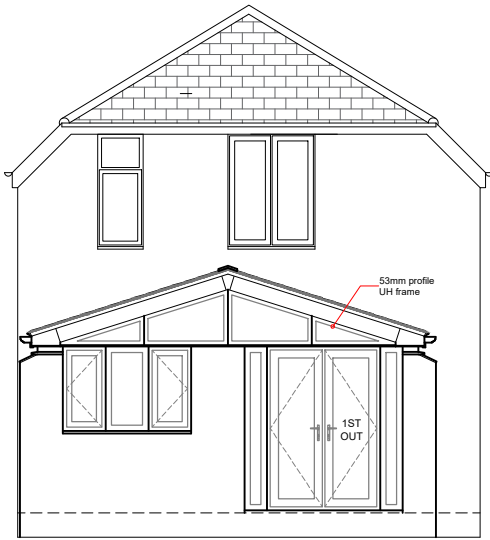

REAR ELEVATION

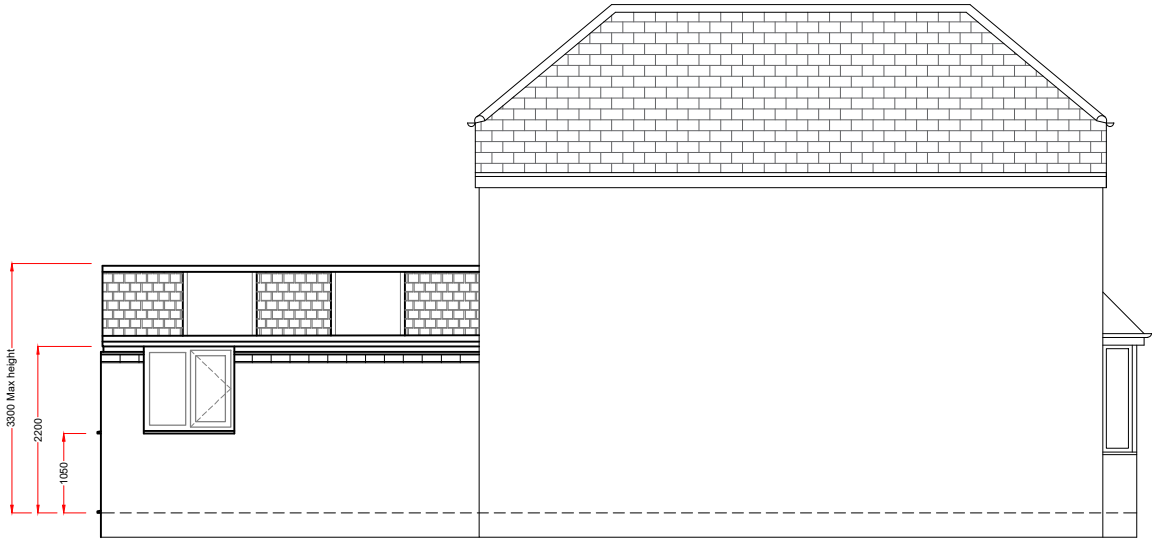

RIGHT SIDE ELEVATION

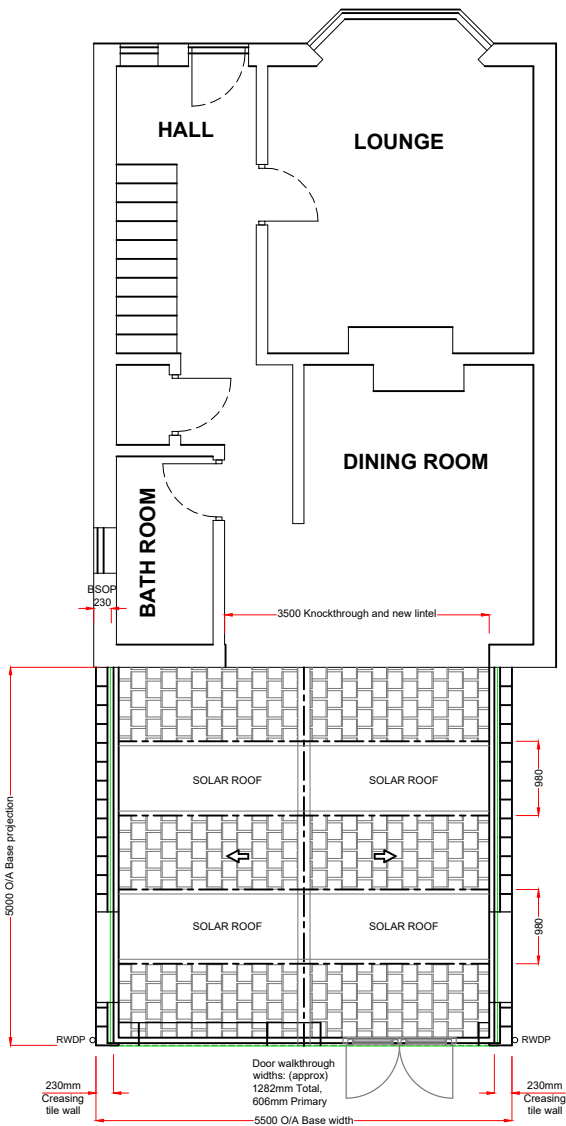

Unit specification:
Roof:
Replica tile type: CARBON GREY
Soffit Trim Colour: WHITE
Rainwater goods Colour: BLACK
Roof Glazing: SOLAR ROOF
Spacer Colour: BLACK
Electrics: 6Nos. DOUBLE SOCKETS
6Nos. DOWNLIGHTS

Frames:
Frames Type: DUAL ANTHRACITE GREY
Handle Colour: CHROME
Glazing: ULTRA LOW E
Spacer: BLACK
Door handle Colour: CHROME
Door threshold: DISABLED ACCESS (22mm)
Door hinges: CHROME

Notes:
Knockthrough by Anglian, physical barrier by customer

This drawing is the copyright of Anglian Home Improvements and must not be re-issued, loaned or copied without their consent. All dimensions are in millimetres (mm) unless notes otherwise. Do not use for base laying purposes.

Produced on A3 paper

Rev.	Date	Description	Initials
Anglian Home Improvements Telephone: 0845 437 3600			
Drawing title:		Proposed Plan and Elevations	
Contract No. :		099/94028	Page 2 of 2
Proposed At:		PVCu CONTEMPORARY REPLICA ROOF EXT CLYTHA, YAPTON ROAD BARNHAM, BOGNOR REGIS WEST SUSSEX PO22 0BA	
For :		MR. KEY	
Drawers initials:		TO	Scale : 1:100 Date: 27/04/2017