



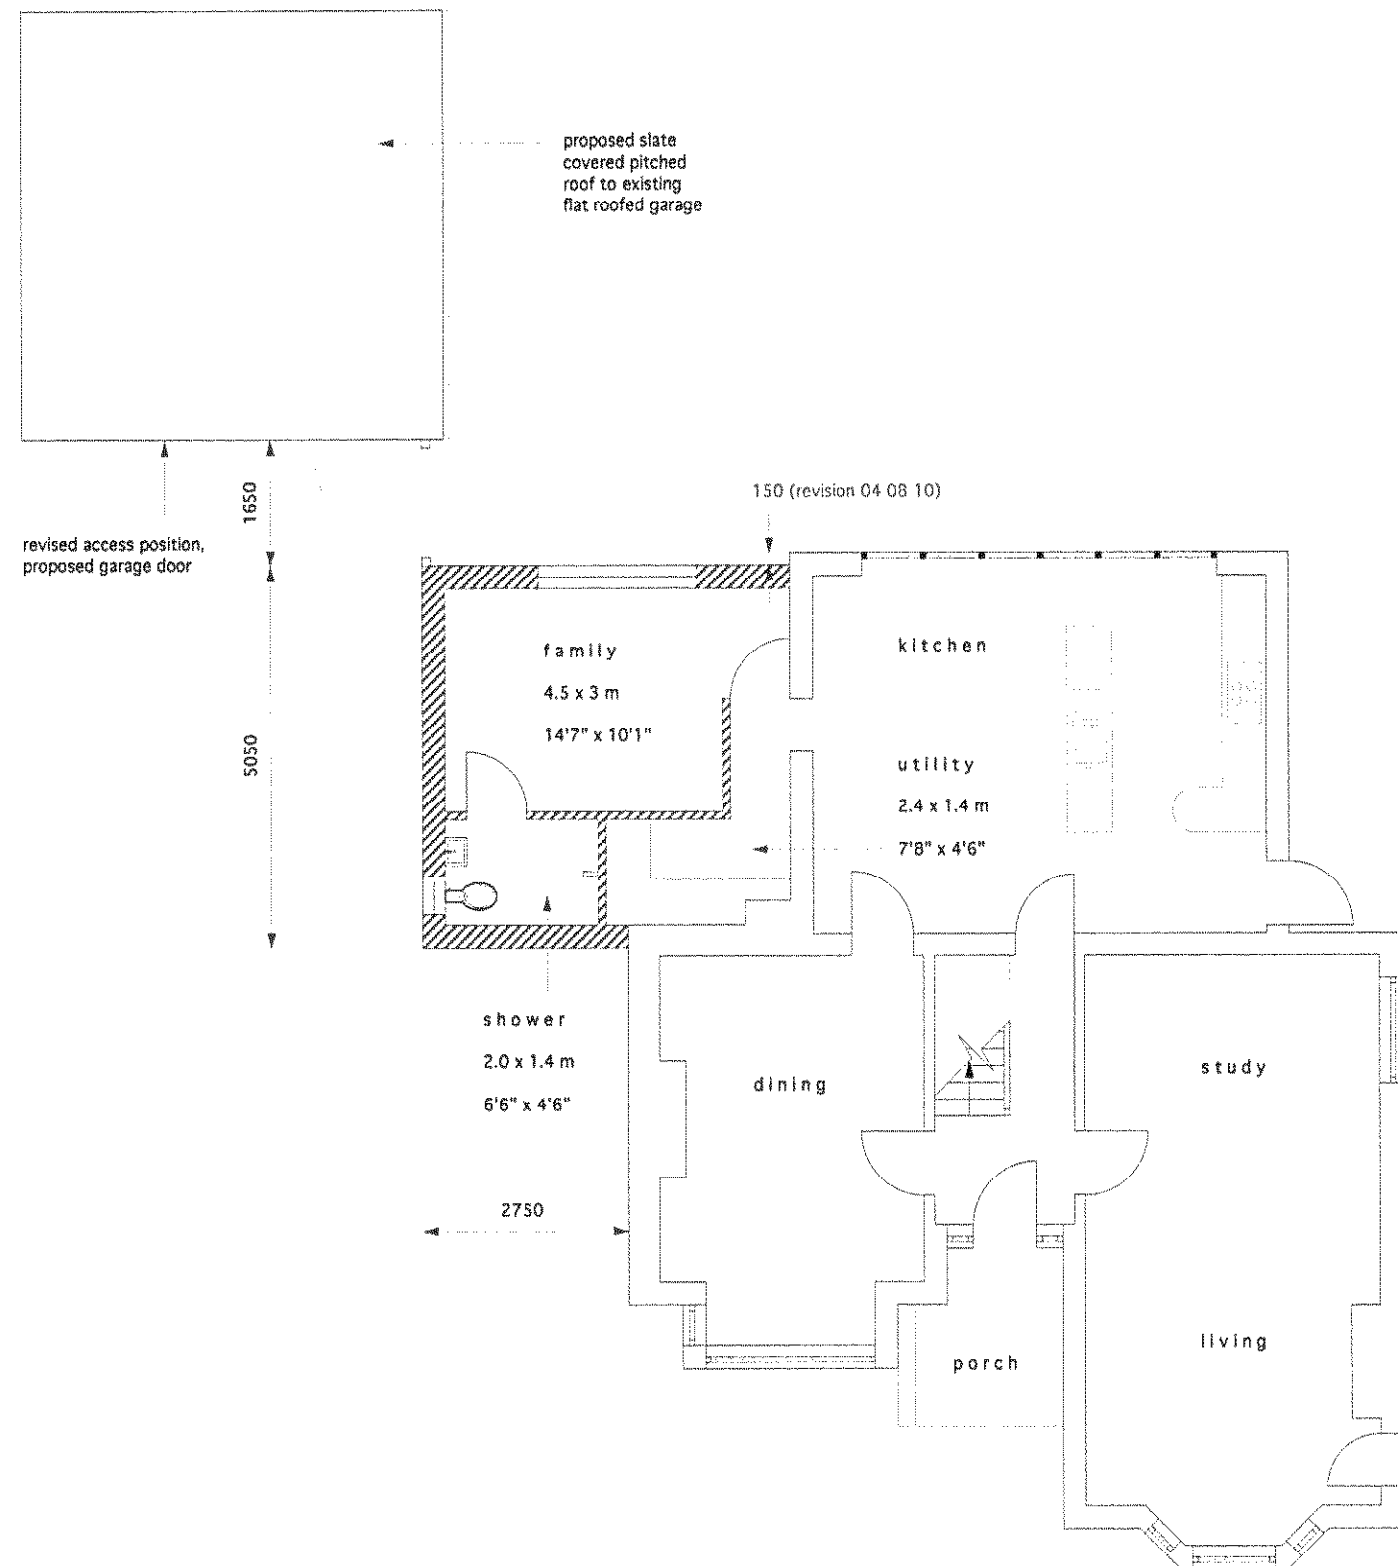

Proposed Ground Floor Plan at 1:100 scale

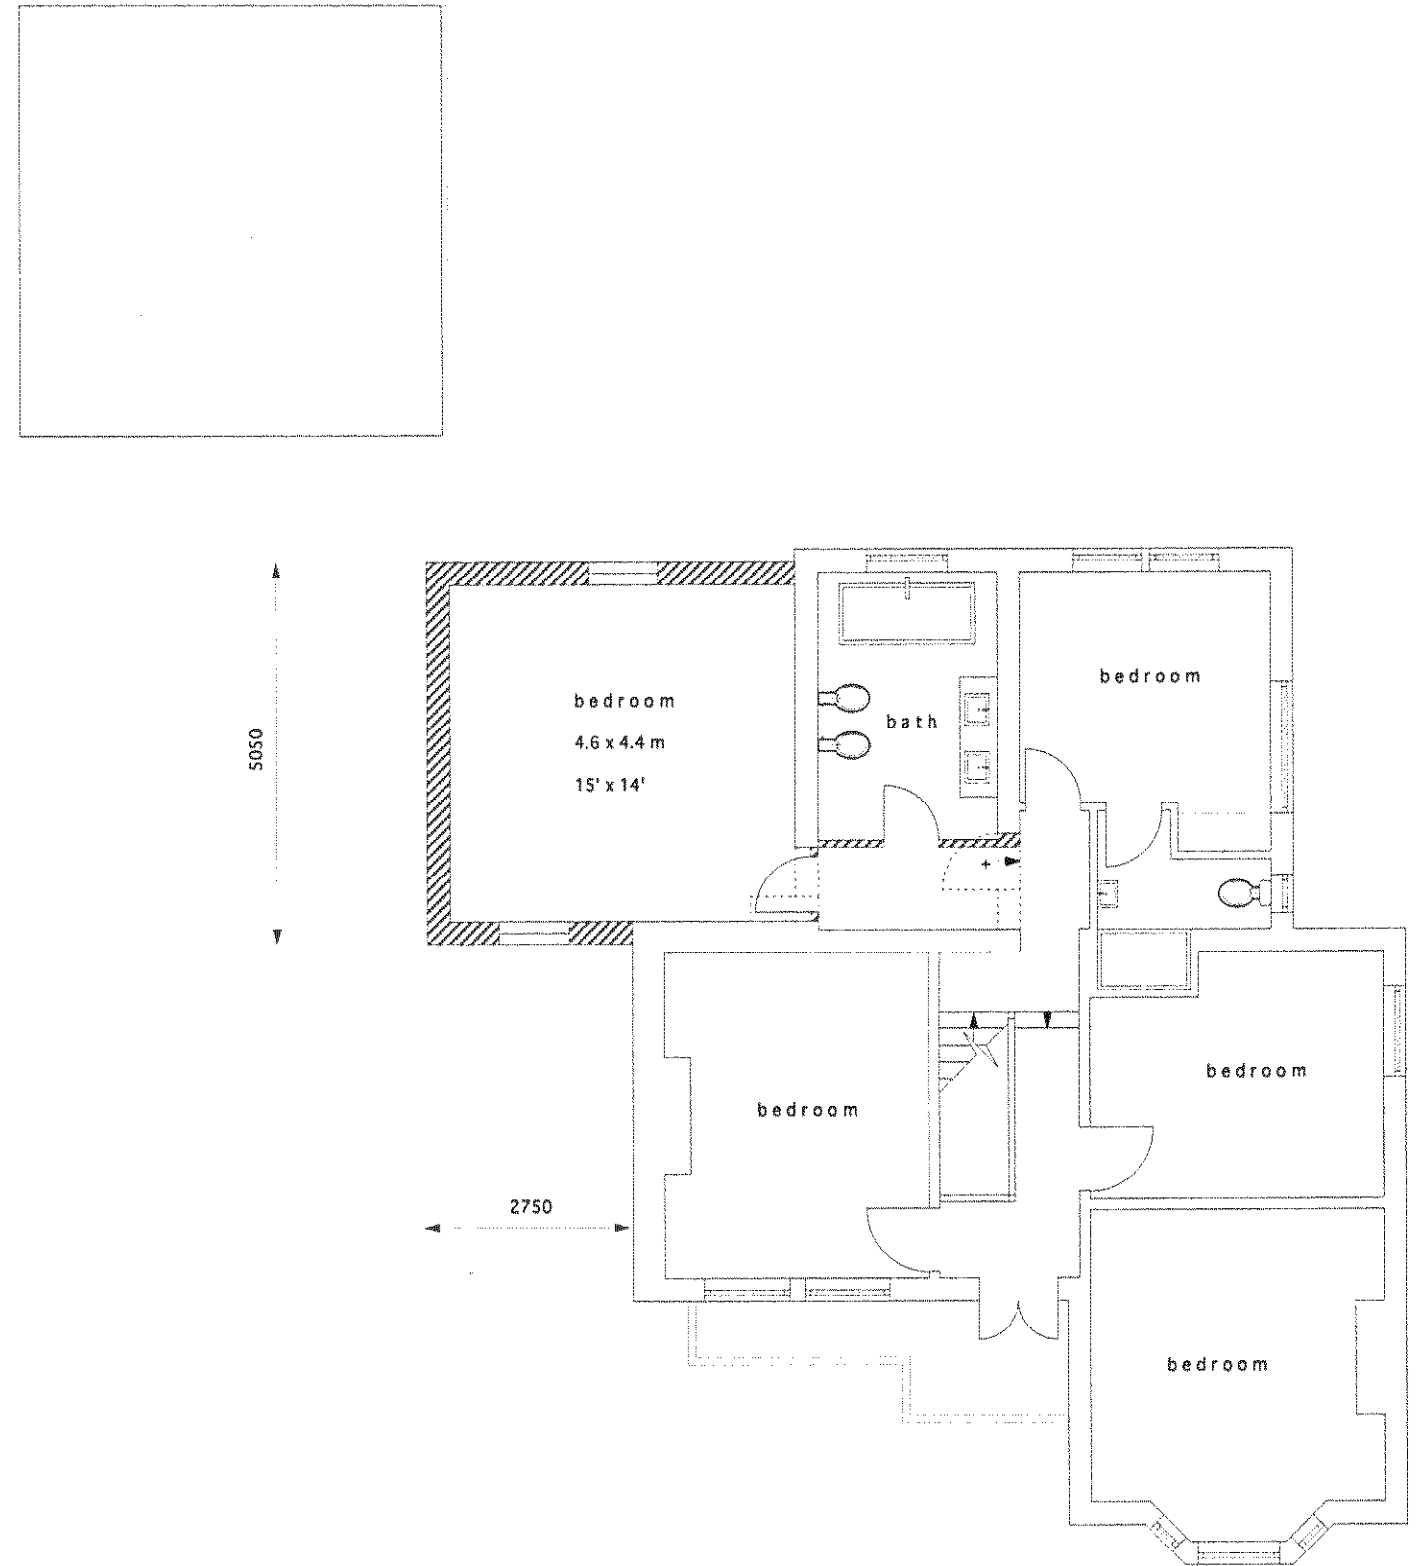

Proposed First Floor Plan at 1:100 scale

CLIENT	Mr & Mrs P Bosson	DRAWING 002 Revised Floor Plans		NOTES	CORINTHIAN ARCHITECTURAL DESIGN 8 Davys Court, Funtington, Chichester, West Sussex. PO18 9LG 01243 576 078 > contact@corinthianad.co.uk > www.corinthianad.co.uk
SITE	Ravenhurst, Church Lane, Barnham, West Sussex	REVISION	STATUS PL	Drawings are not to be scaled except for planning purposes. Room dimensions are approximate All dimensions to be checked on site. All dimensions in mm's Drawings are subject to local authority approval. Drawings are subject to engineers design/ specification/ approval.	
PROJECT	Proposed Extension & Alterations	DATE 04 08 10	SCALE 1: 100 @ A3		