


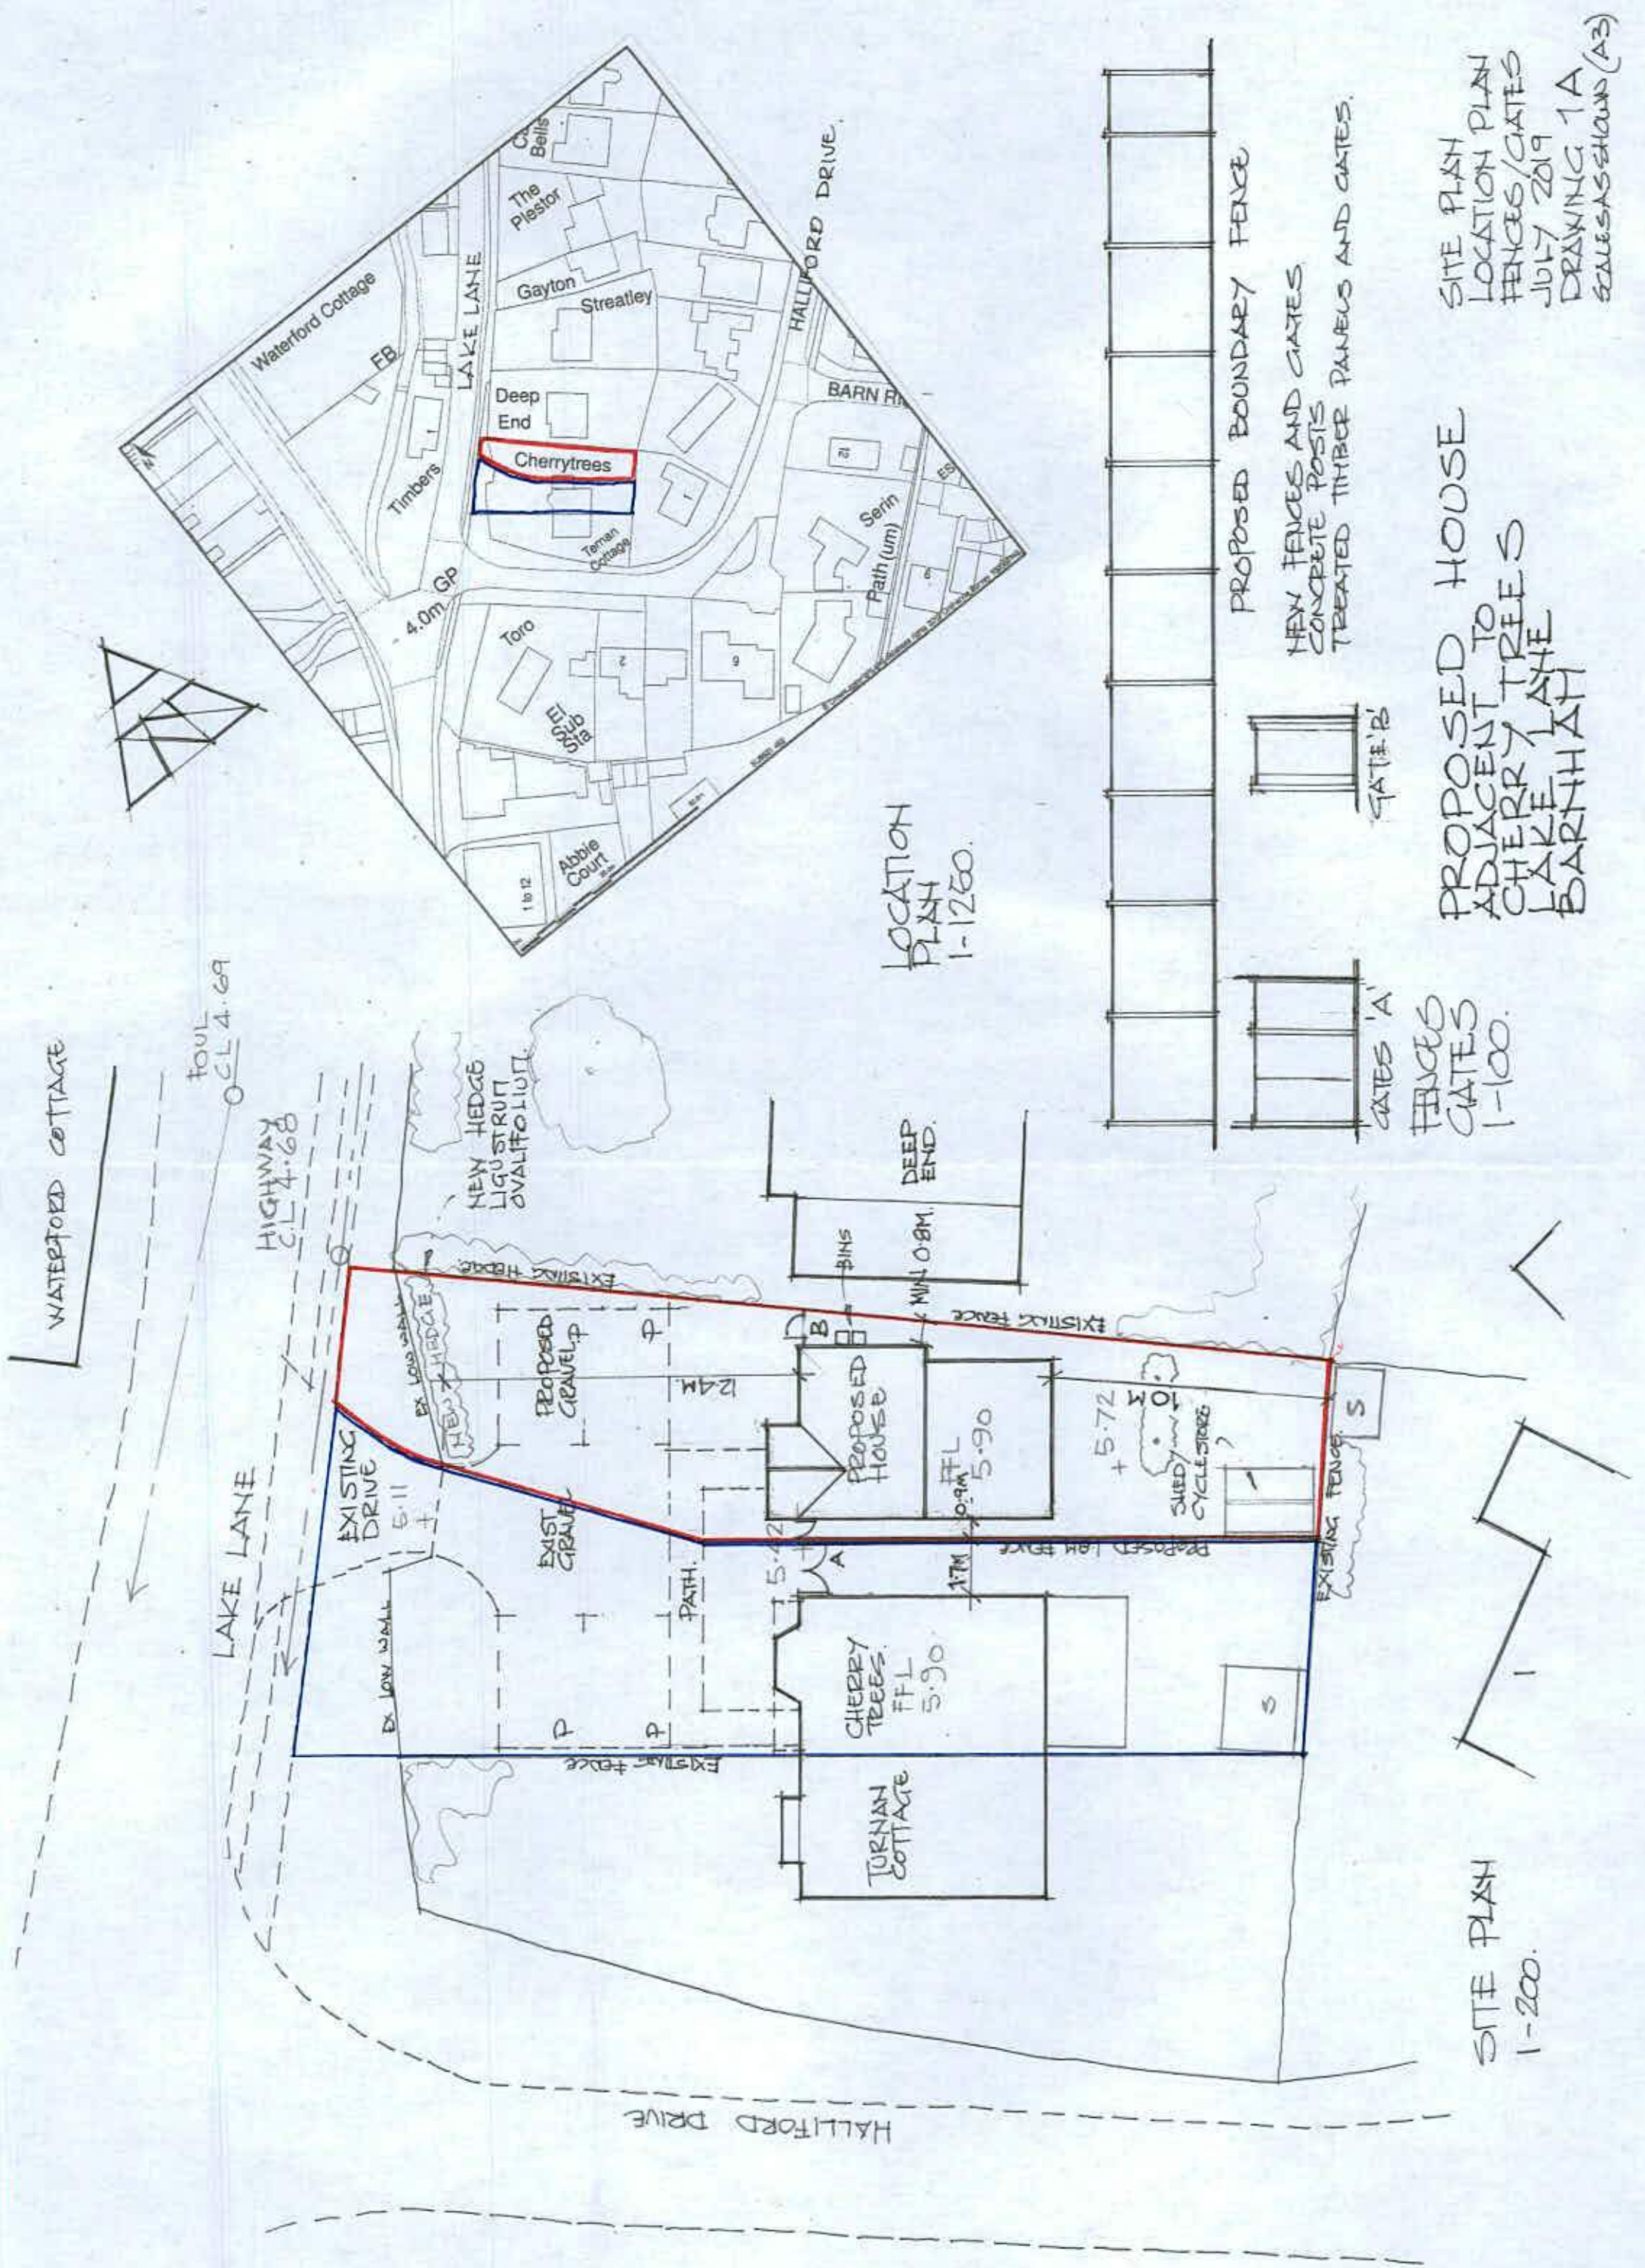


SITE PLAN
1-200.

FENCES
GATES
1-100.

PROPOSED HOUSE
ADJACENT TO
CHERRY TREES
LAKE LANE
BARNHAM

NEW FENCES AND GATES
CONCRETE POSTS
TREATED TIMBER PANELS AND GATES.

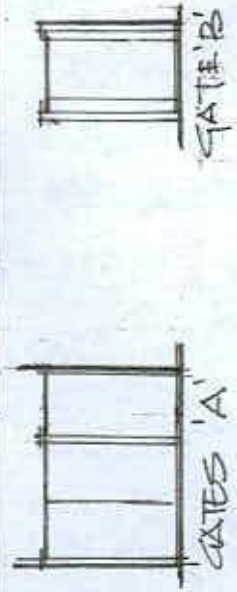

SITE PLAN
LOCATION PLAN
FENCES/GATES
JULY 2019
DRAWING 1A
SCALE 1:500 (A3)