


PROPOSED DORMER WINDOW TO RUSSET COTTAGE



EXISTING FRONT /SOUTH ELEVATION



EXISTING WEST ELEVATION

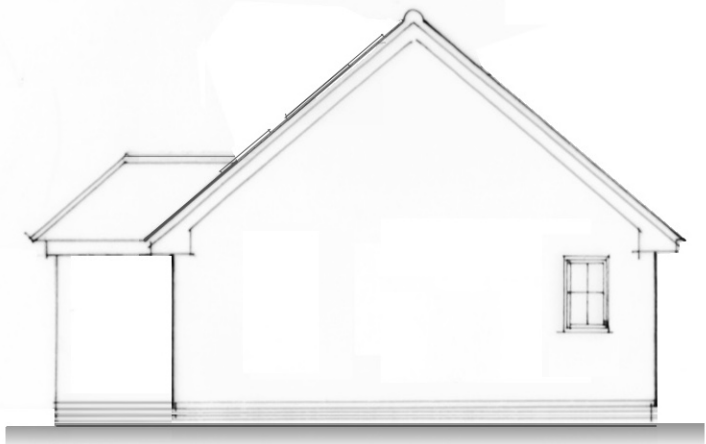


EXISTING EAST ELEVATION



PROPOSED FRONT /SOUTH ELEVATION



PROPOSED WEST ELEVATION

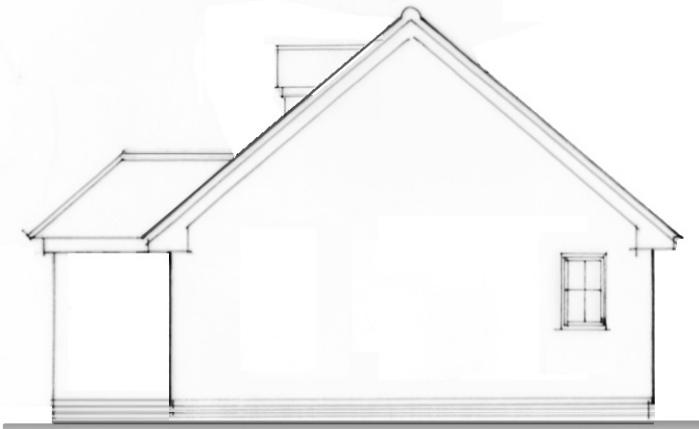

PROPOSED EAST ELEVATION

HIGHGROUND ORCHARDS, HIGHGROUND LANE,
BARNHAM
for Mr Dick Holden

DRG NO 06.2012 /16 SCALE 1:100 @ A3 DATE 1.10.12

THIS DRAWING IS COPYRIGHT AND IS NOT TO BE REPRODUCED WITHOUT PERMISSION.
PPC Planning & Property Consultants Ltd does not warrant the accuracy of the measurements
supplied by third parties. Dimensions should not be scaled from the drawing other than for
illustration purposes for planning applications.



PLANNING & PROPERTY CONSULTANTS LTD

Registered Office: Forum House, Stirling Rd, Chichester, West Sussex, PO19 7DN
Tel: 01243 601285 Fax: 01243 601285 Email: office@ppcplanning.co.uk
Company Reg No: 05246022 VAT Reg No: 811 7558 31