


PROPOSED DORMER WINDOWS TO BRAMLEY COTTAGE AND PIPPIN COTTAGE


EXISTING ELEVATIONS

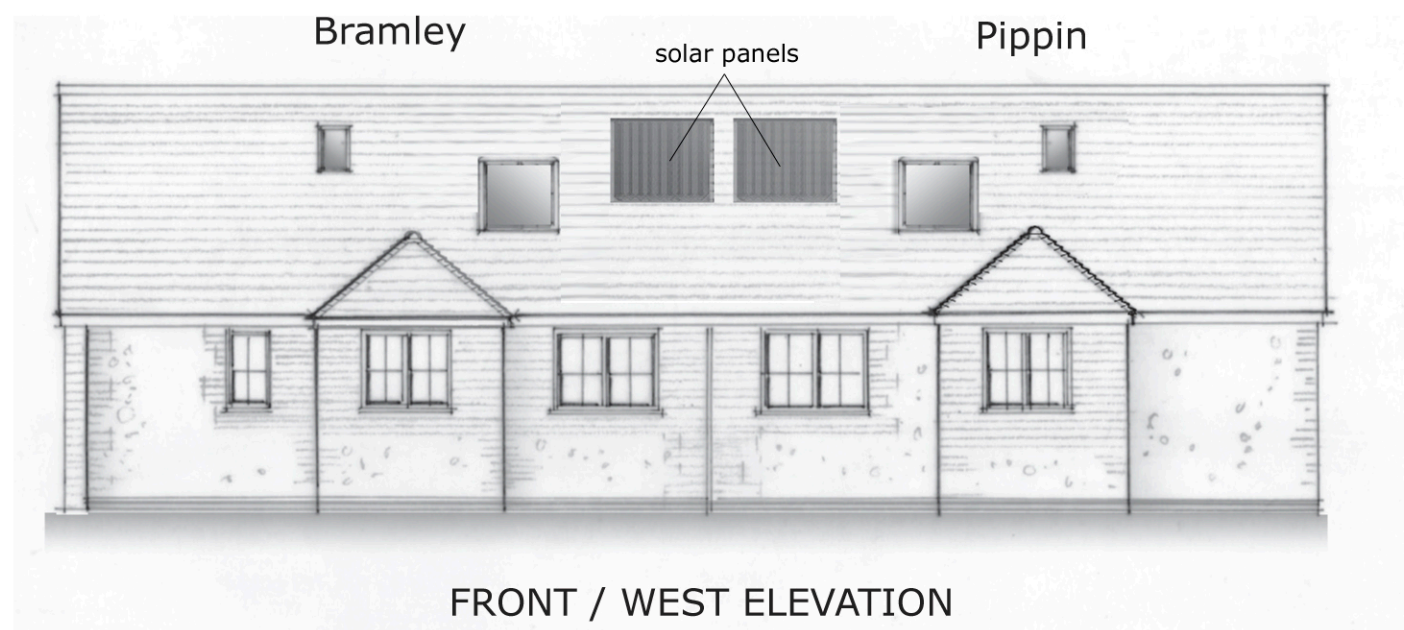

NORTH ELEVATION



SOUTH ELEVATION

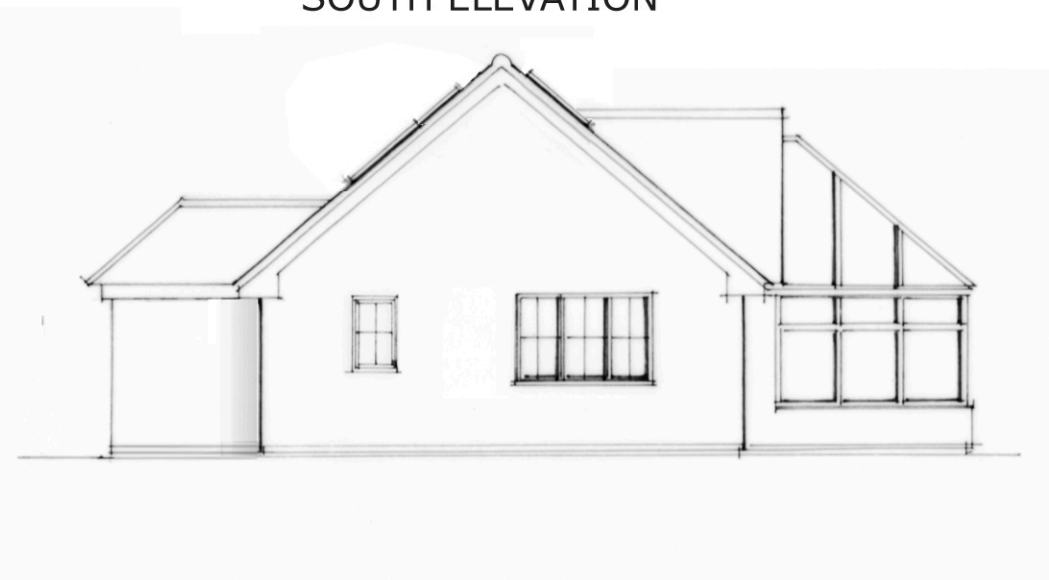

HIGHGROUND ORCHARDS, HIGHGROUND LANE, BARNHAM
for Mr Dick Holden

EXISTING ELEVATIONS

DRG NO 06.2012 /13 SCALE 1:100 @ A3 DATE 22.6.12

THIS DRAWING IS COPYRIGHT AND IS NOT TO BE REPRODUCED WITHOUT PERMISSION.
PPC Planning & Property Consultants Ltd does not warrant the accuracy of the measurements
supplied by third parties. Dimensions should not be scaled from the drawing other than for
illustration purposes for planning applications.



PLANNING & PROPERTY CONSULTANTS LTD

Registered Office: Forum House, Stirling Rd, Chichester, West Sussex, PO19 7DN
Tel: 01243 601285 Fax: 01243 601285 Email: office@ppeplanning.co.uk
Company Reg No: 05246022 VAT Reg No: 811 7558 31