


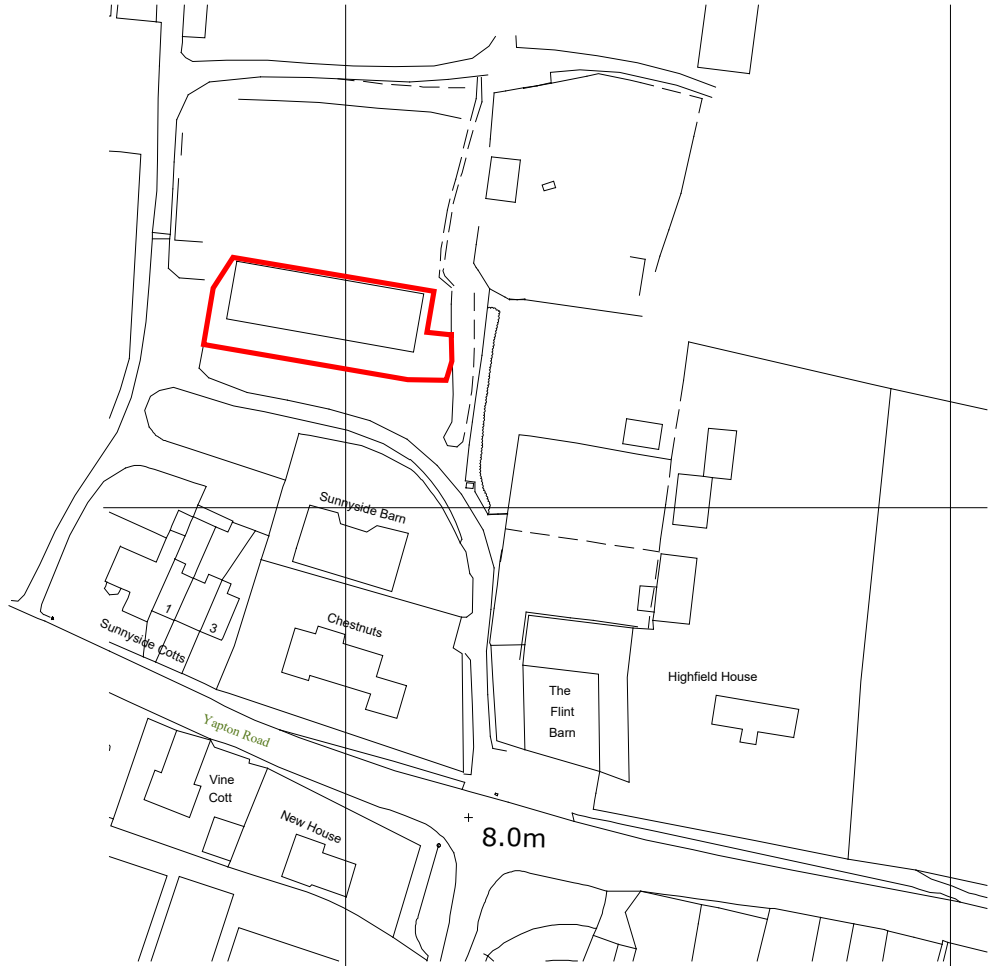

Location Plan
1:1250

Address
Land North Of Sunnyside Cottages, Yapton Road, Barnham

Drawing
Site:
Location Plan

Scale @ A3
1:1250

Date
15.04.2018

Issue Date
18.04.2018


Drawn By	Checked By
BK	BK

Job No.
1804SU

Drawing No.
000

Revision
###

Status
For Comment

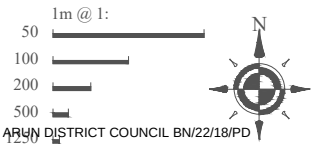


tel: 01243 201 102
email: enquiries@manorwood.co.uk
web: www.manorwood.co.uk



Studio 5
Chilgrove Business Centre
Chilgrove
Nr Chichester
West Sussex
PO18 9HU

This drawing is the copyright of Manorwood Construction Ltd.
Do not scale from this drawing except for Local Authority planning purposes
All dimensions must be checked on site prior to commencement of works

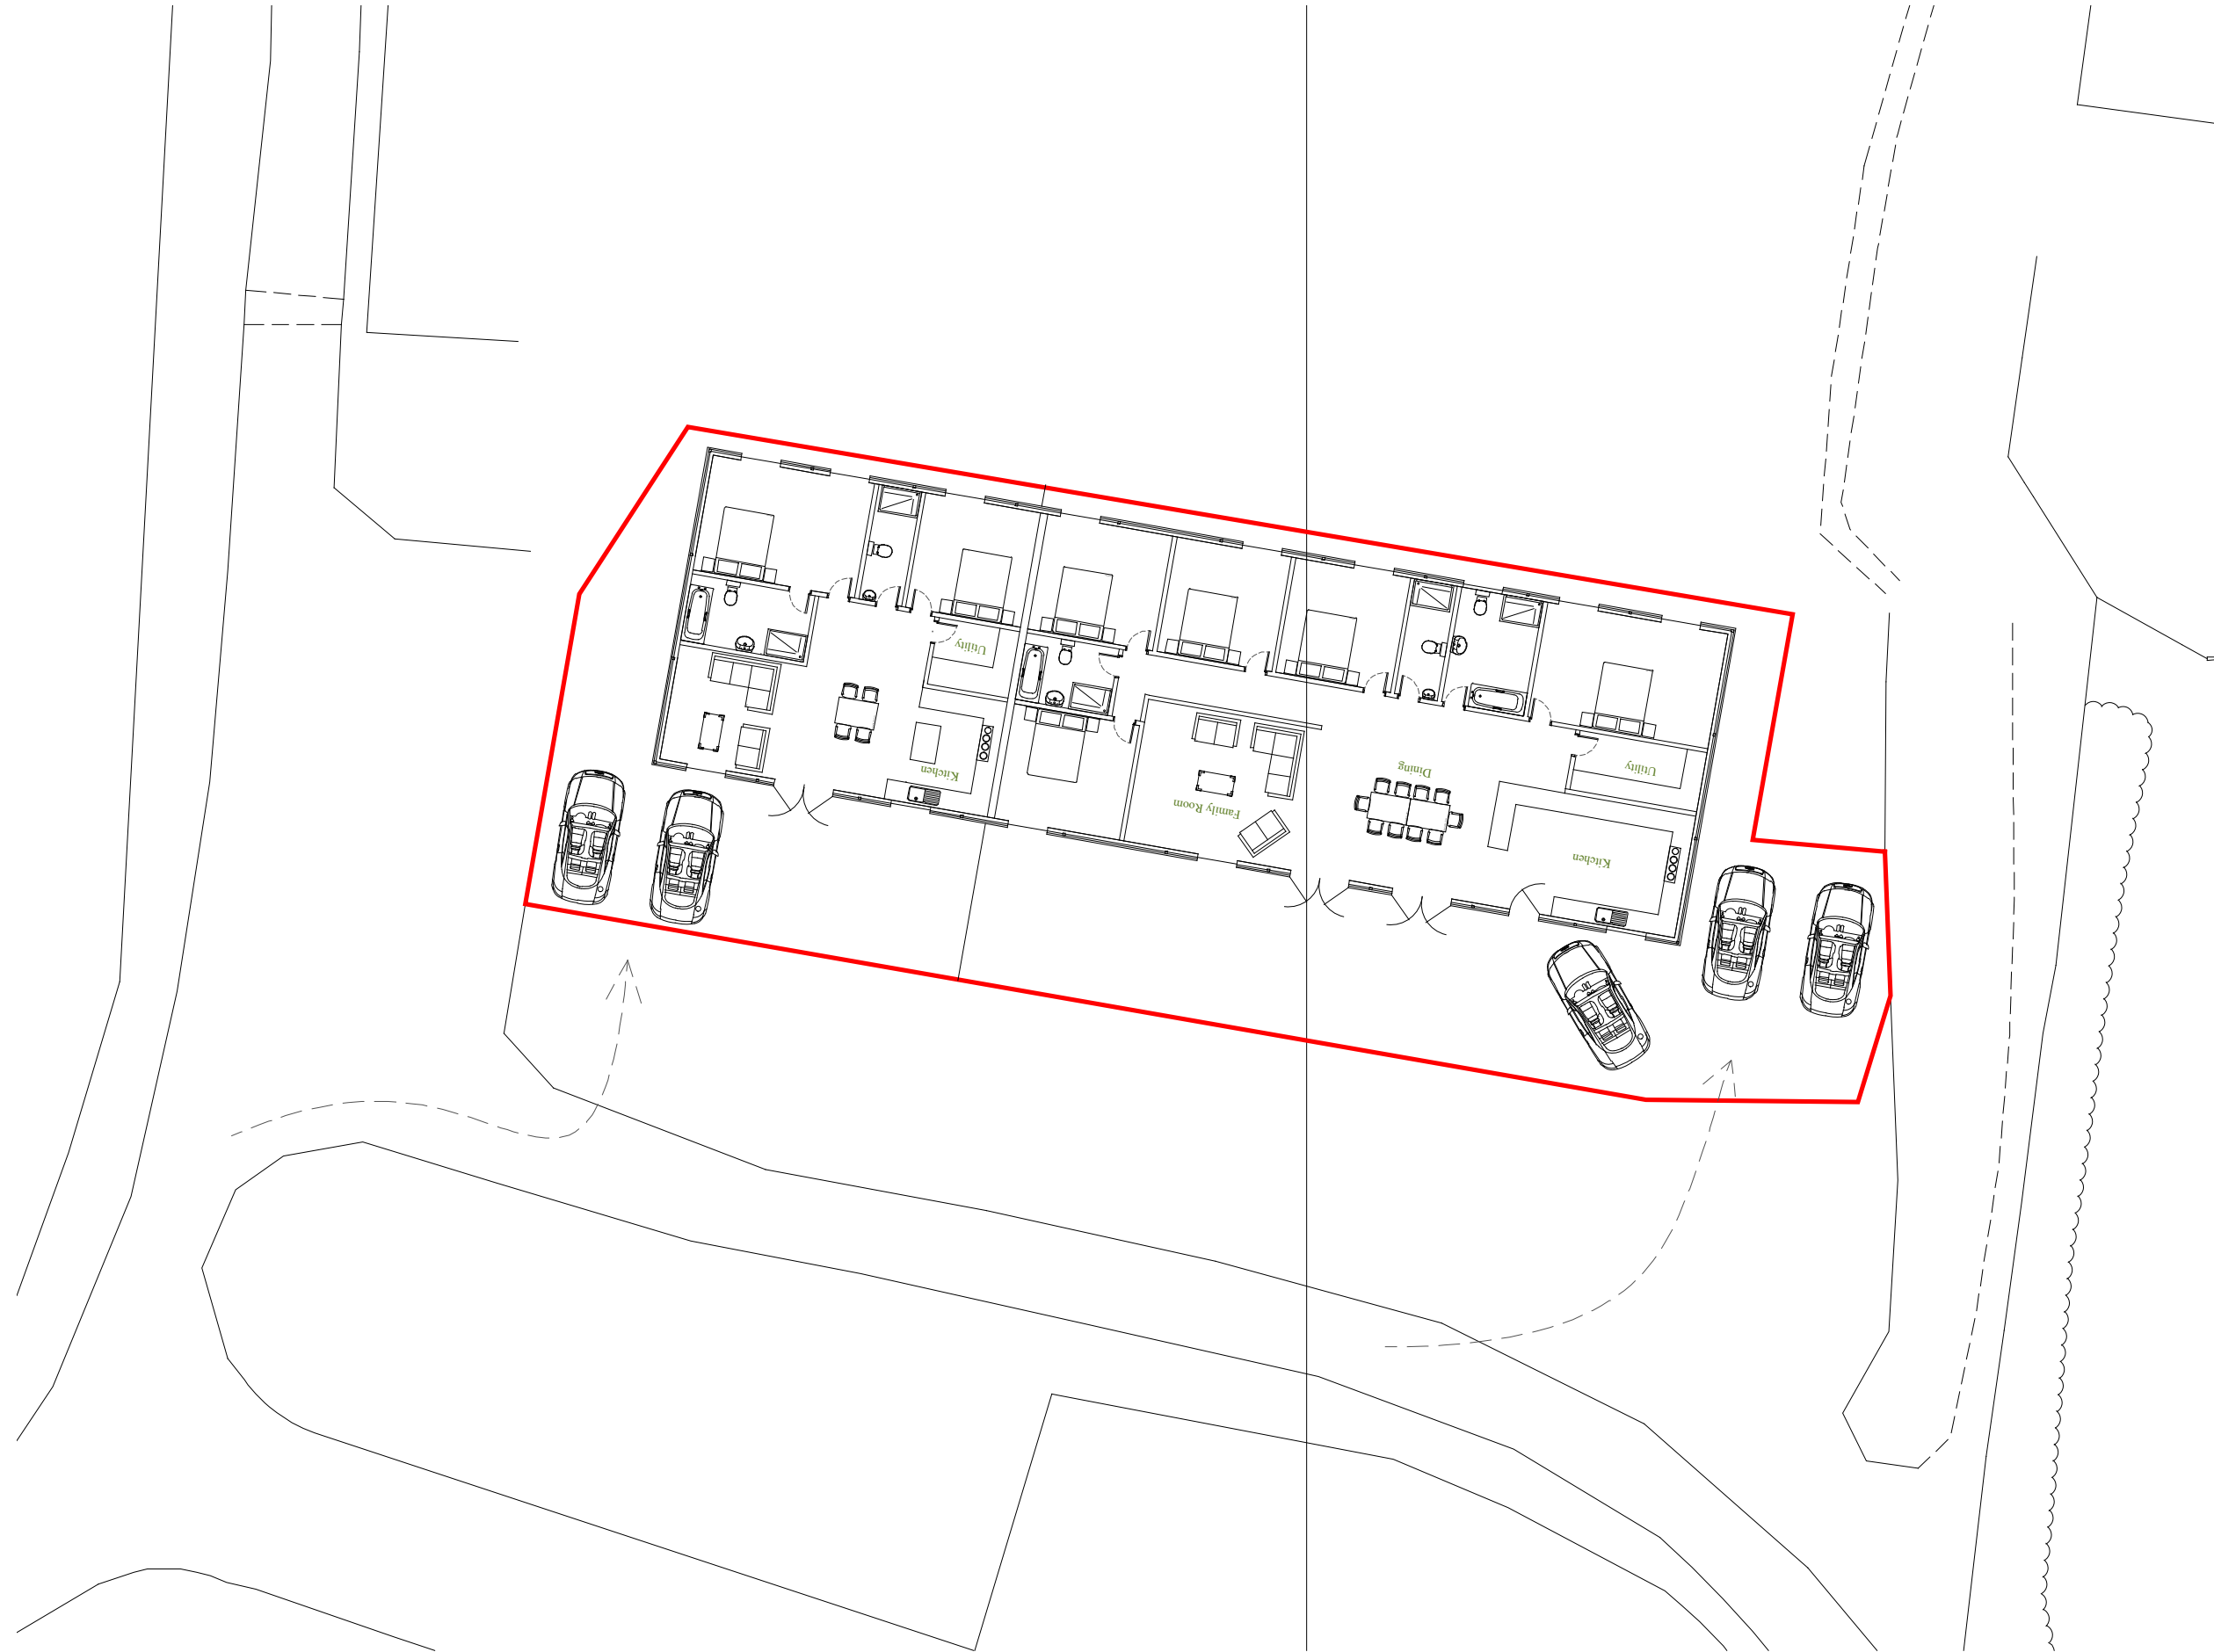

Block Plan

1:200

Curtilage 575m2

Address

Land North Of Sunnyside Cottages, Yapton Road, Barnham

Drawing

Site:

Block Plan

Scale @ A3

1:200

Date

15.04.2018

Issue Date

18.04.2018

Drawn By

BK

Checked By

BK

Job No.

1804SU

Drawing No.


001

Revision

###

Status

For Comment

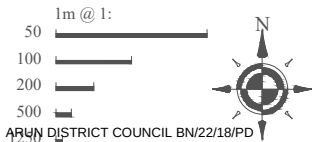


tel: 01243 201 102
email: enquiries@manorwood.co.uk
web: www.manorwood.co.uk




Studio 5
Chilgrove Business Centre
Chilgrove
Nr Chichester
West Sussex
PO18 9HU

This drawing is the copyright of Manorwood Construction Ltd.
Do not scale from this drawing except for Local Authority planning purposes
All dimensions must be checked on site prior to commencement of works

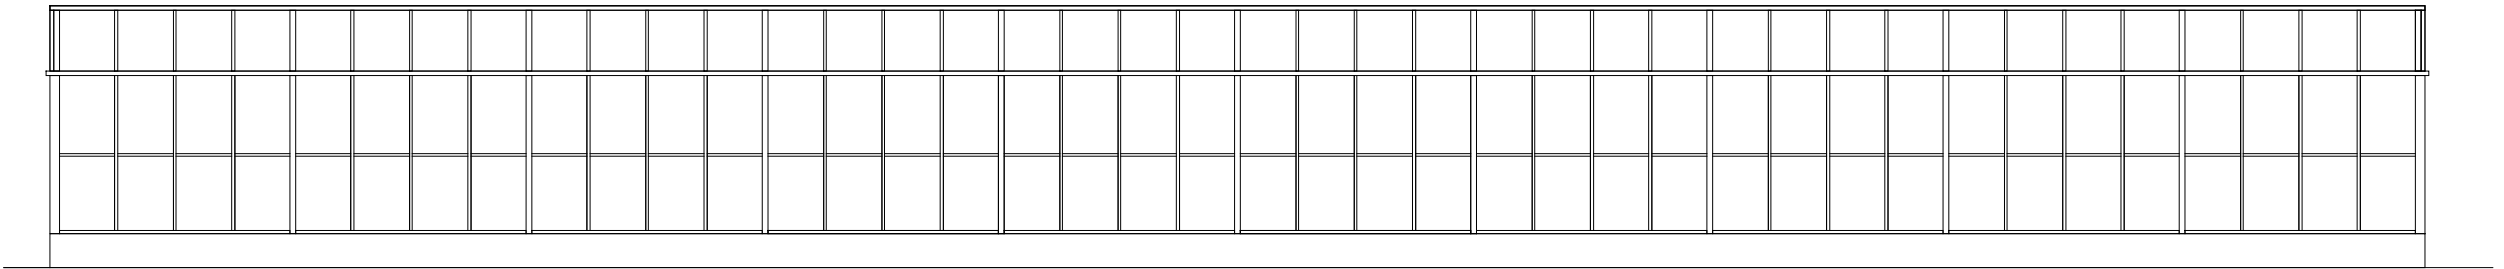

Existing South

1:100

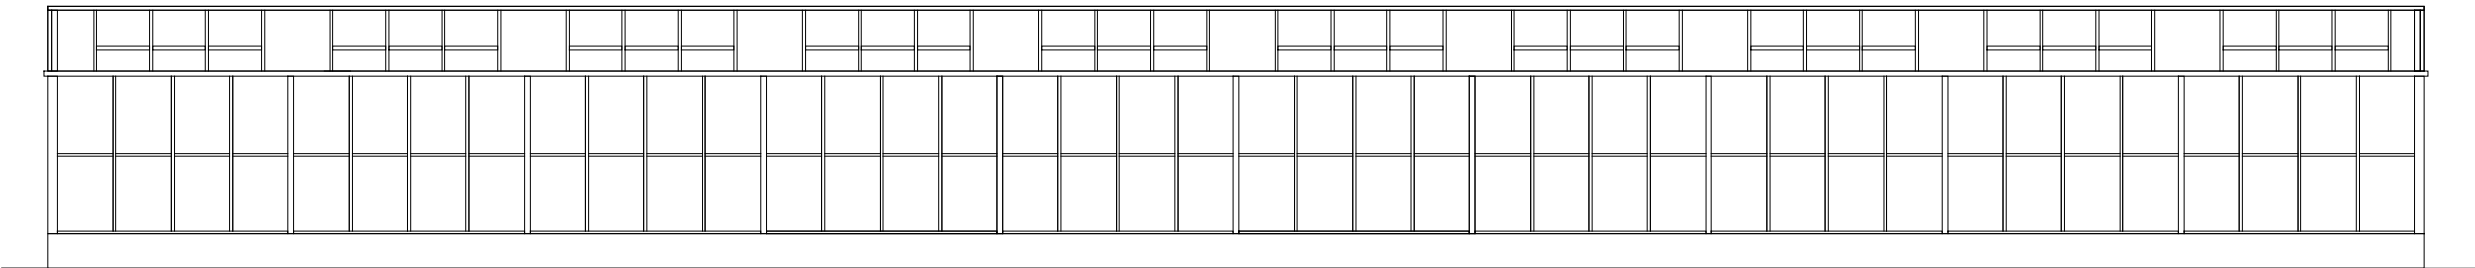

Existing North

1:100

Address

Land North Of Sunnyside Cottages, Yapton Road, Barnham

Drawing

Existing

Scale @ A3

1:100

Date

15.04.2018

Issue Date

18.04.2018

Drawn By

BK

Checked By

BK

Job No.

1804SU

Drawing No.


100

Revision

###


Status

For Comment

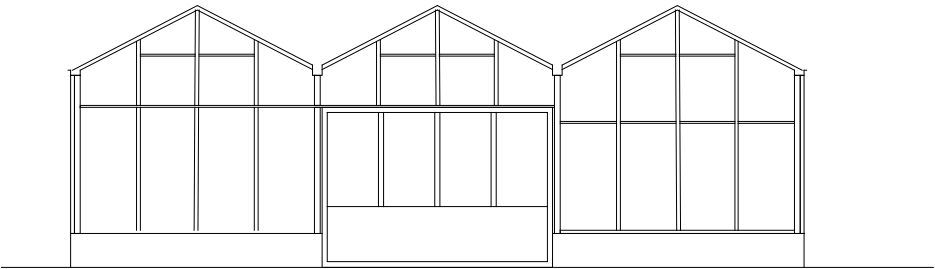


Existing West

1:100

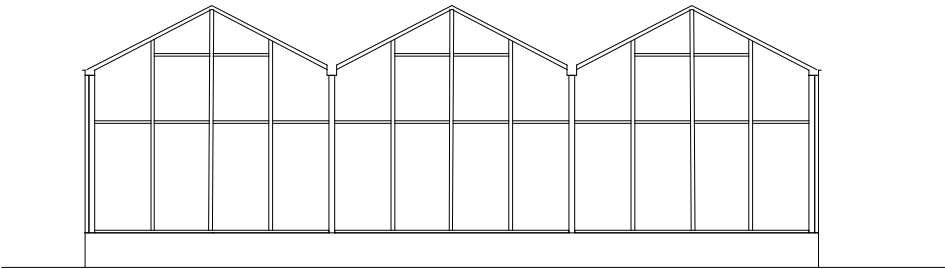

Existing east

1:100

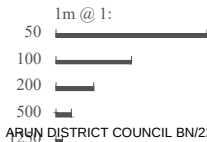

ARUN DISTRICT COUNCIL BN/22/18/PD

tel: 01243 201 102
email: enquiries@manorwood.co.uk
web: www.manorwood.co.uk



Studio 5
Chilgrove Business Centre
Chilgrove
Nr Chichester
West Sussex
PO18 9HU

This drawing is the copyright of Manorwood Construction Ltd.
Do not scale from this drawing except for Local Authority planning purposes
All dimensions must be checked on site prior to commencement of works



Existing Floor Plan

1:100

Address

Land North Of Sunnyside Cottages, Yapton Road, Barnham

Drawing

Existing

Scale @ A3

#####

Date

15.04.2018

Issue Date

18.04.2018

Drawn By

BK

Checked By

BK

Job No.

1804SU

Drawing No.


101


Revision

###

Status


For Comment

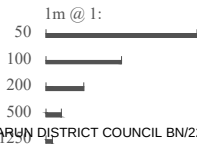

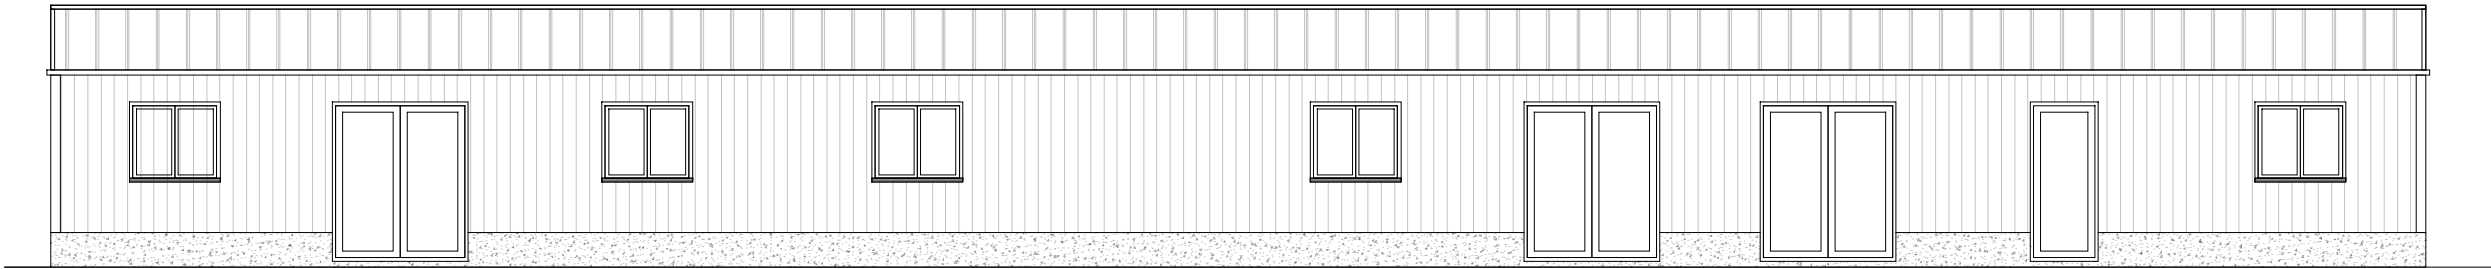

Proposed South

1:100

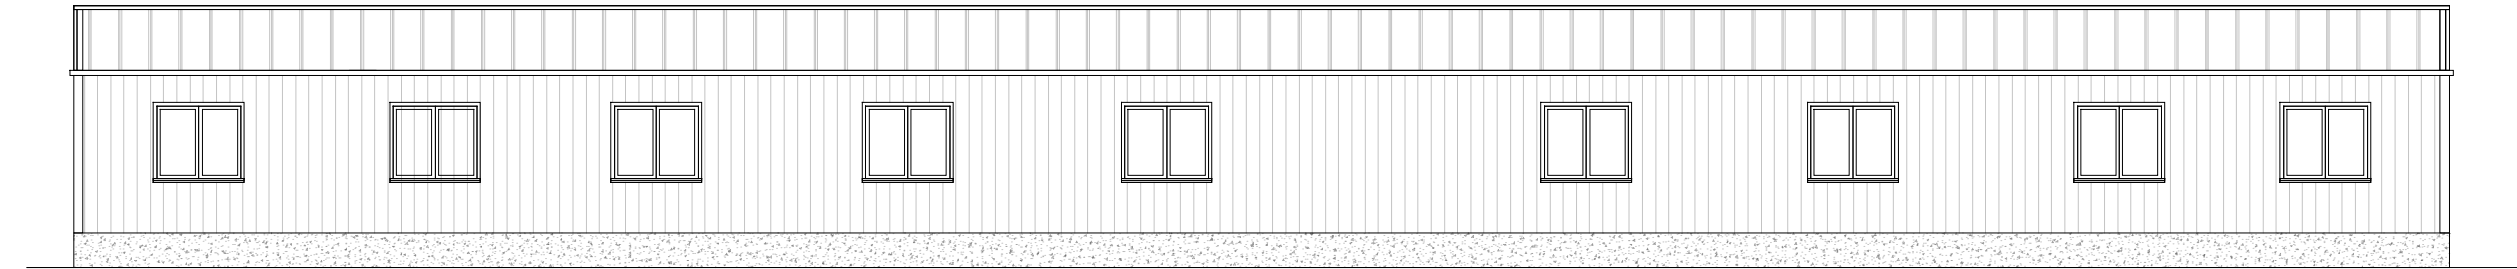

Proposed North

1:100

Address

Land North Of Sunnyside Cottages, Yapton Road, Barnham

Drawing

Proposed

Scale @ A3

#####

Date

15.04.2018

Issue Date

18.04.2018

Drawn By

BK

Checked By

BK

Job No.

1804SU

Drawing No.


200

Revision

###


Status

For Comment

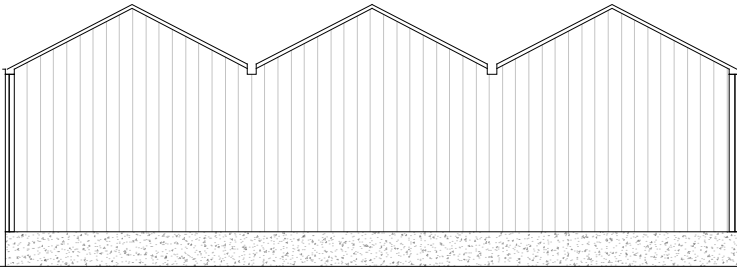


Proposed West


1:100

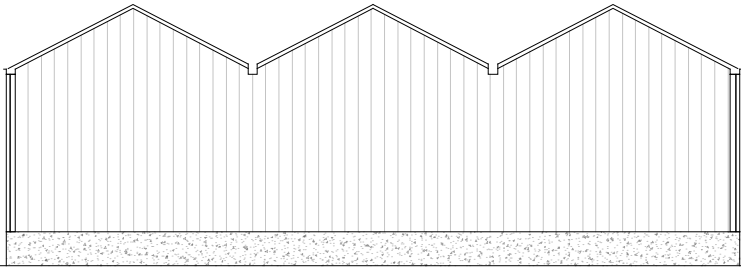

Proposed east

1:100

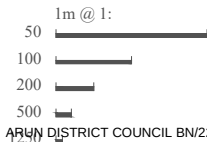

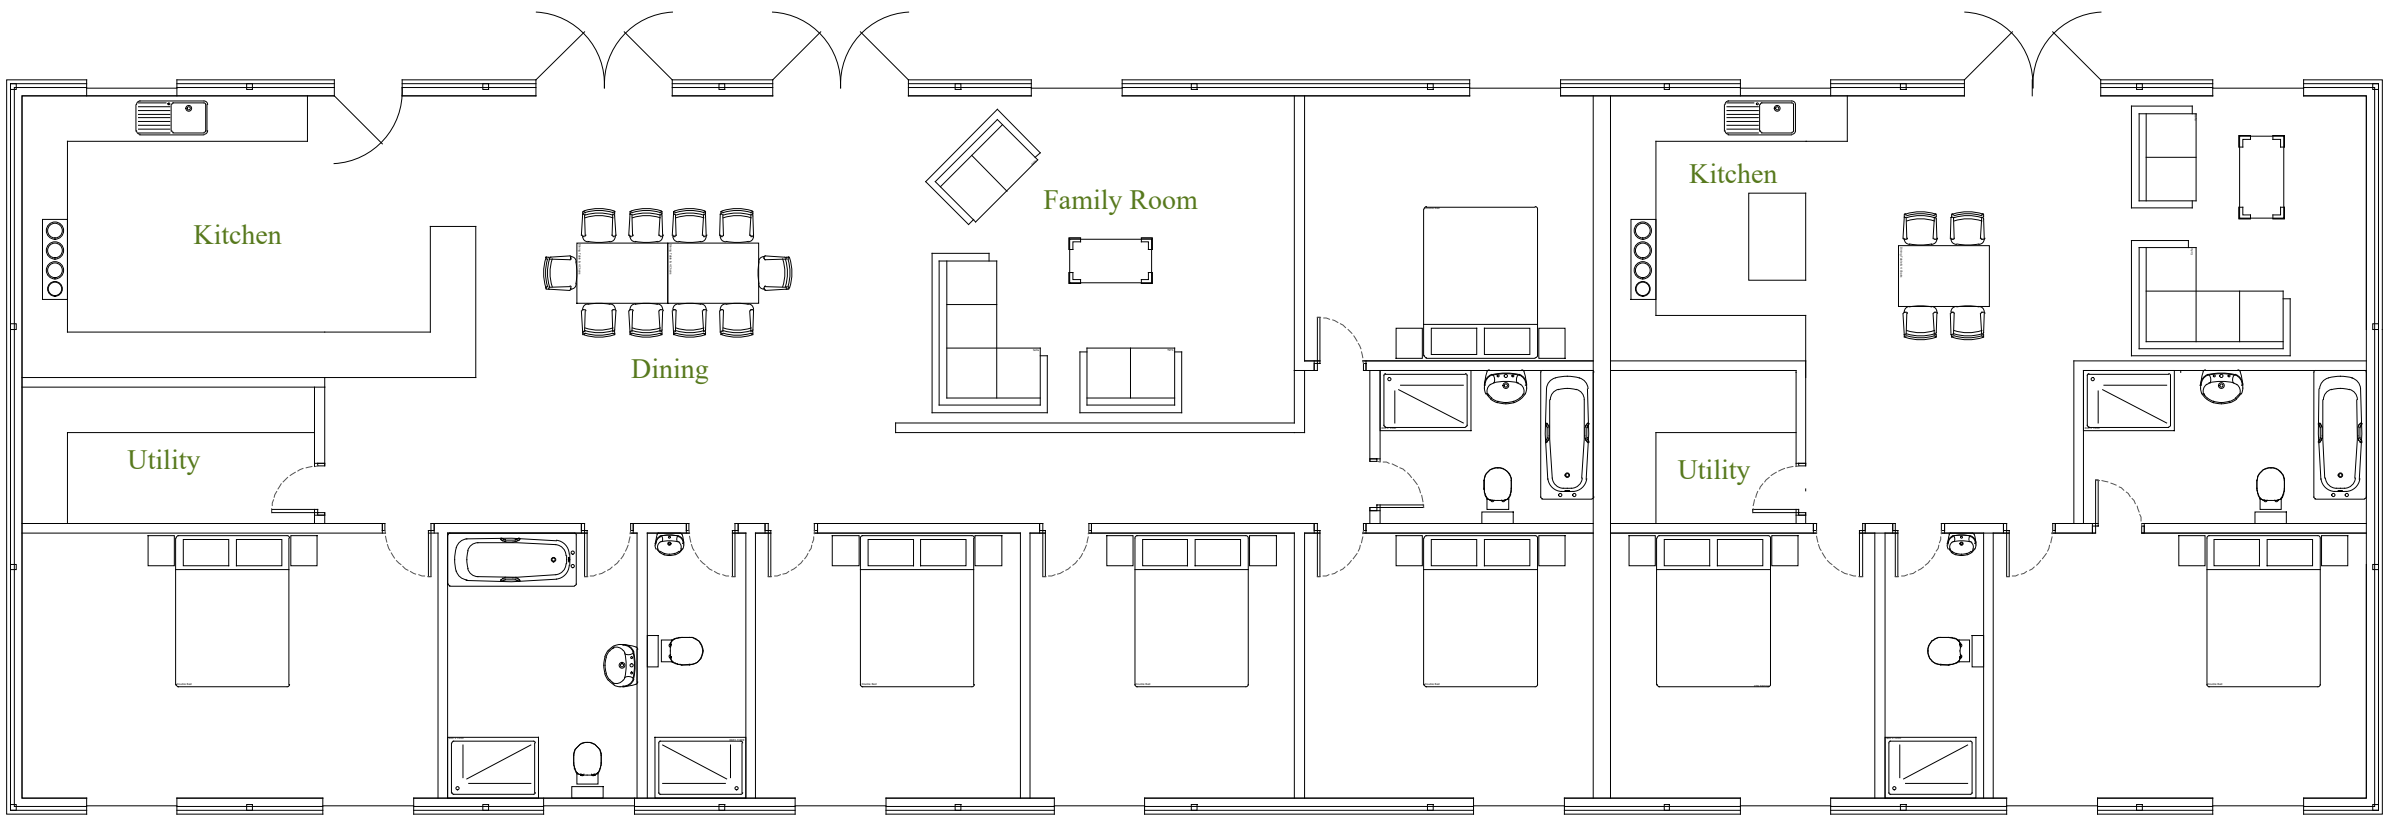

Proposed Floor Plan

1:100

Address

Land North Of Sunnyside Cottages, Yapton Road, Barnham

Drawing

Proposed

Scale @ A3

#####

Date

15.04.2018

Issue Date

18.04.2018

Drawn By

BK

Checked By

BK

Job No.

1804SU

Drawing No.


201


Revision

###

Status

For Comment

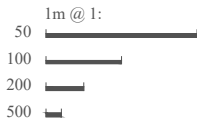

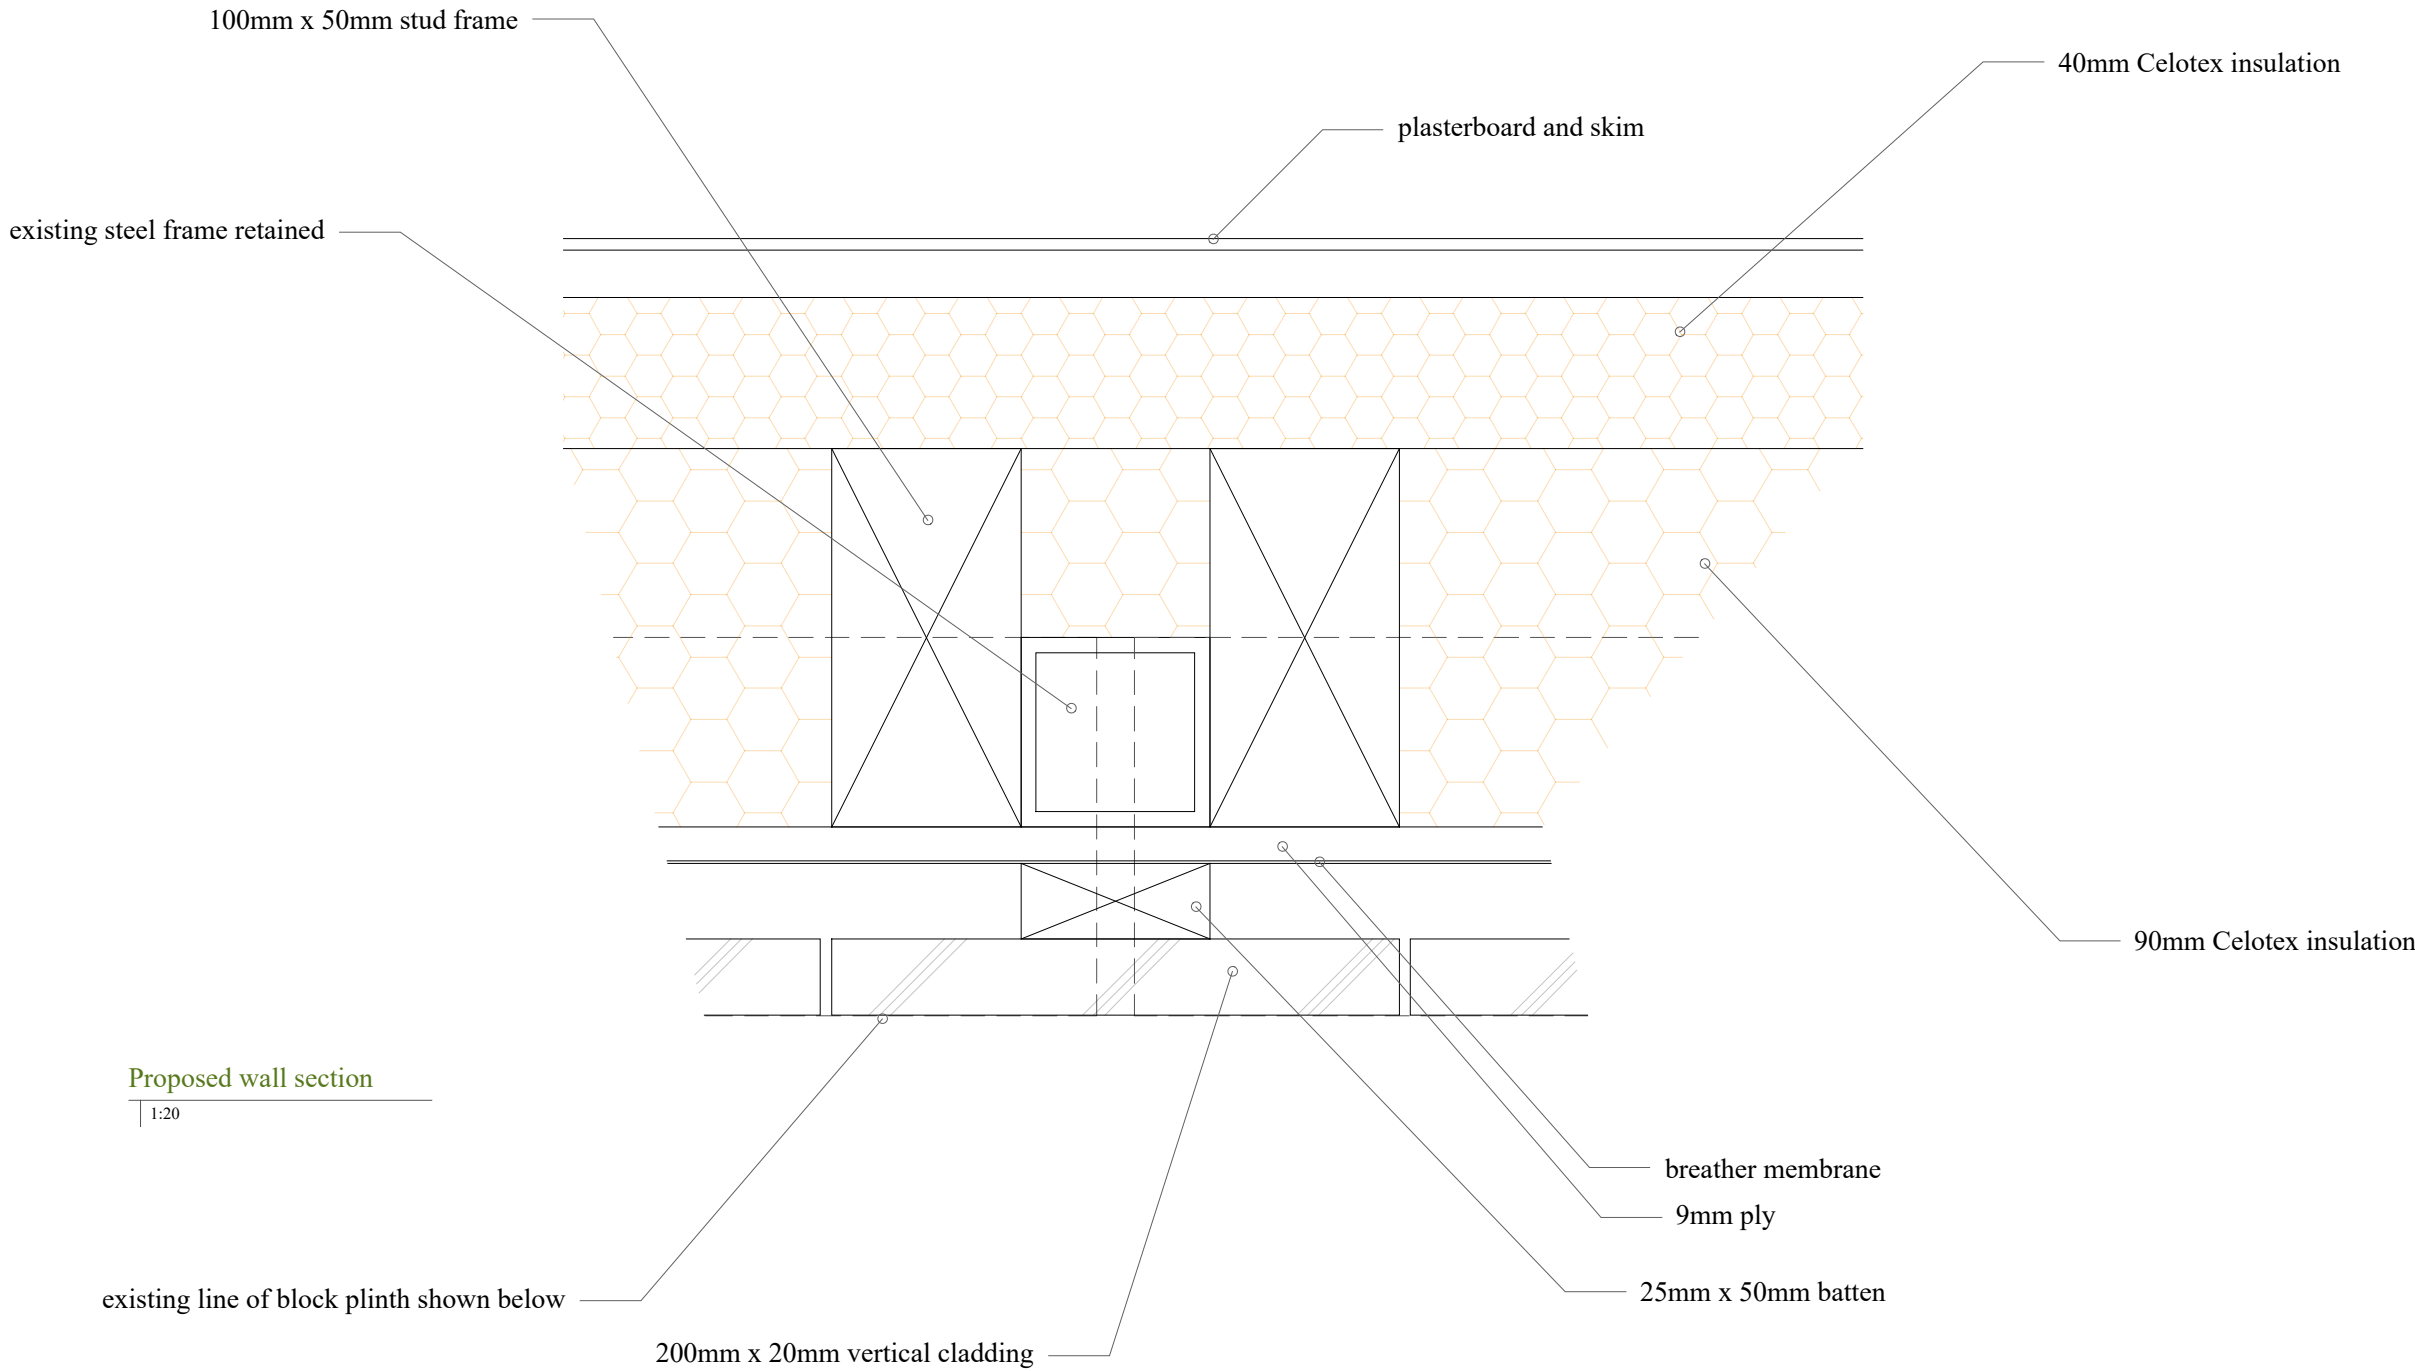

Address

Land North Of Sunnyside Cottages, Yapton Road, Barnham

Drawing

Sections

Scale @ A3

1:20

Date

15.04.2018

Issue Date

18.04.2018

Drawn By

BK

Checked By

BK

Job No.

1804SU

Drawing No.

300

Revision

###

Status

For Comment

