
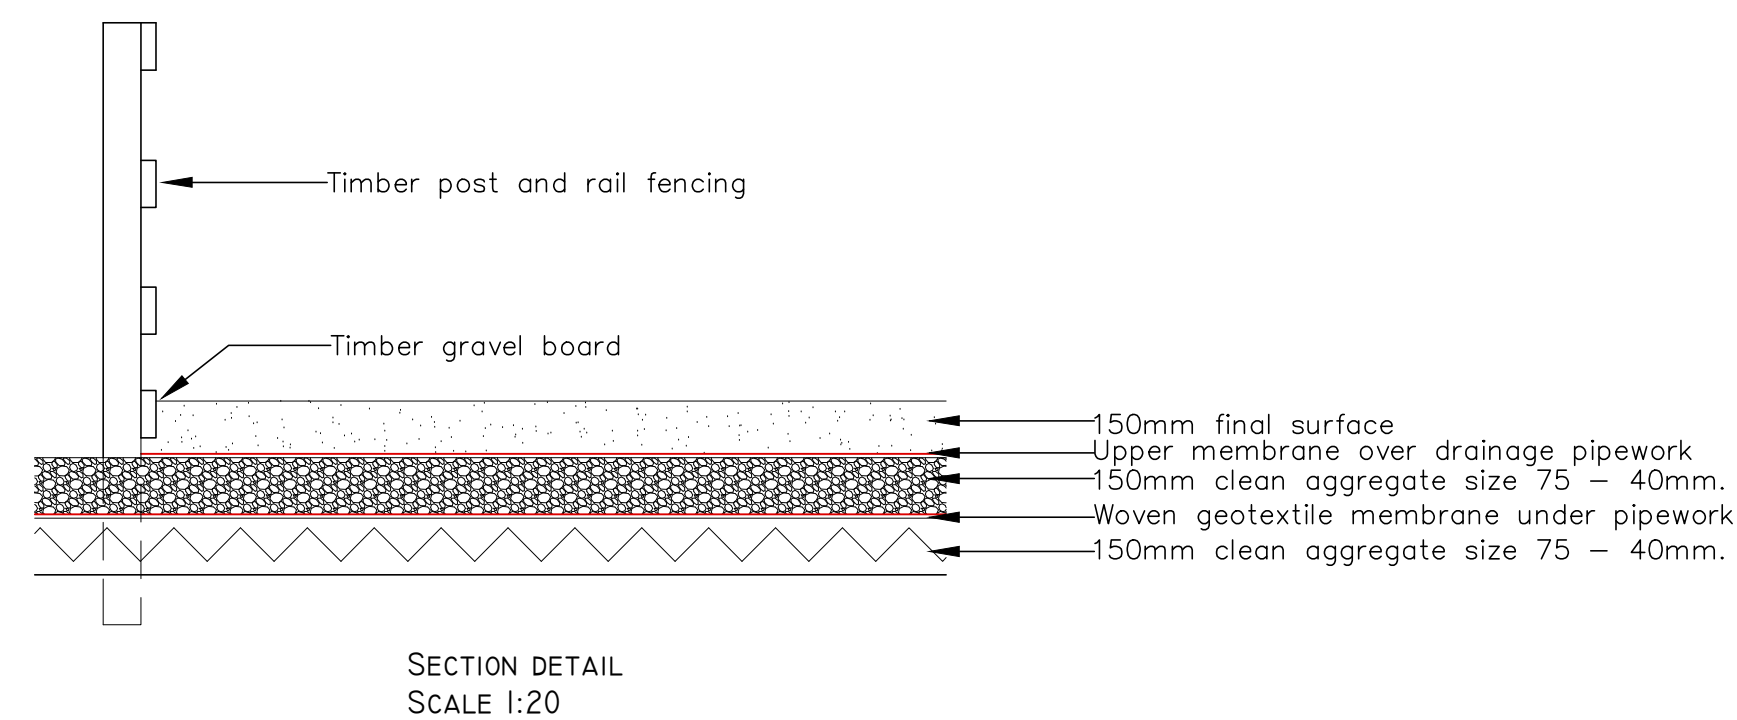
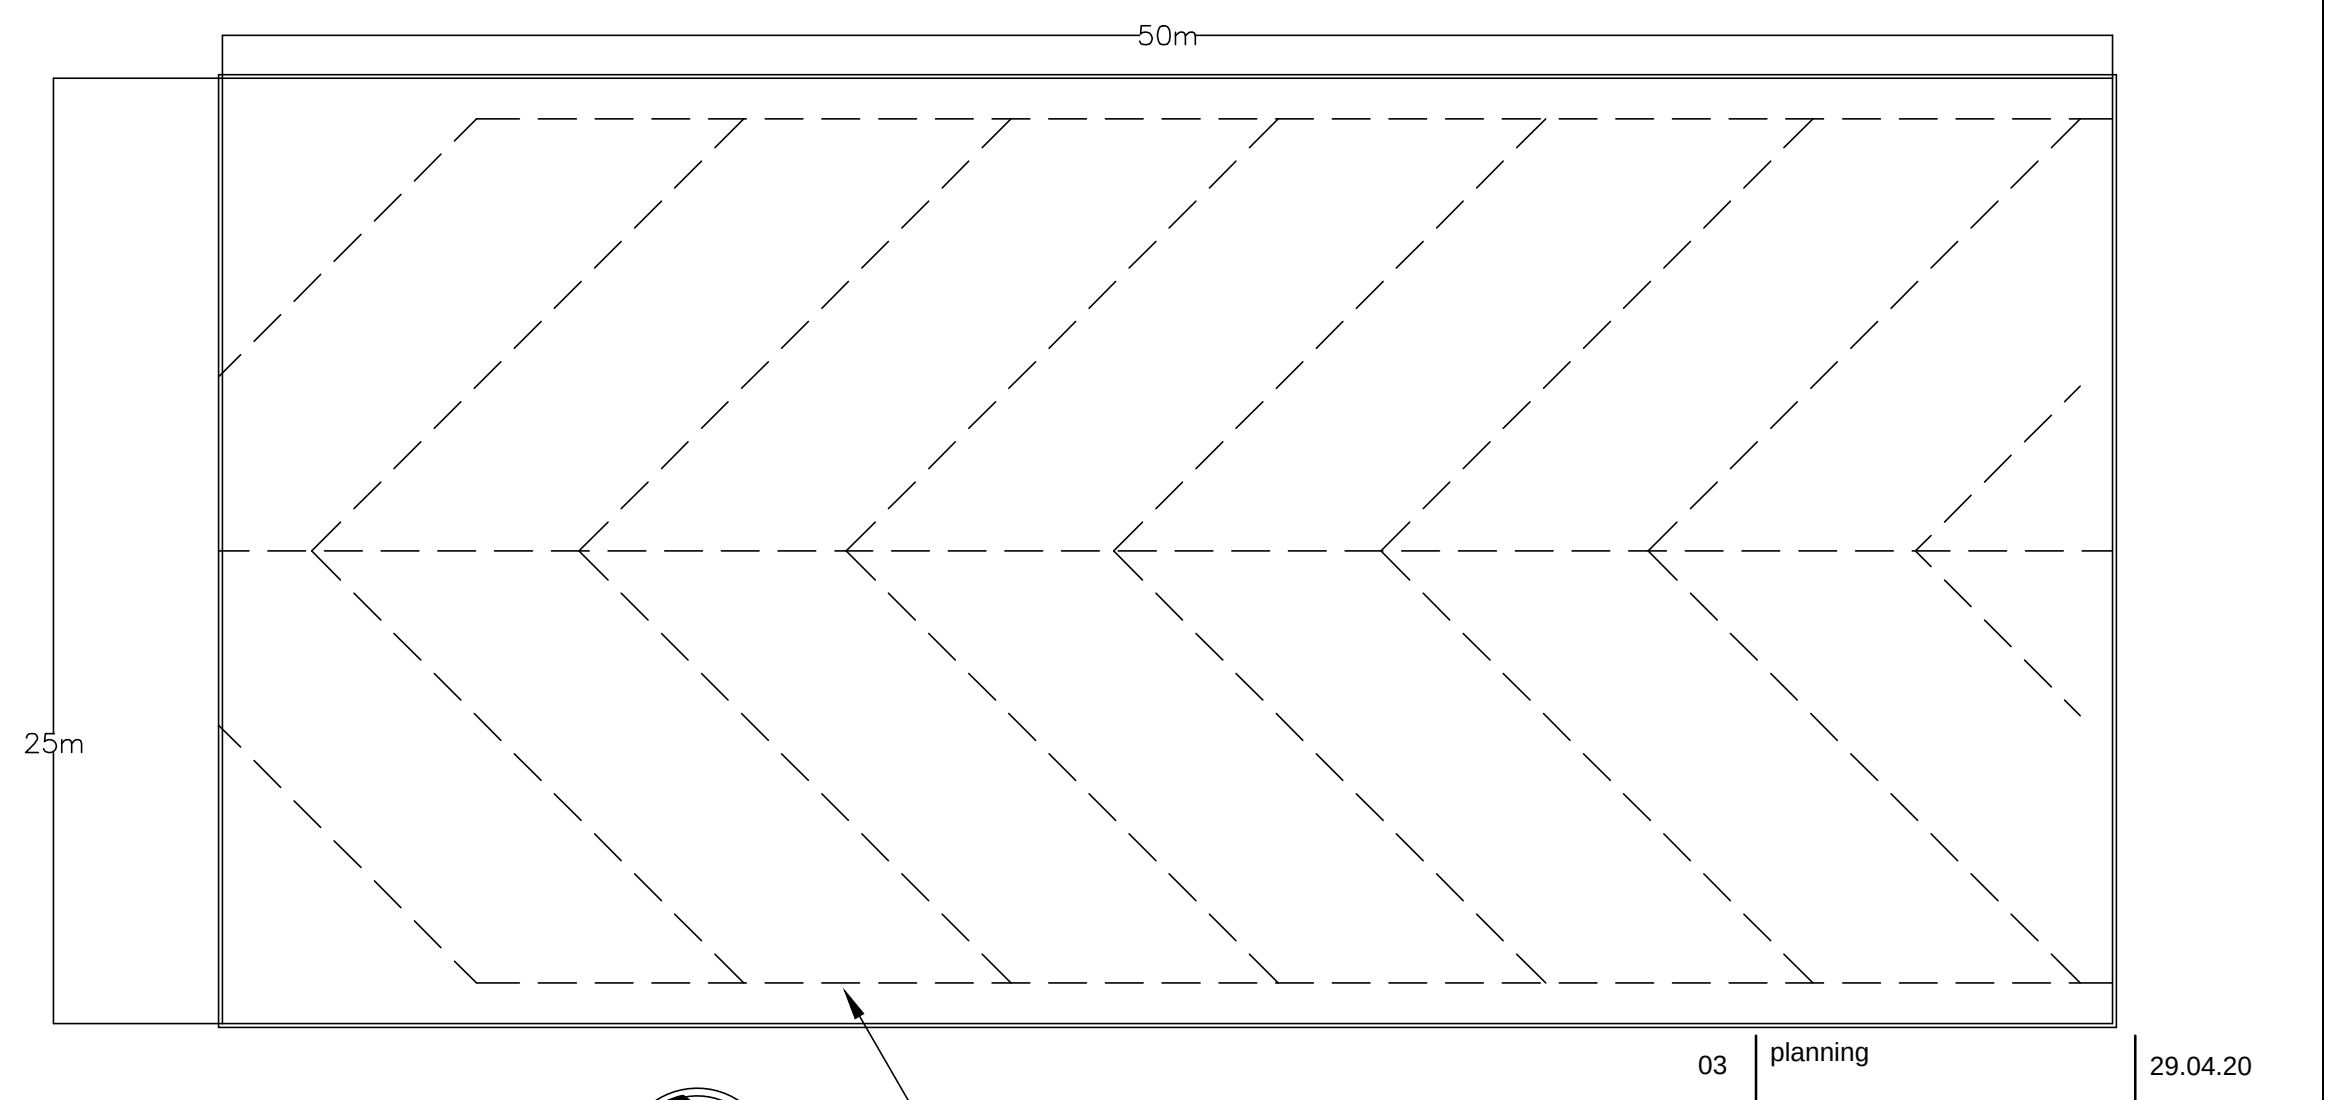
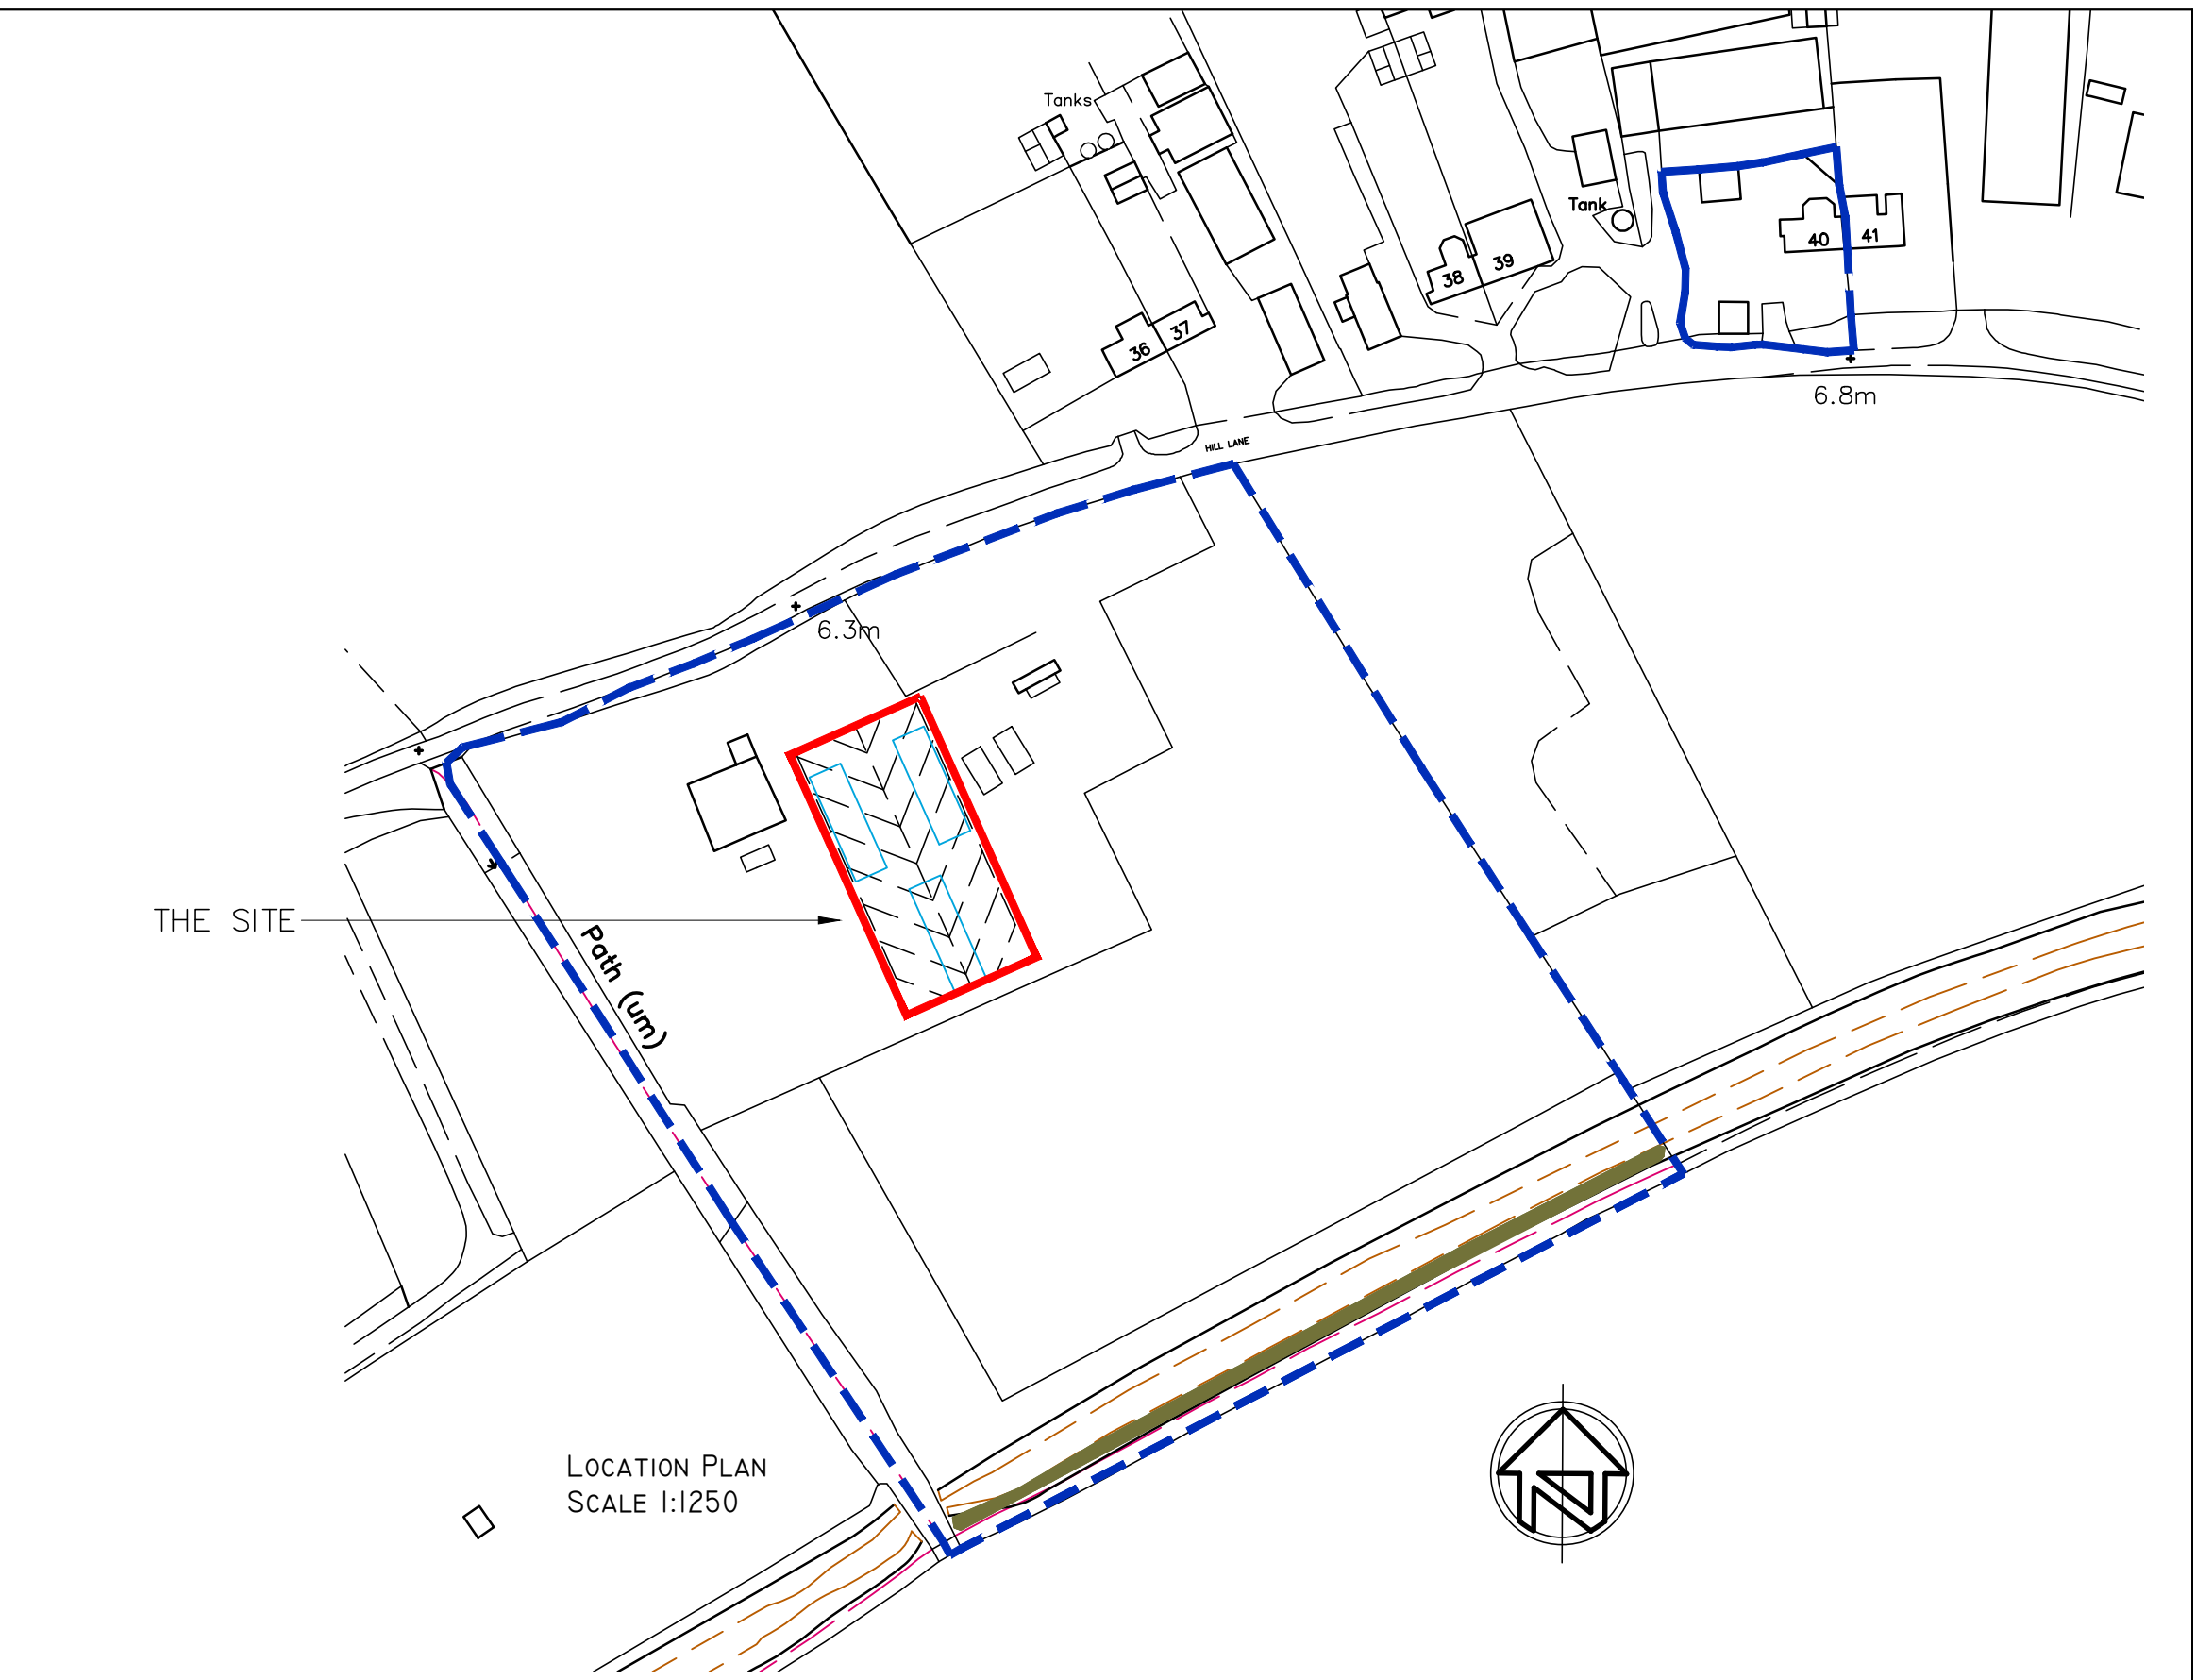


NATIVE PLANTING
Hedging shown green on the plan to consist of a double row of the following native hedging bare root plants 40 – 60cm in height, planted in a random mix.

50% Hawthorn
20% Hazel
20% Field Maple
10% Beech

A specimen standard sized tree is to be planted every 6m of a species 50% oak, 50% beech, staked and tree protection to be provided to protect from rabbits & deer.

CONSTRUCTION MANAGEMENT PLAN
The site access for construction will utilise the existing western field entrance. This entrance is currently used by large tractors to carryout hat making and pasture management. The construction will take place in the summer months and as such the existing access to the site will be adequate for a JCB and tractor and trailers to deliver the materials. The site access is shown with a red dashed line. A temporary contractors compound shown in blue hatched area will be set up with Heras fencing. This will be used to store materials and the grass surface will be reinstated upon completion. Materials will not be stored or soil piled under Root Protection areas of adjacent trees.

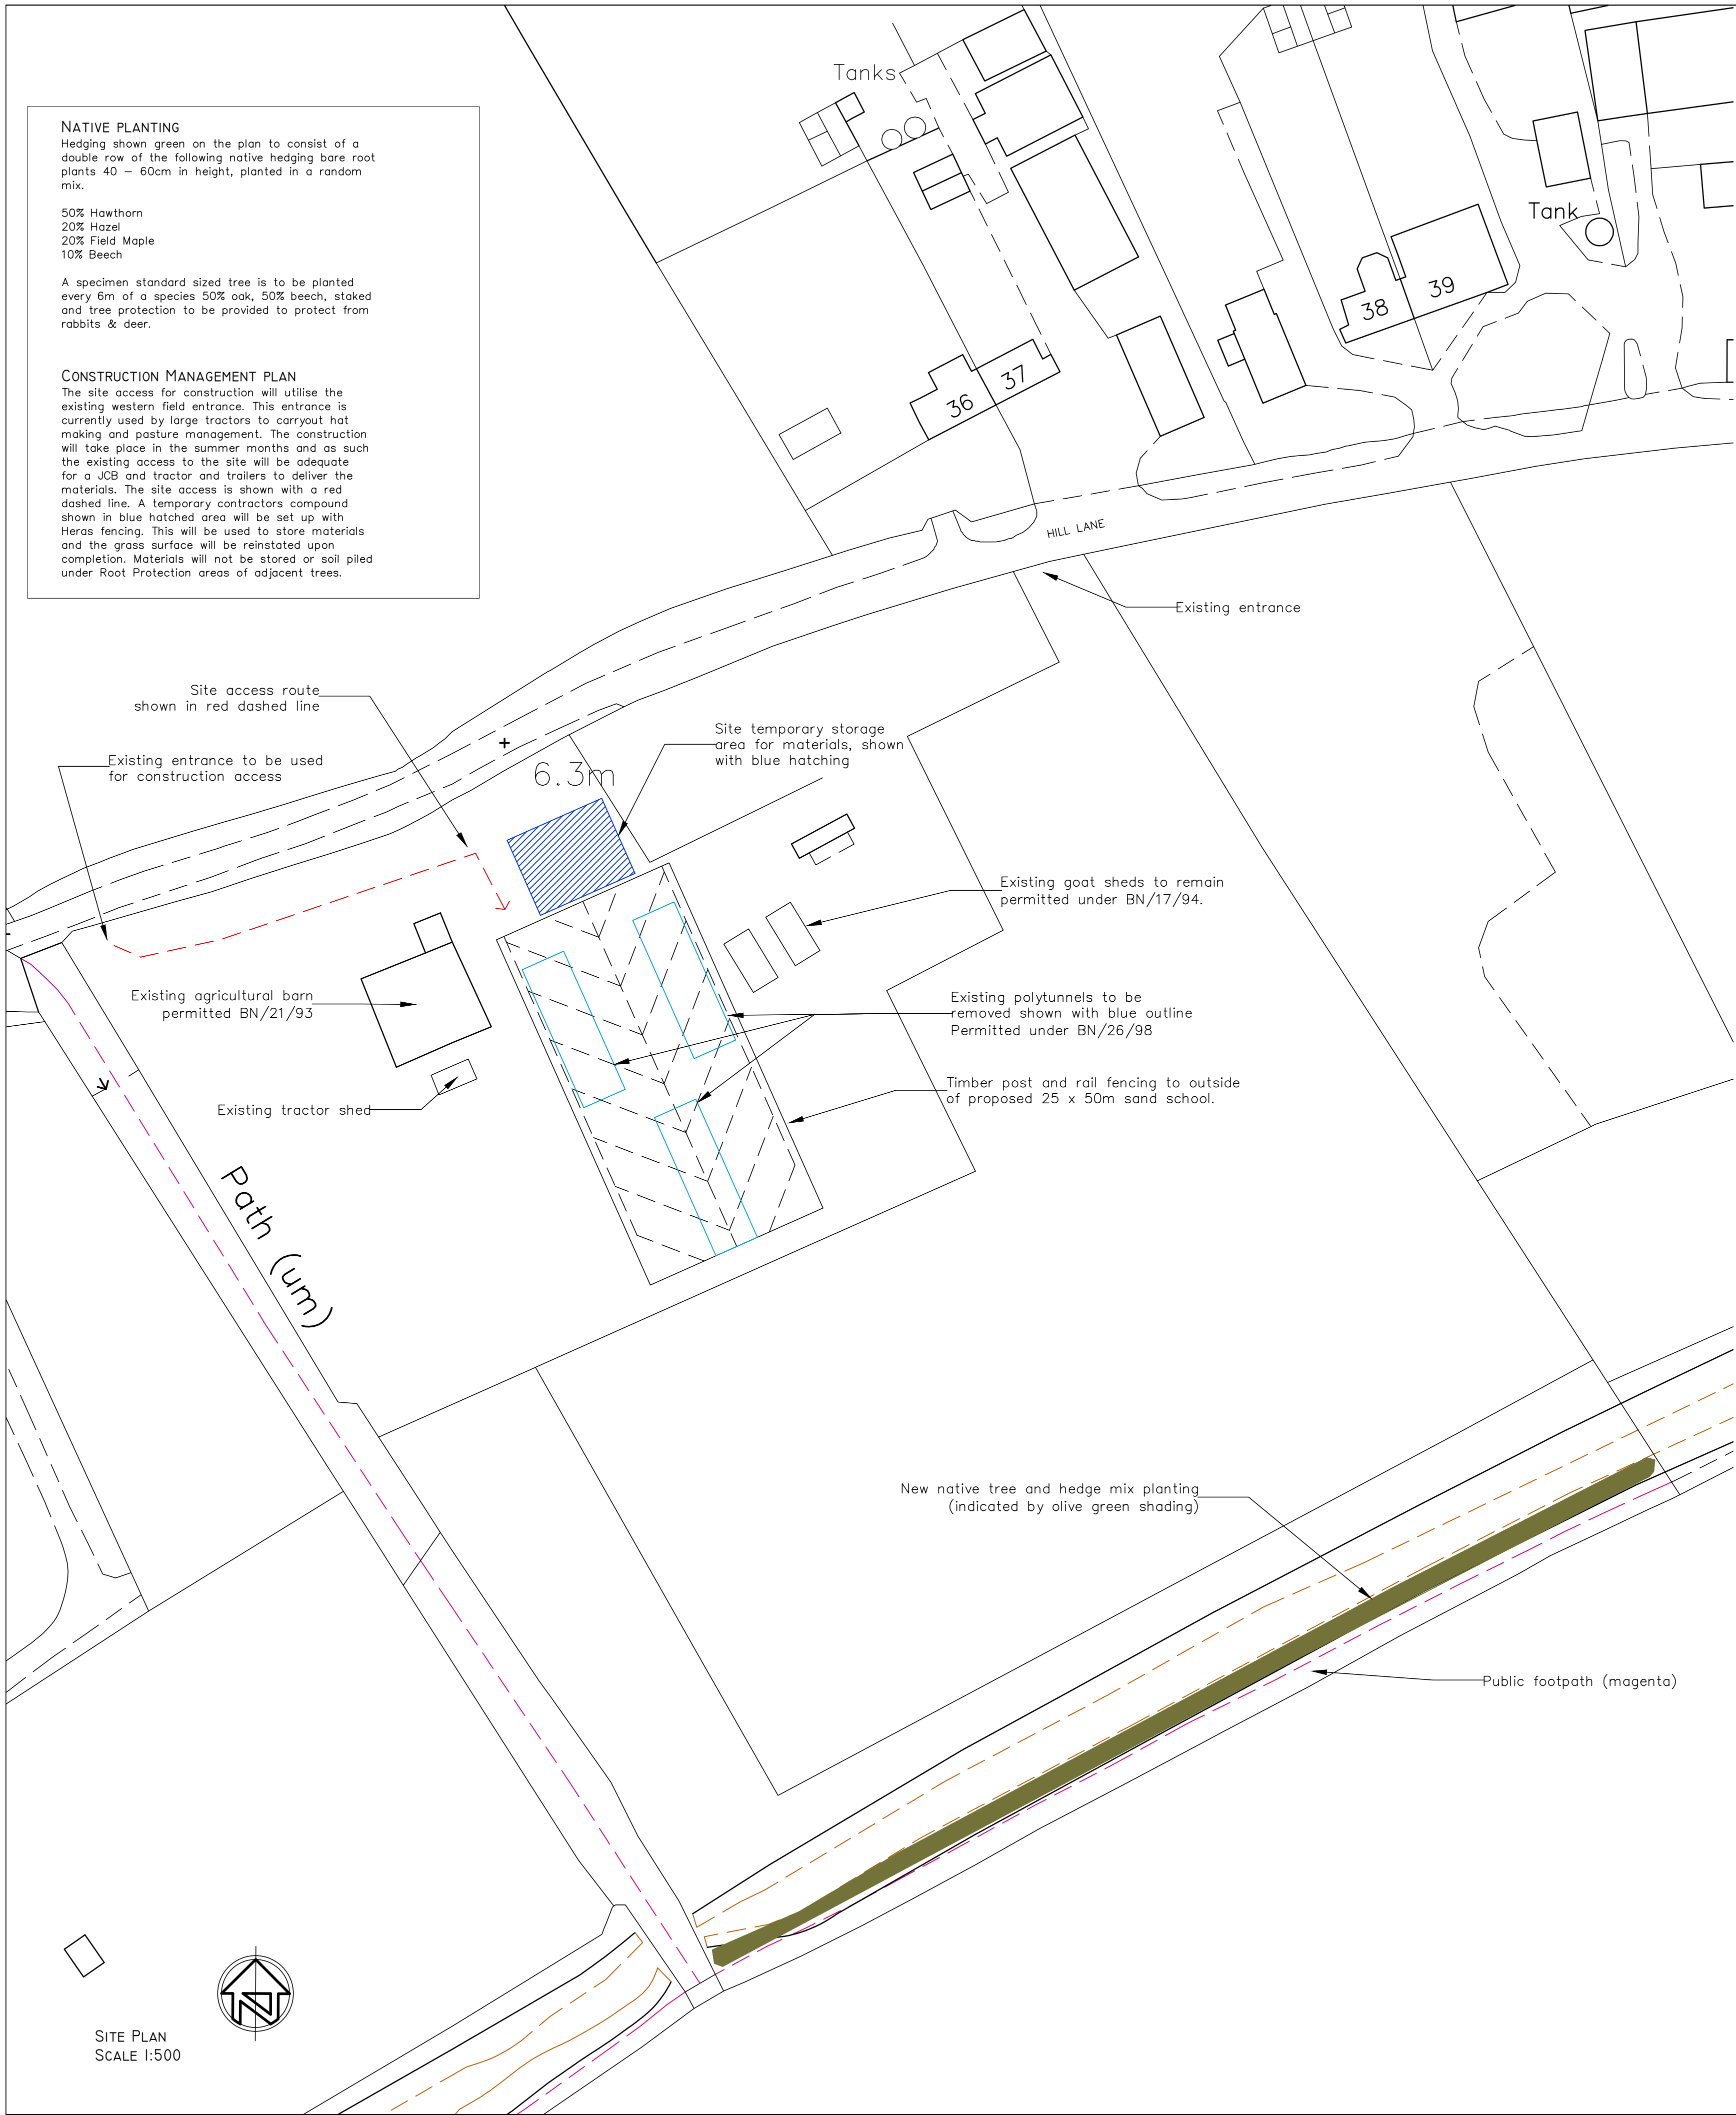

03	planning	29.04.20
----	----------	----------

Pope Stevens Architecture

Pope Stevens Architecture Ltd.
Crossways | 2 Beech Avenue
Chichester | West Sussex | PO19 3DR
Telephone: 01243 782 796
Email: pope.stevens@btinternet.com

RIBA Chartered Practice

Project
Hill Lane
Barnham

Drawing
Planning Application
Proposed equestrian arena
Location, Site, Floor plans and elevations

Date Jan 2020	Drawn by CDP	Scale as shown
------------------	-----------------	-------------------

Drawing No. DPA-01	Revision 03
-----------------------	----------------