




NORTH EAST ELEVATION

 

SCALE (m) 1/100 @ A1

THE UNSHOWN SOUTH EAST ELEVATION WILL REMAIN UNCHANGED BY THIS PROPOSAL.



SOUTH WEST ELEVATION



NORTH WEST ELEVATION

ORANGERY MATERIALS

Walls - Facing brickwork to match existing.

Frame - Hardwood frame, casements and doors all finished with micro-porous paint.


Roof - Proprietary single ply roof membrane coloured lead grey.

Lantern - Hardwood rafters with lead capped ridge fitted with solar control double glazed units in grey tint.

Windows - Hardwood casement frames, finished with micro-porous paint.



Glazing (windows and doors) - Argon filled solar control double glazed units formed with Low E glass.

Pitched roof - Plain tiling to match existing.

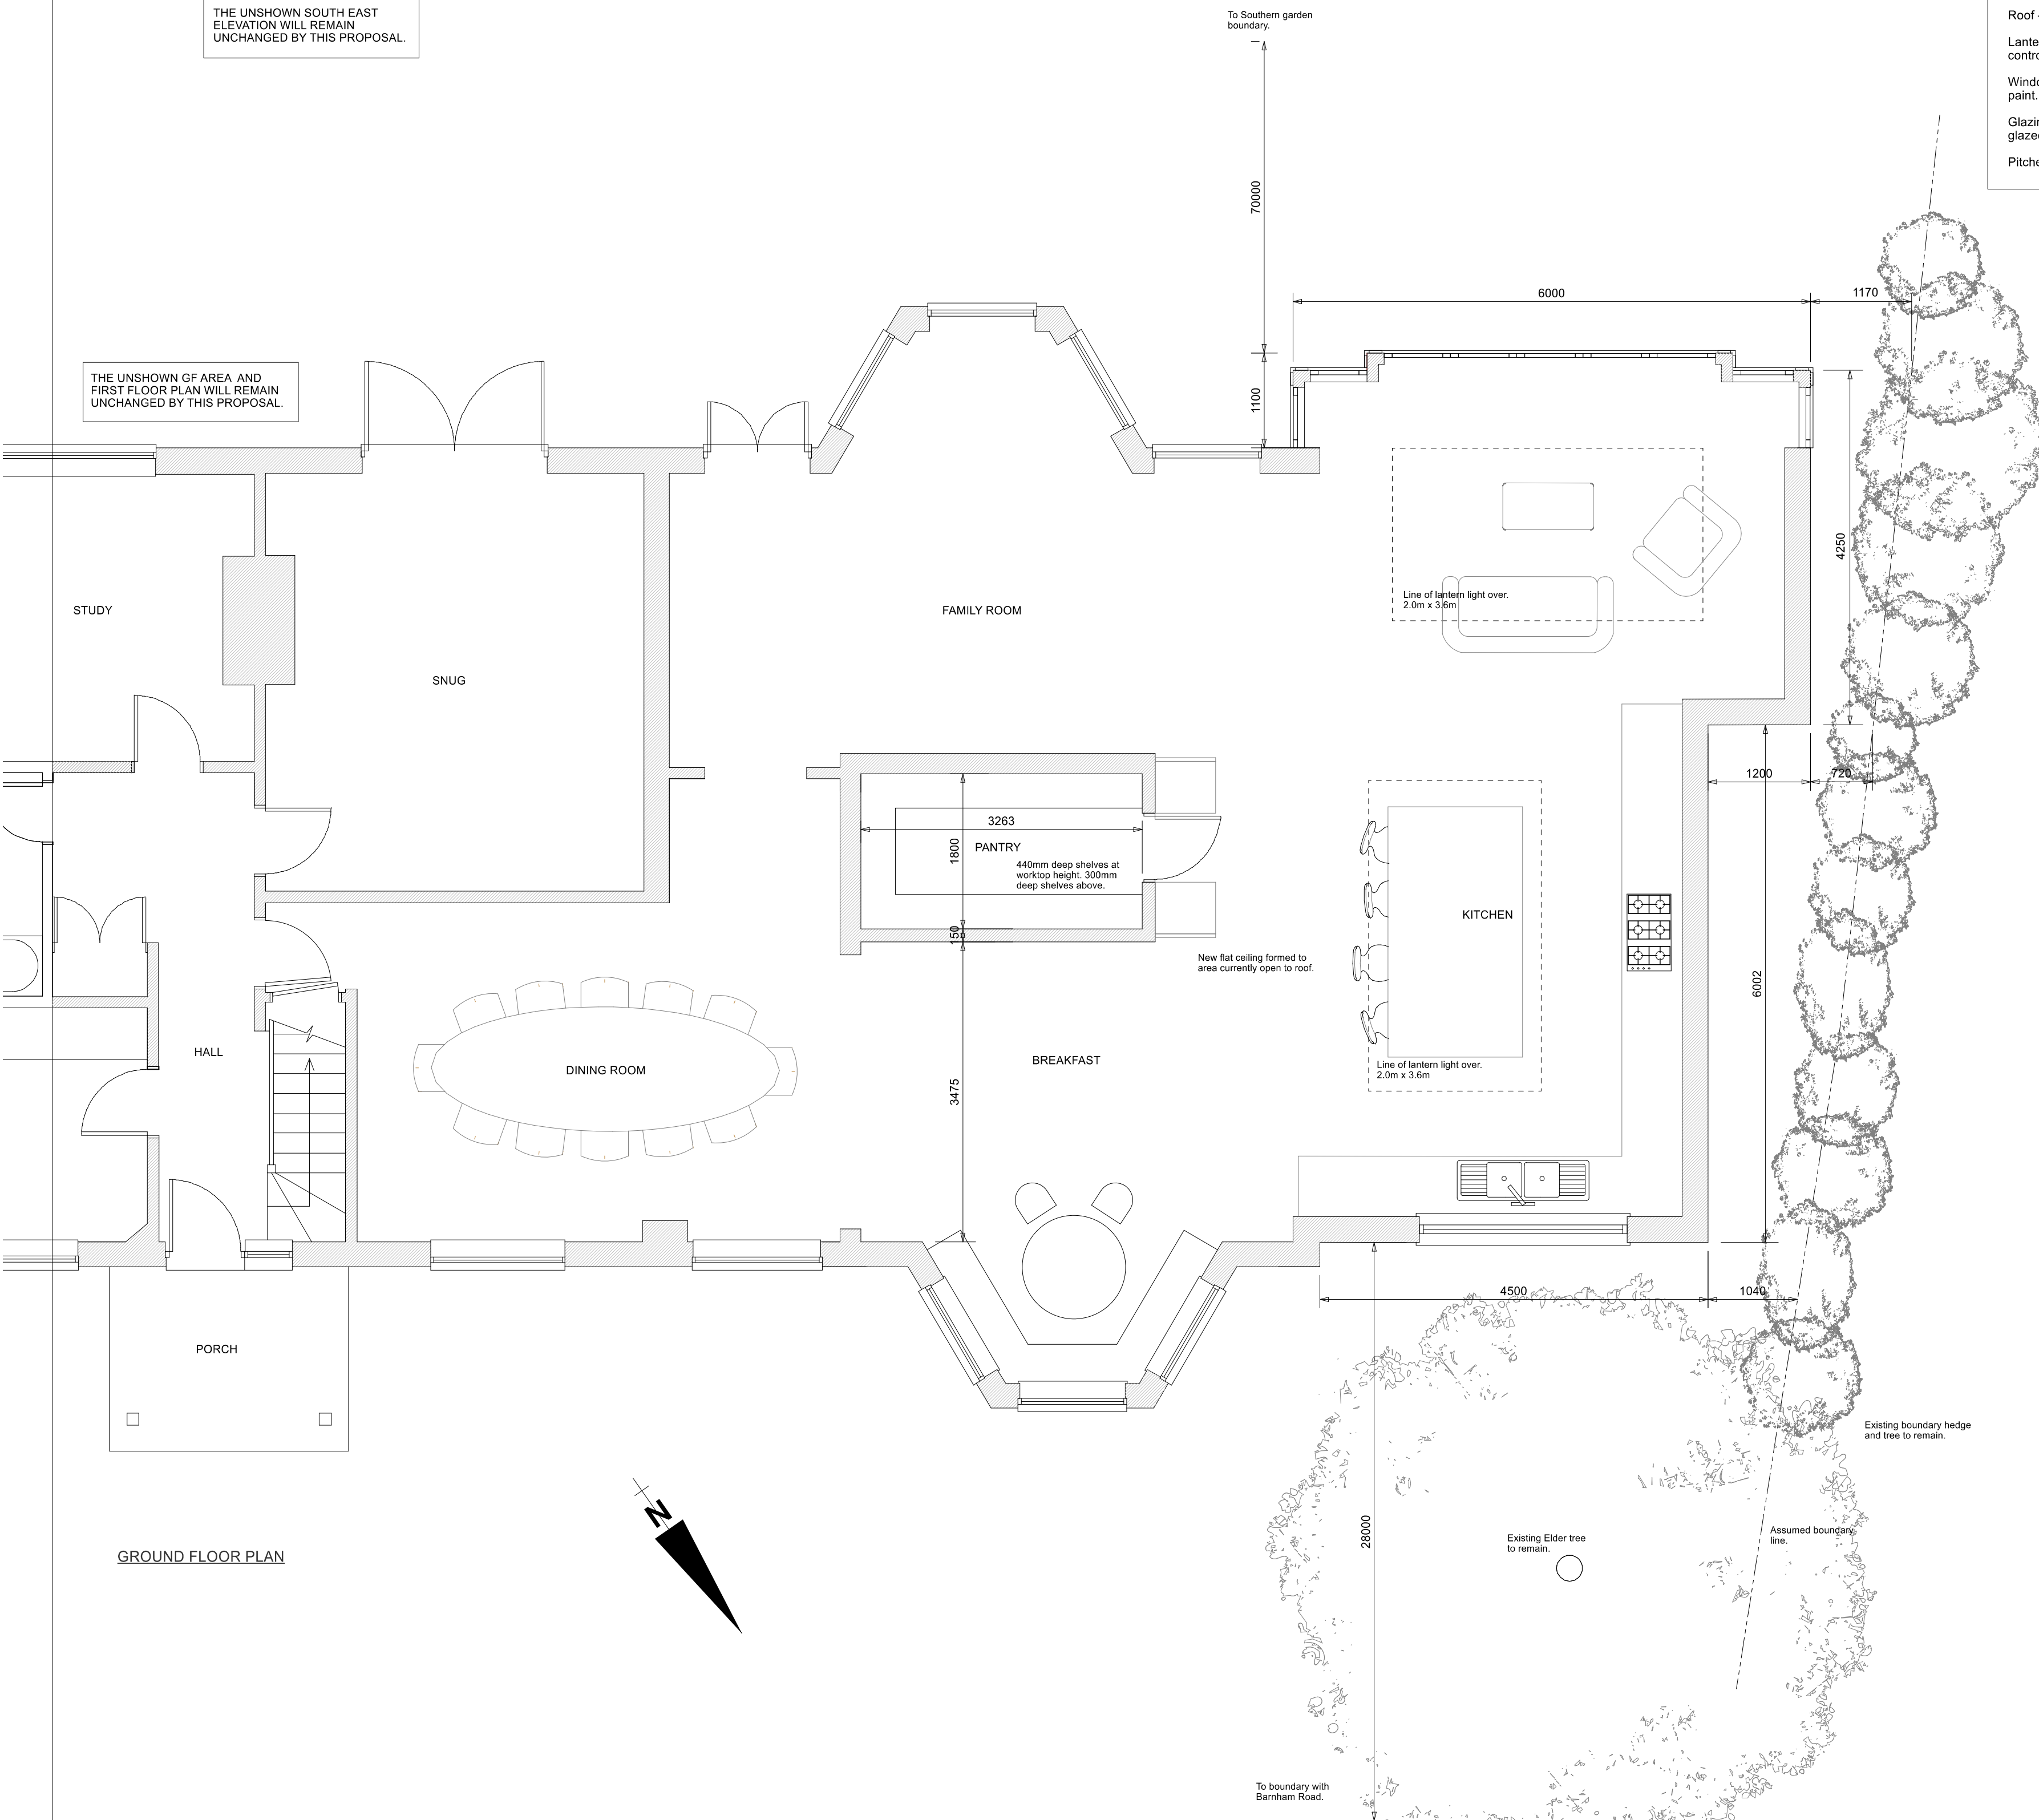

THE UNSHOWN GF AREA AND FIRST FLOOR PLAN WILL REMAIN UNCHANGED BY THIS PROPOSAL.

GROUND FLOOR PLAN

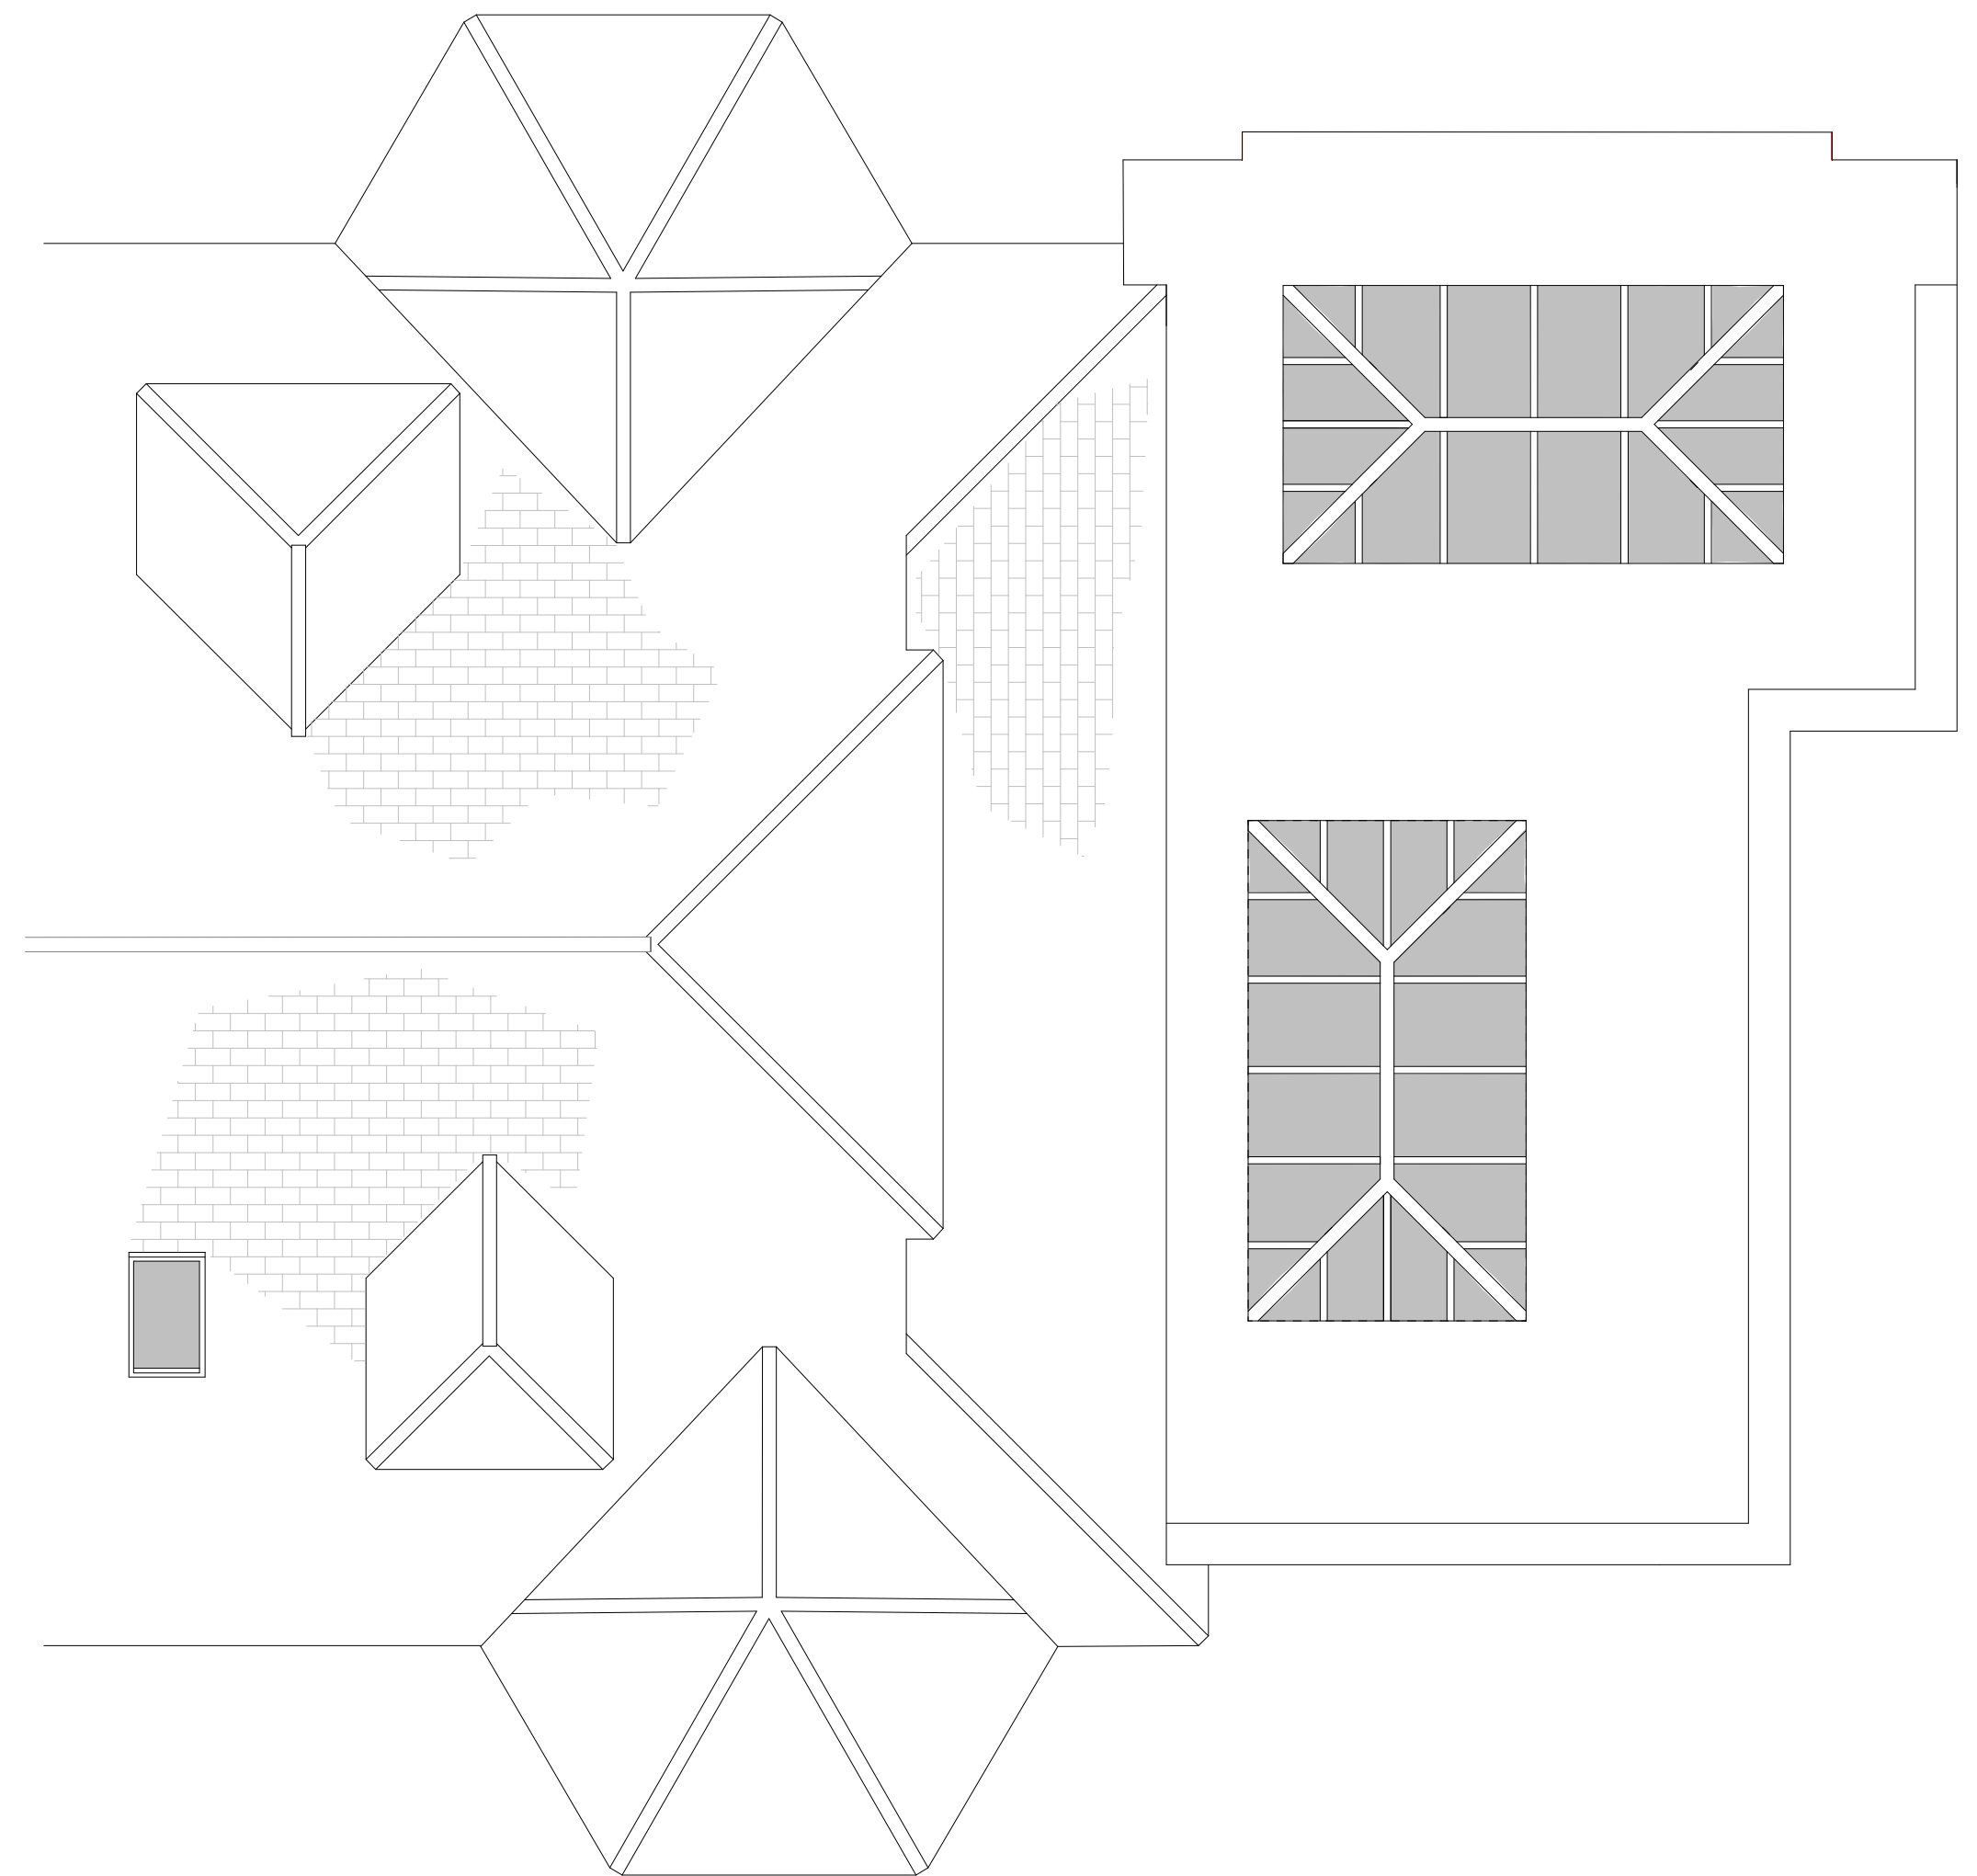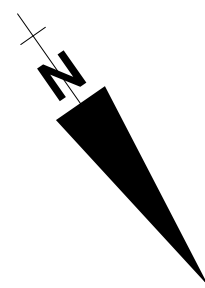

PART ROOF PLAN



SCALE (m) 1/50 @ A1

Revisions: A - Orangeries dimensions revised Feb 2026

© Copyright ALL DIMENSIONS TO BE CHECKED ON SITE	Drawing Title PROPOSED PLAN & ELEVATIONS		<i>Nick Moss</i> <i>Architectural Design</i> Seven End, Bordon, Peasefield, Hampshire, GU32 1EP nmarchitectural@outlook.com 01753 568787
	Client		
	Scale	1/50 @ A1	
	Date	Feb 2026	
Dwg No.	Rev.		
HI/25/012 A			
101 BARNHAM ROAD BARNHAM, WEST SUSSEX			