


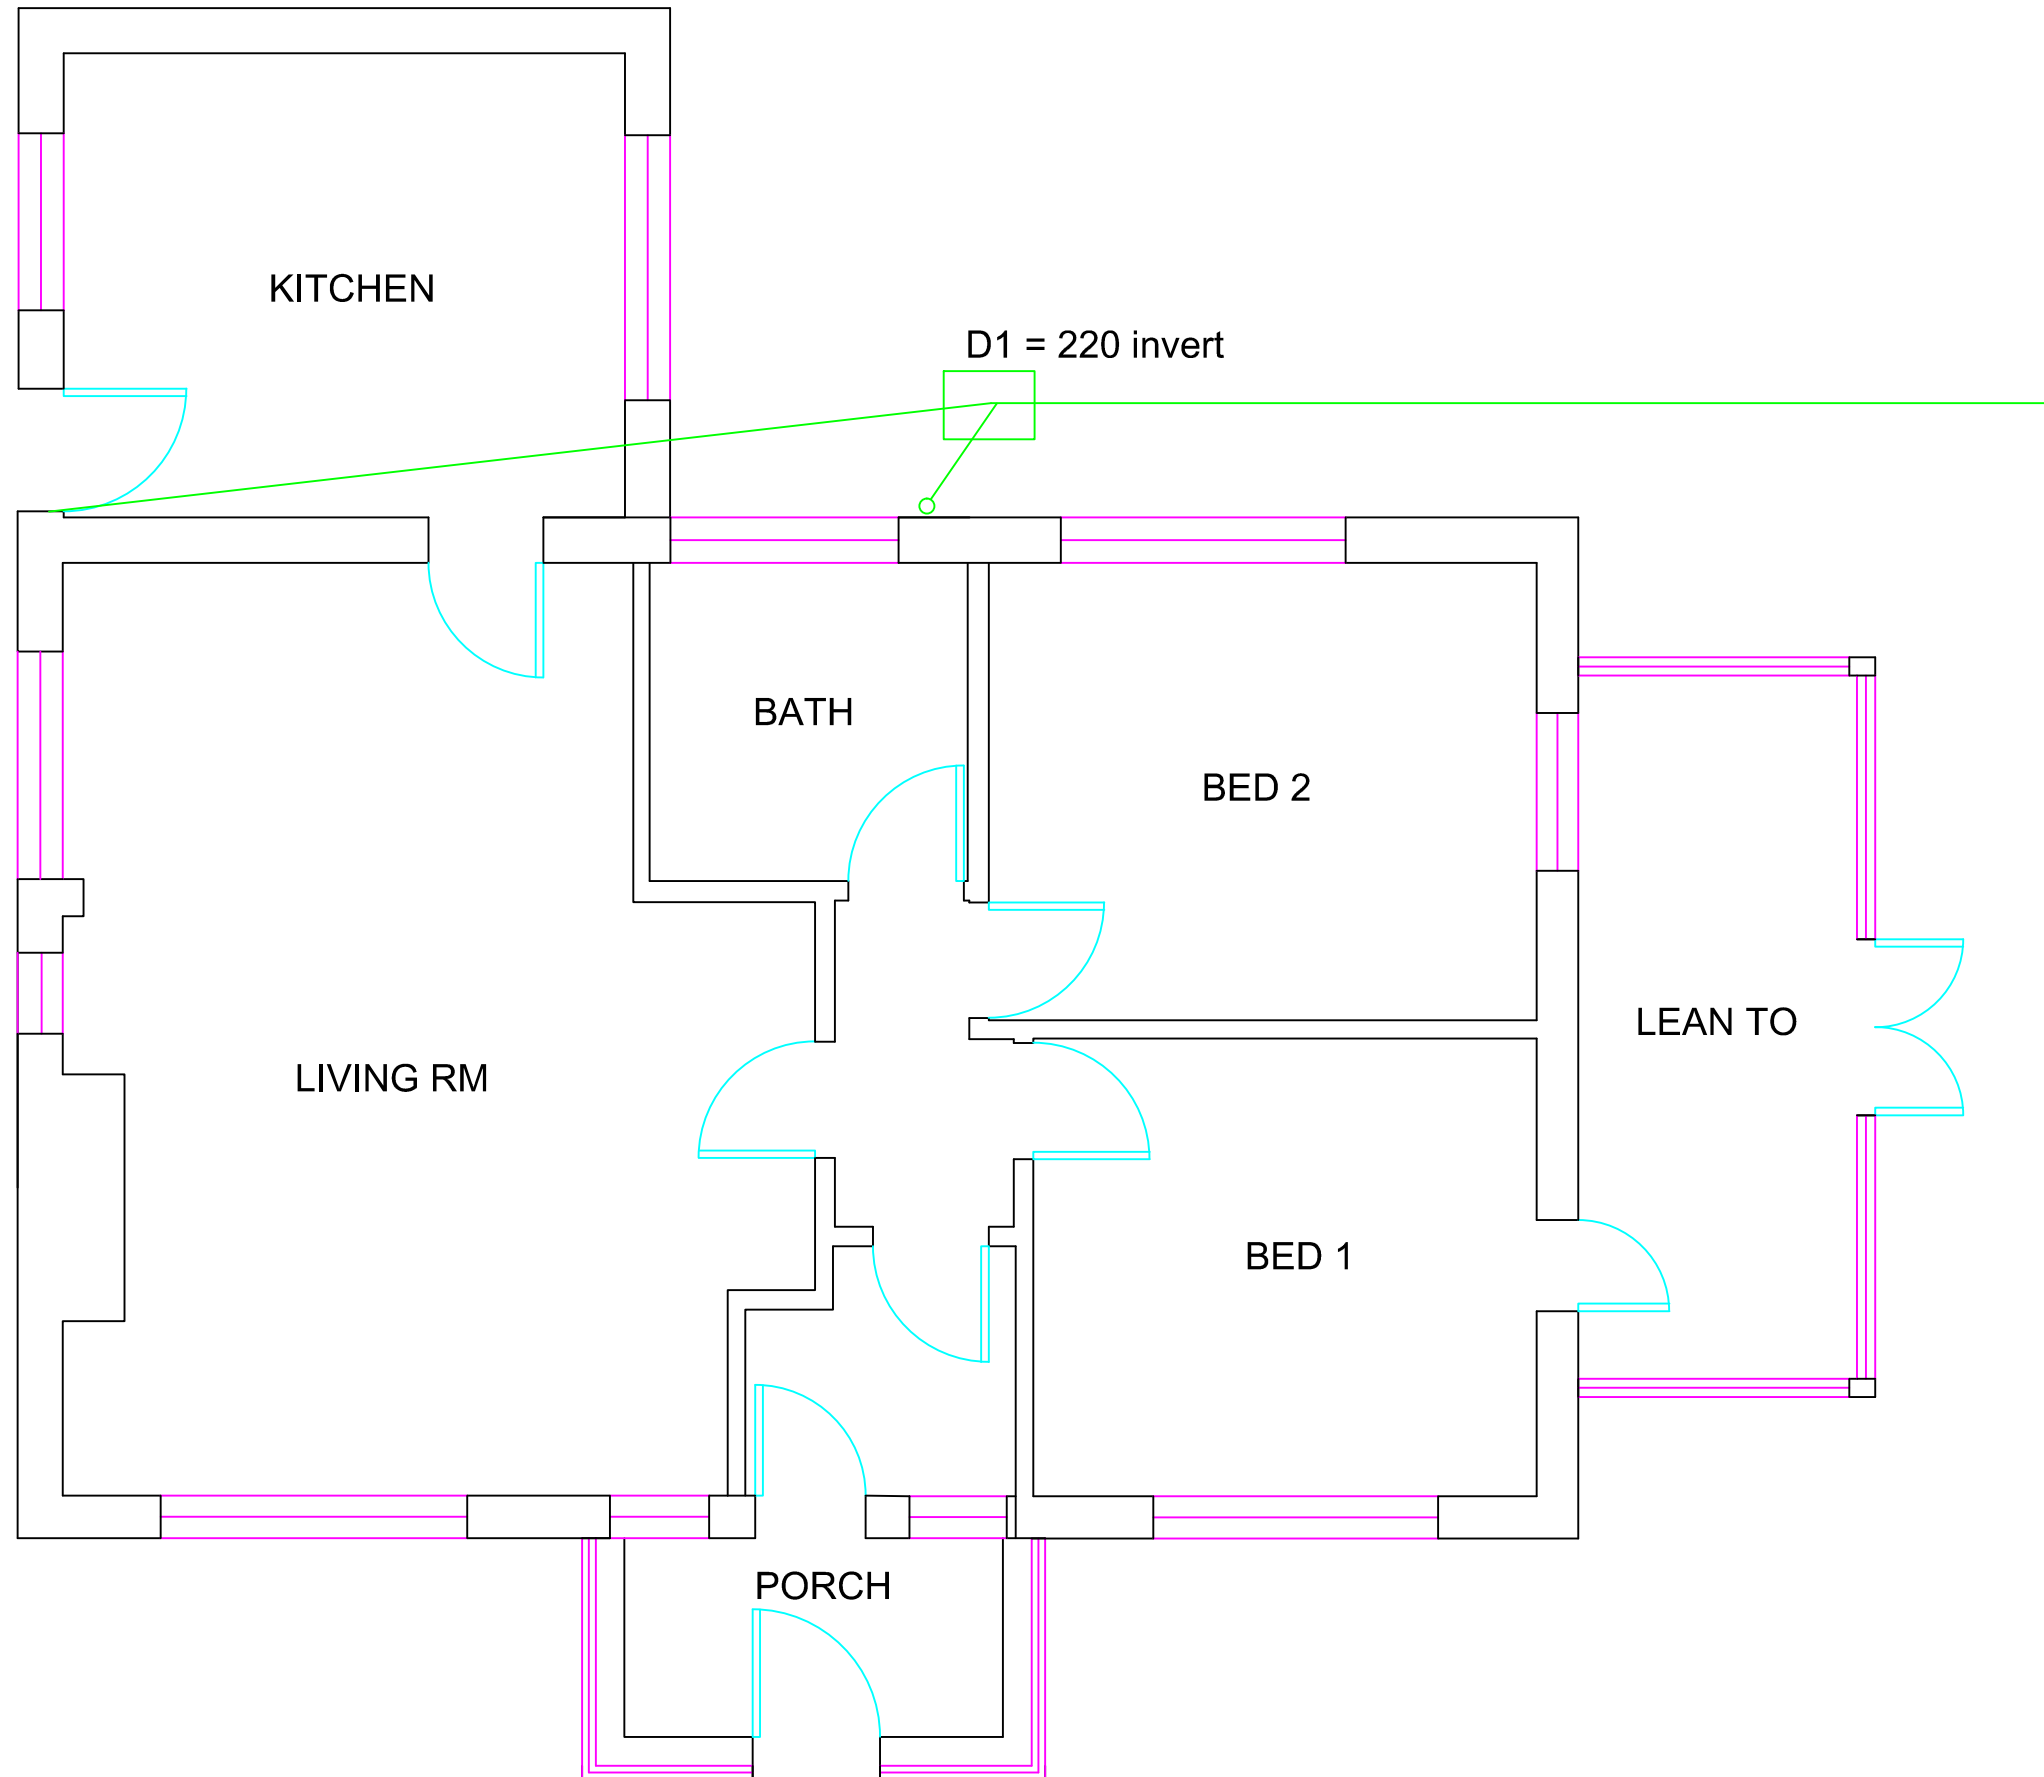


Architectural Services
01243 767440

Forum House
Stirling Rd
Chichester
PO19 7DN

NOTES

- 01 All new and existing building work dimensions are critical to the construction process.
- 02 All drawings are preliminary unless stated differently. Preliminary drawings and are not to be built or manufactured from.
- 03 This drawing is subject to copyright of **Architectural SERVICES** reproduction only with written authority.
- 04 Drawing dimensions and scales to be checked prior to commencement of work.
- 05 All structural work where mentioned on this drawing is subject to a qualified structural and civil engineer calculations before building work commences.
- 06 These plans may be subject to "Planning & Building Regulation Approval" or any other statute in law before the commencement of building works.
- 07 All materials to match existing unless otherwise stated.

 

Existing GF Plan

ROGER CORNISH,
RIDGEWAY,
PARK ROAD,
BARNHAM,
PO22 0AQ

DRAFT 1a - 27.10.11

CLIENT NO:


DRAWN:

JOB NO:

DATE:
26.10.11

SCALE @ A3: 1:50

PG NO: 01

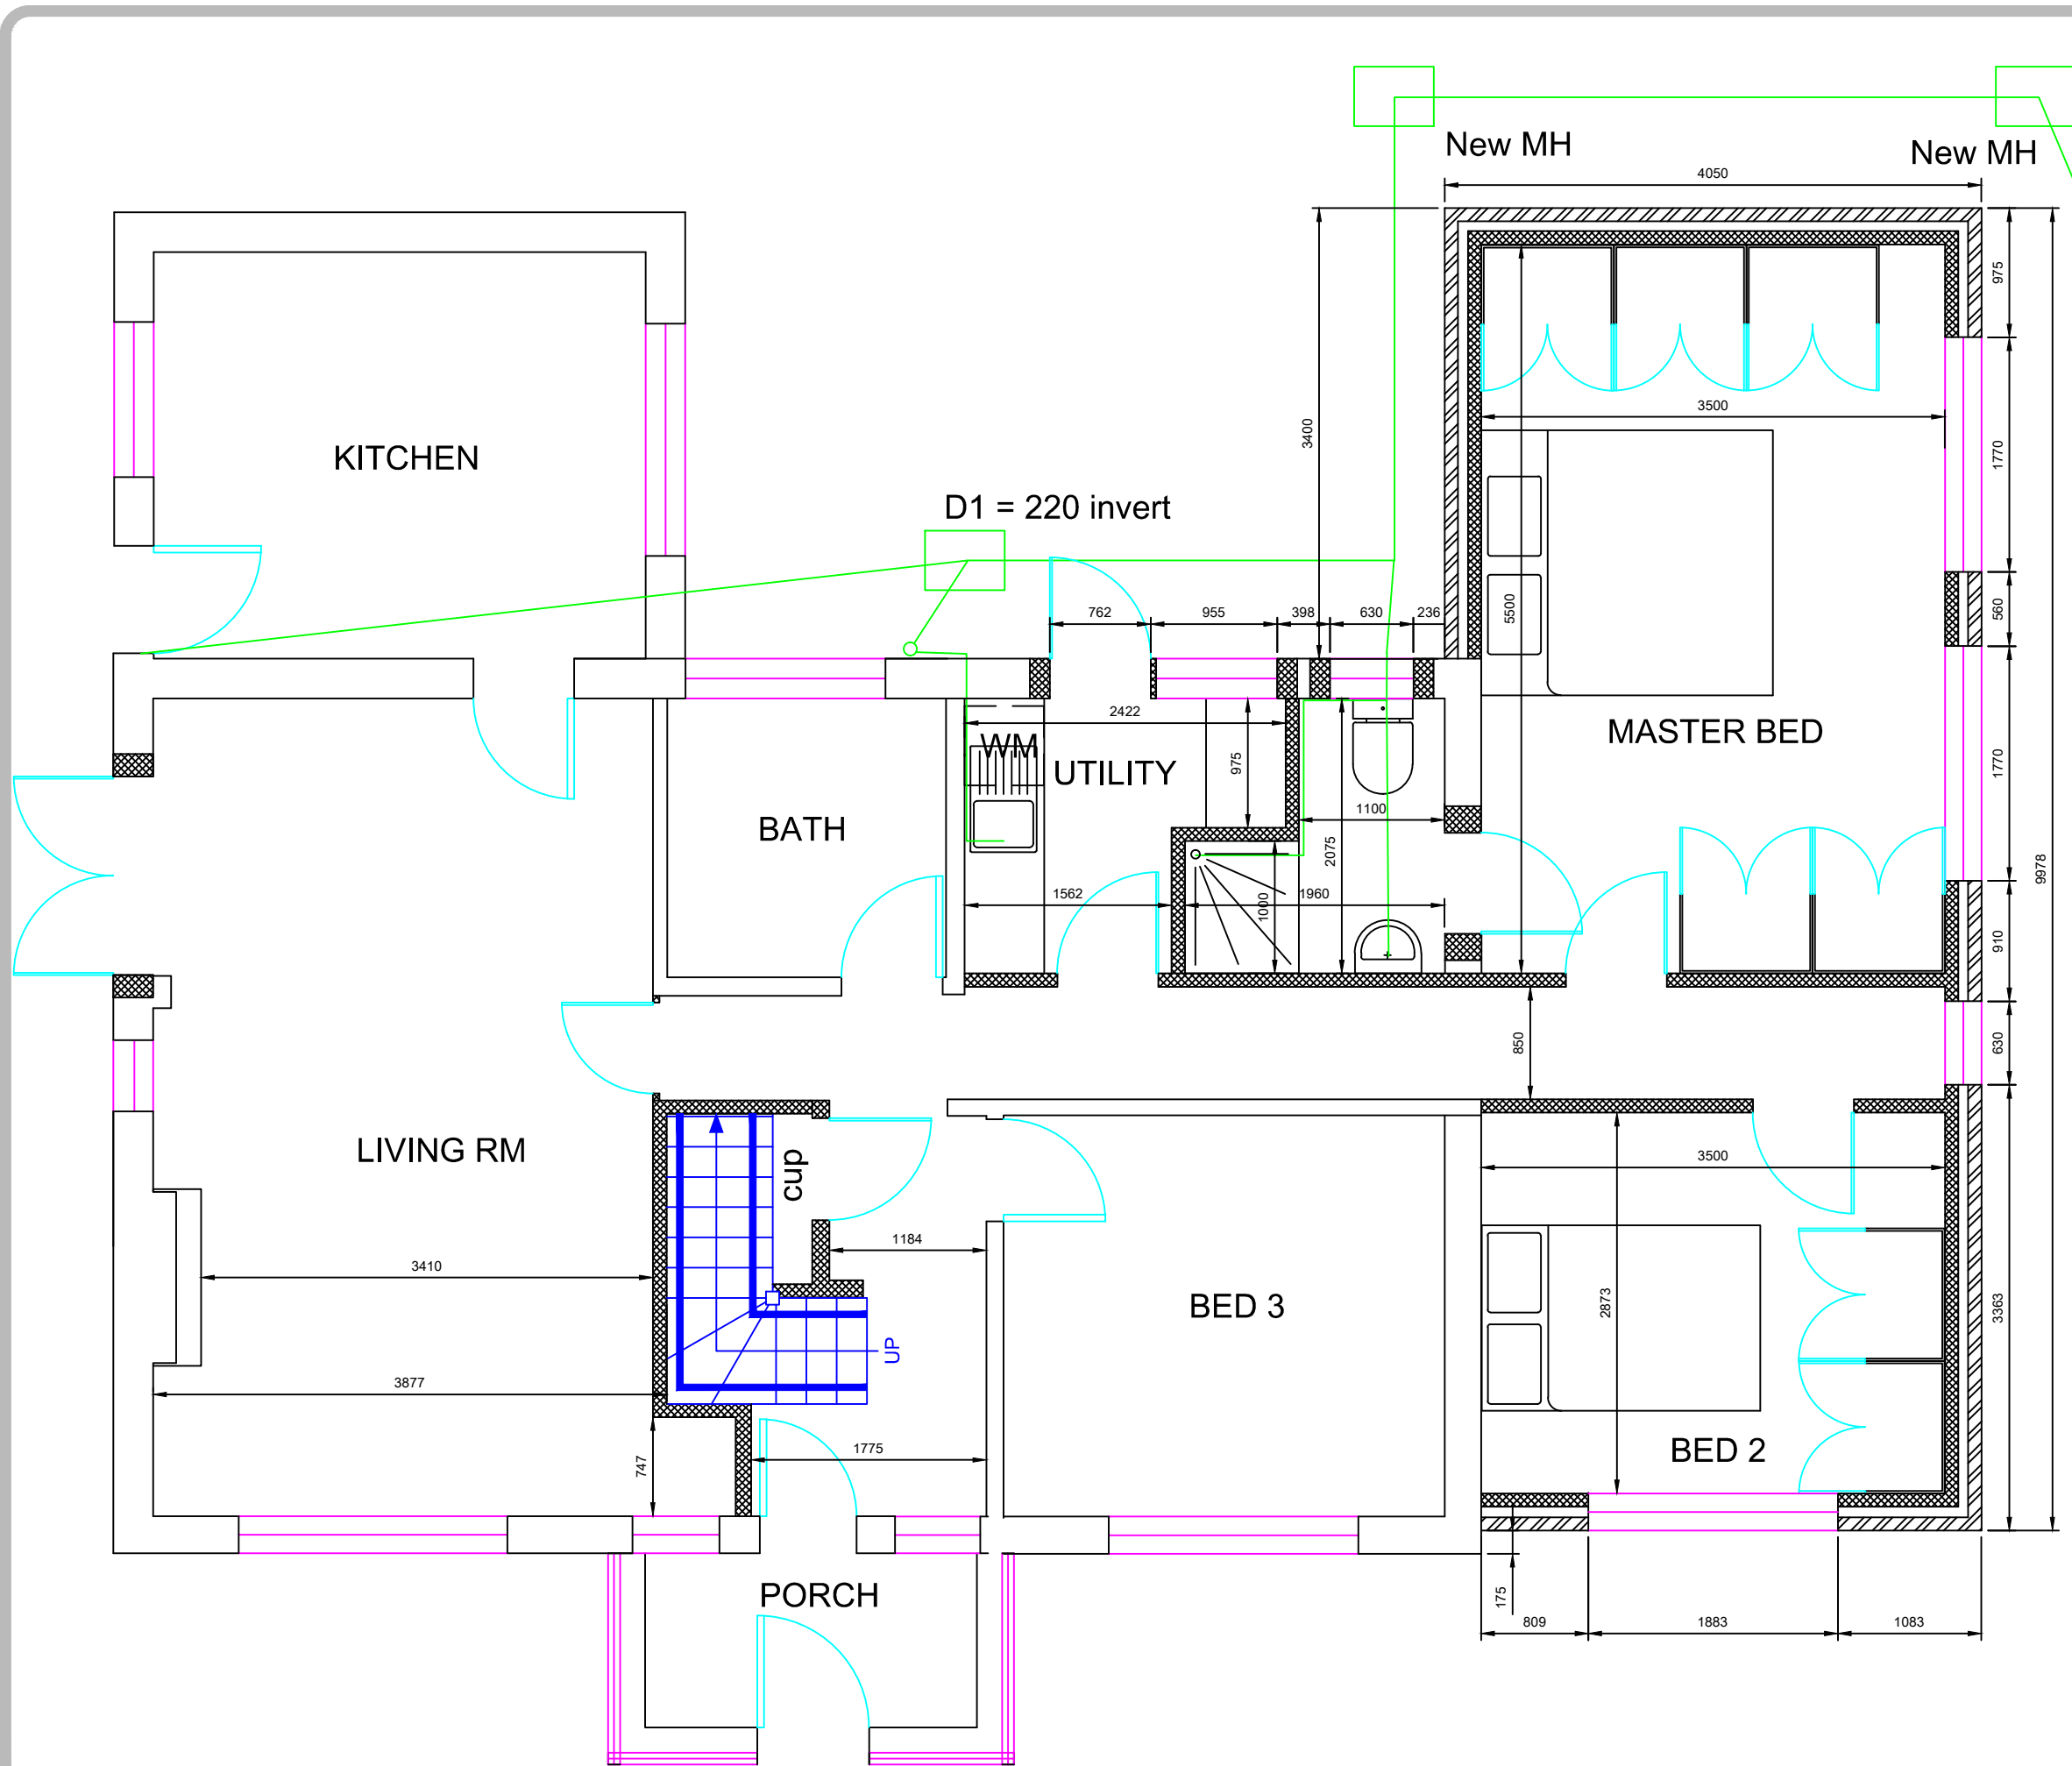


Architectural Services
01243 767440

Forum House
Stirling Rd
Chichester
PO19 7DN

NOTES

- 01 All new and existing building work dimensions are critical to the construction process.
- 02 All drawings are preliminary unless stated differently. Preliminary drawings and are not to be built or manufactured from.
- 03 This drawing is subject to copyright of **Architectural SERVICES** reproduction only with written authority.
- 04 Drawing dimensions and scales to be checked prior to commencement of work.
- 05 All structural work where mentioned on this drawing is subject to a qualified structural and civil engineer calculations before building work commences.
- 06 These plans may be subject to "Planning & Building Regulation Approval" or any other statute in law before the commencement of building works.
- 07 All materials to match existing unless otherwise stated.

 

Proposed GF Plan

ROGER CORNISH,
RIDGEWAY,
PARK ROAD,
BARNHAM,
PO22 0AQ

DRAFT 1a - 27.10.11

CLIENT NO:

DRAWN:

JOB NO:

DATE:
26.10.11


SCALE @ A3: 1:50

PG NO: 02

Forum House
Stirling Rd
Chichester
PO19 7DN

NOTES

- 01 All new and existing building work dimensions are critical to the construction process.
- 02 All drawings are preliminary unless stated differently. Preliminary drawings are not to be built or manufactured from.
- 03 This drawing is subject to copyright of **Architectural SERVICES** reproduction only with written authority.
- 04 Drawing dimensions and scales to be checked prior to commencement of work.
- 05 All structural work where mentioned on this drawing is subject to a qualified structural and civil engineer calculations before building work commences.
- 06 These plans may be subject to "Planning & Building Regulation Approval" or any other statute in law before the commencement of building works.
- 07 All materials to match existing unless otherwise stated.

 

Block Plan to show parking

ROGER CORNISH,
RIDGEWAY,
PARK ROAD,
BARNHAM,
PO22 0AQ

DRAFT 1a - 27.10.11

CLIENT NO:


DRAWN:

JOB NO:

DATE:
26.10.11

SCALE @ A3: 1:100


PG NO: 03

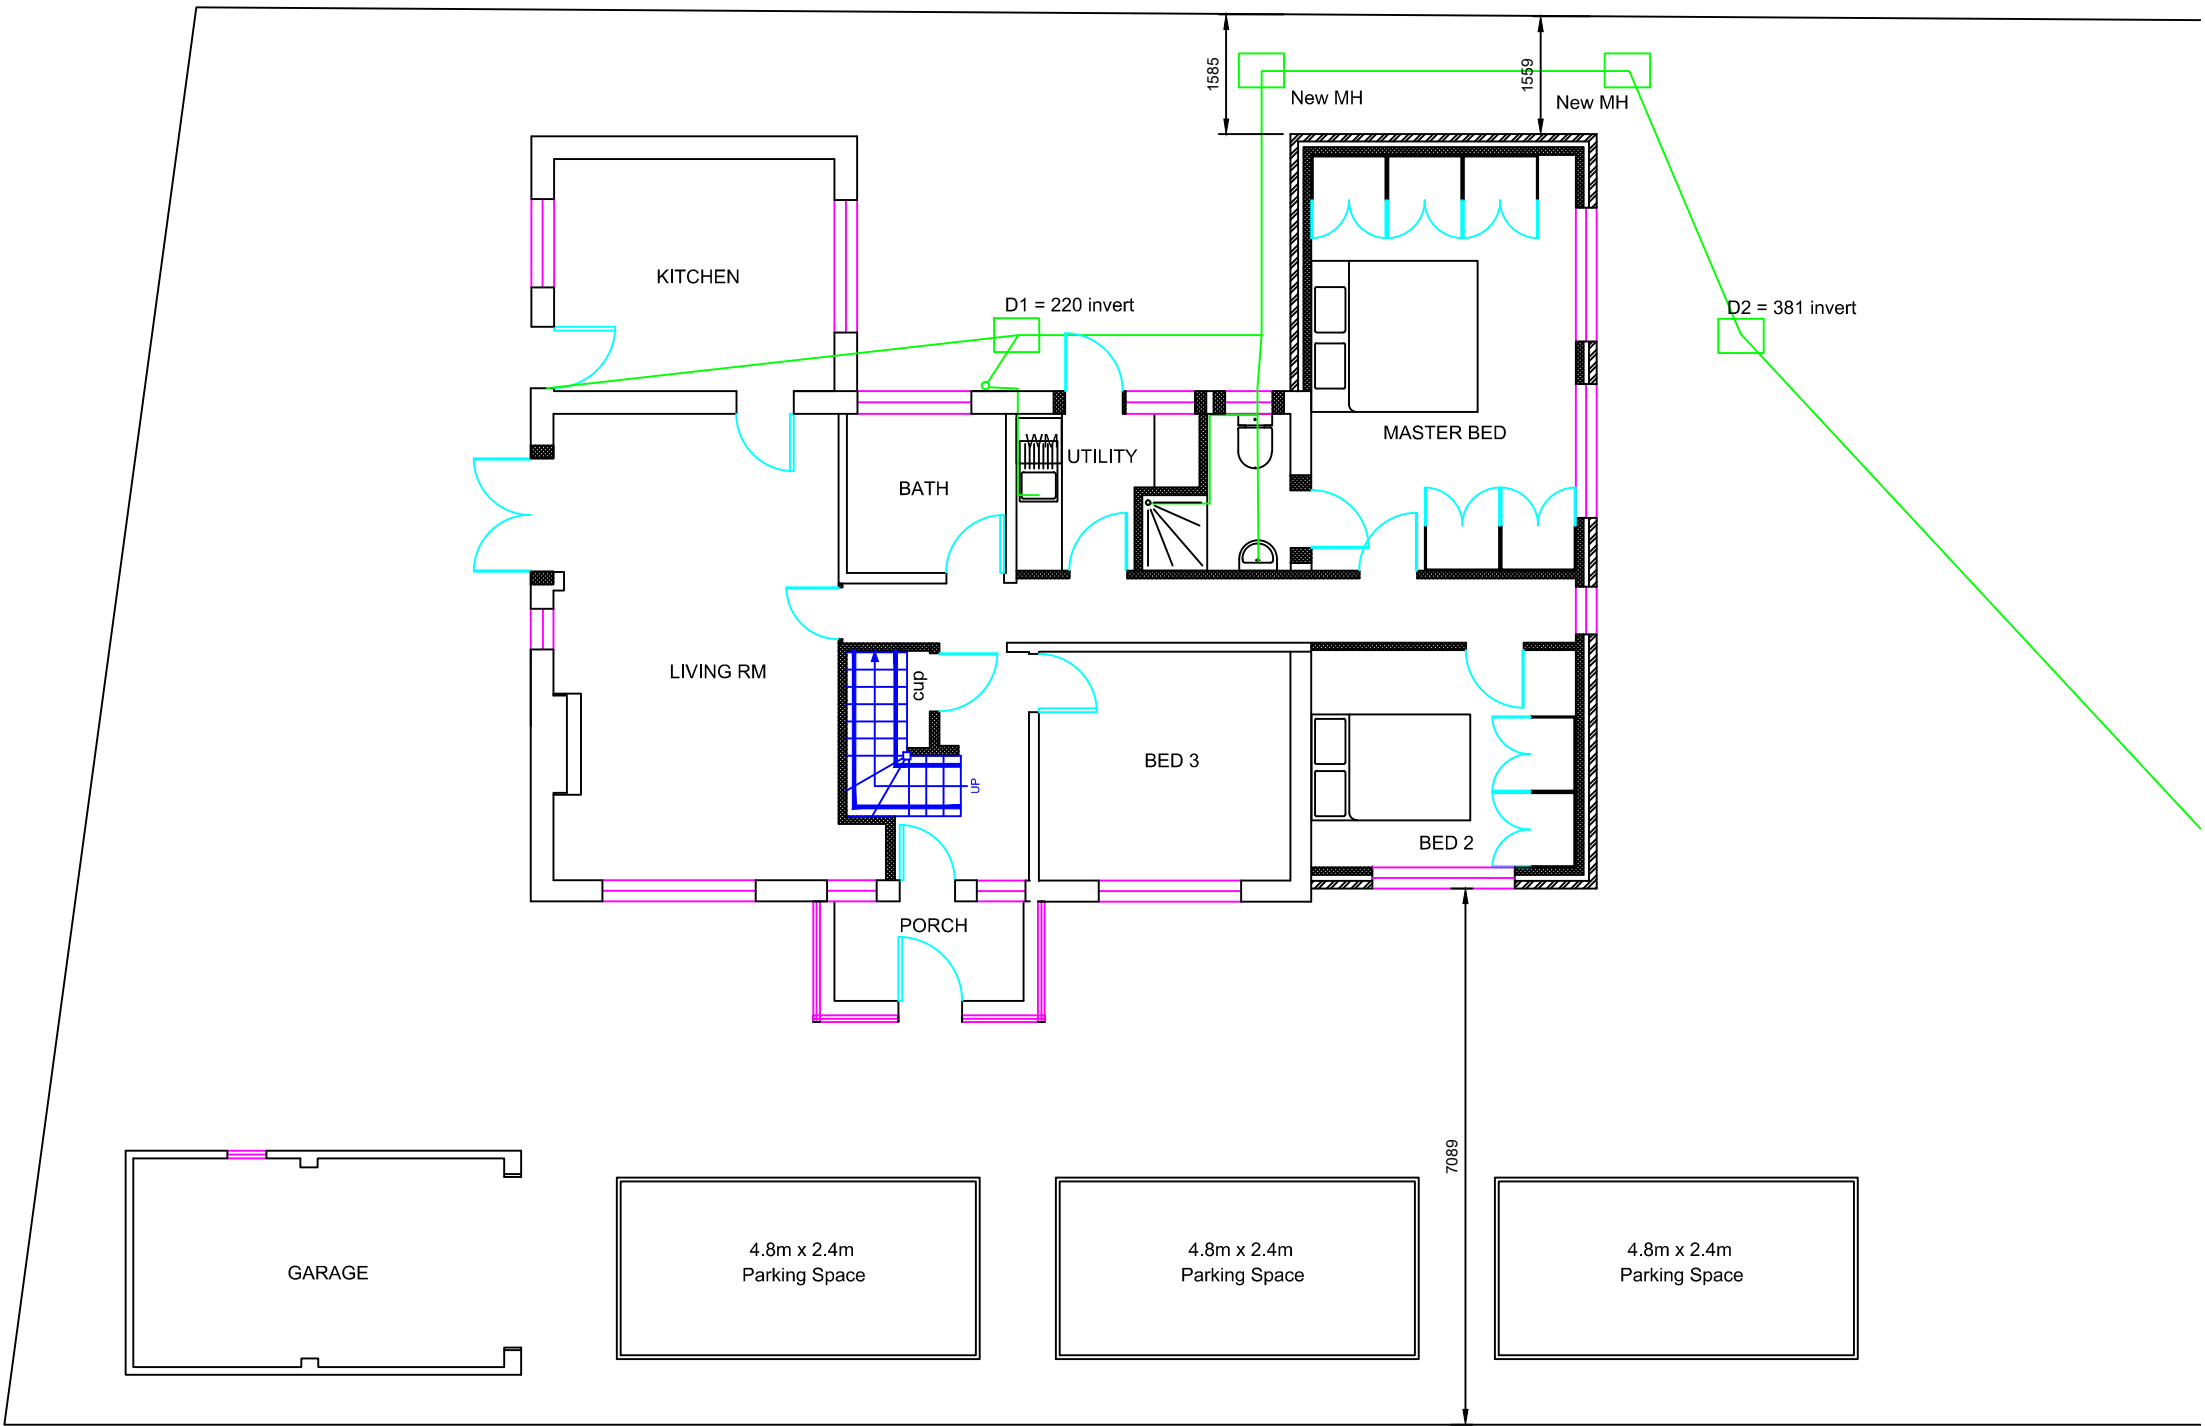

Forum House
Stirling Rd
Chichester
PO19 7DN

NOTES

- 01 All new and existing building work dimensions are critical to the construction process.
- 02 All drawings are preliminary unless stated differently. Preliminary drawings and are not to be built or manufactured from.
- 03 This drawing is subject to copyright of **Architectural SERVICES** reproduction only with written authority.
- 04 Drawing dimensions and scales to be checked prior to commencement of work.
- 05 All structural work where mentioned on this drawing is subject to a qualified structural and civil engineer calculations before building work commences.
- 06 These plans may be subject to "Planning & Building Regulation Approval" or any other statute in law before the commencement of building works.
- 07 All materials to match existing unless otherwise stated.

 

Proposed FF Plan

ROGER CORNISH,
RIDGEWAY,
PARK ROAD,
BARNHAM,
PO22 0AQ

DRAFT 1a - 27.10.11

CLIENT NO:


DRAWN:

JOB NO:

DATE:
26.10.11

SCALE @ A3: 1:50

PG NO: 04

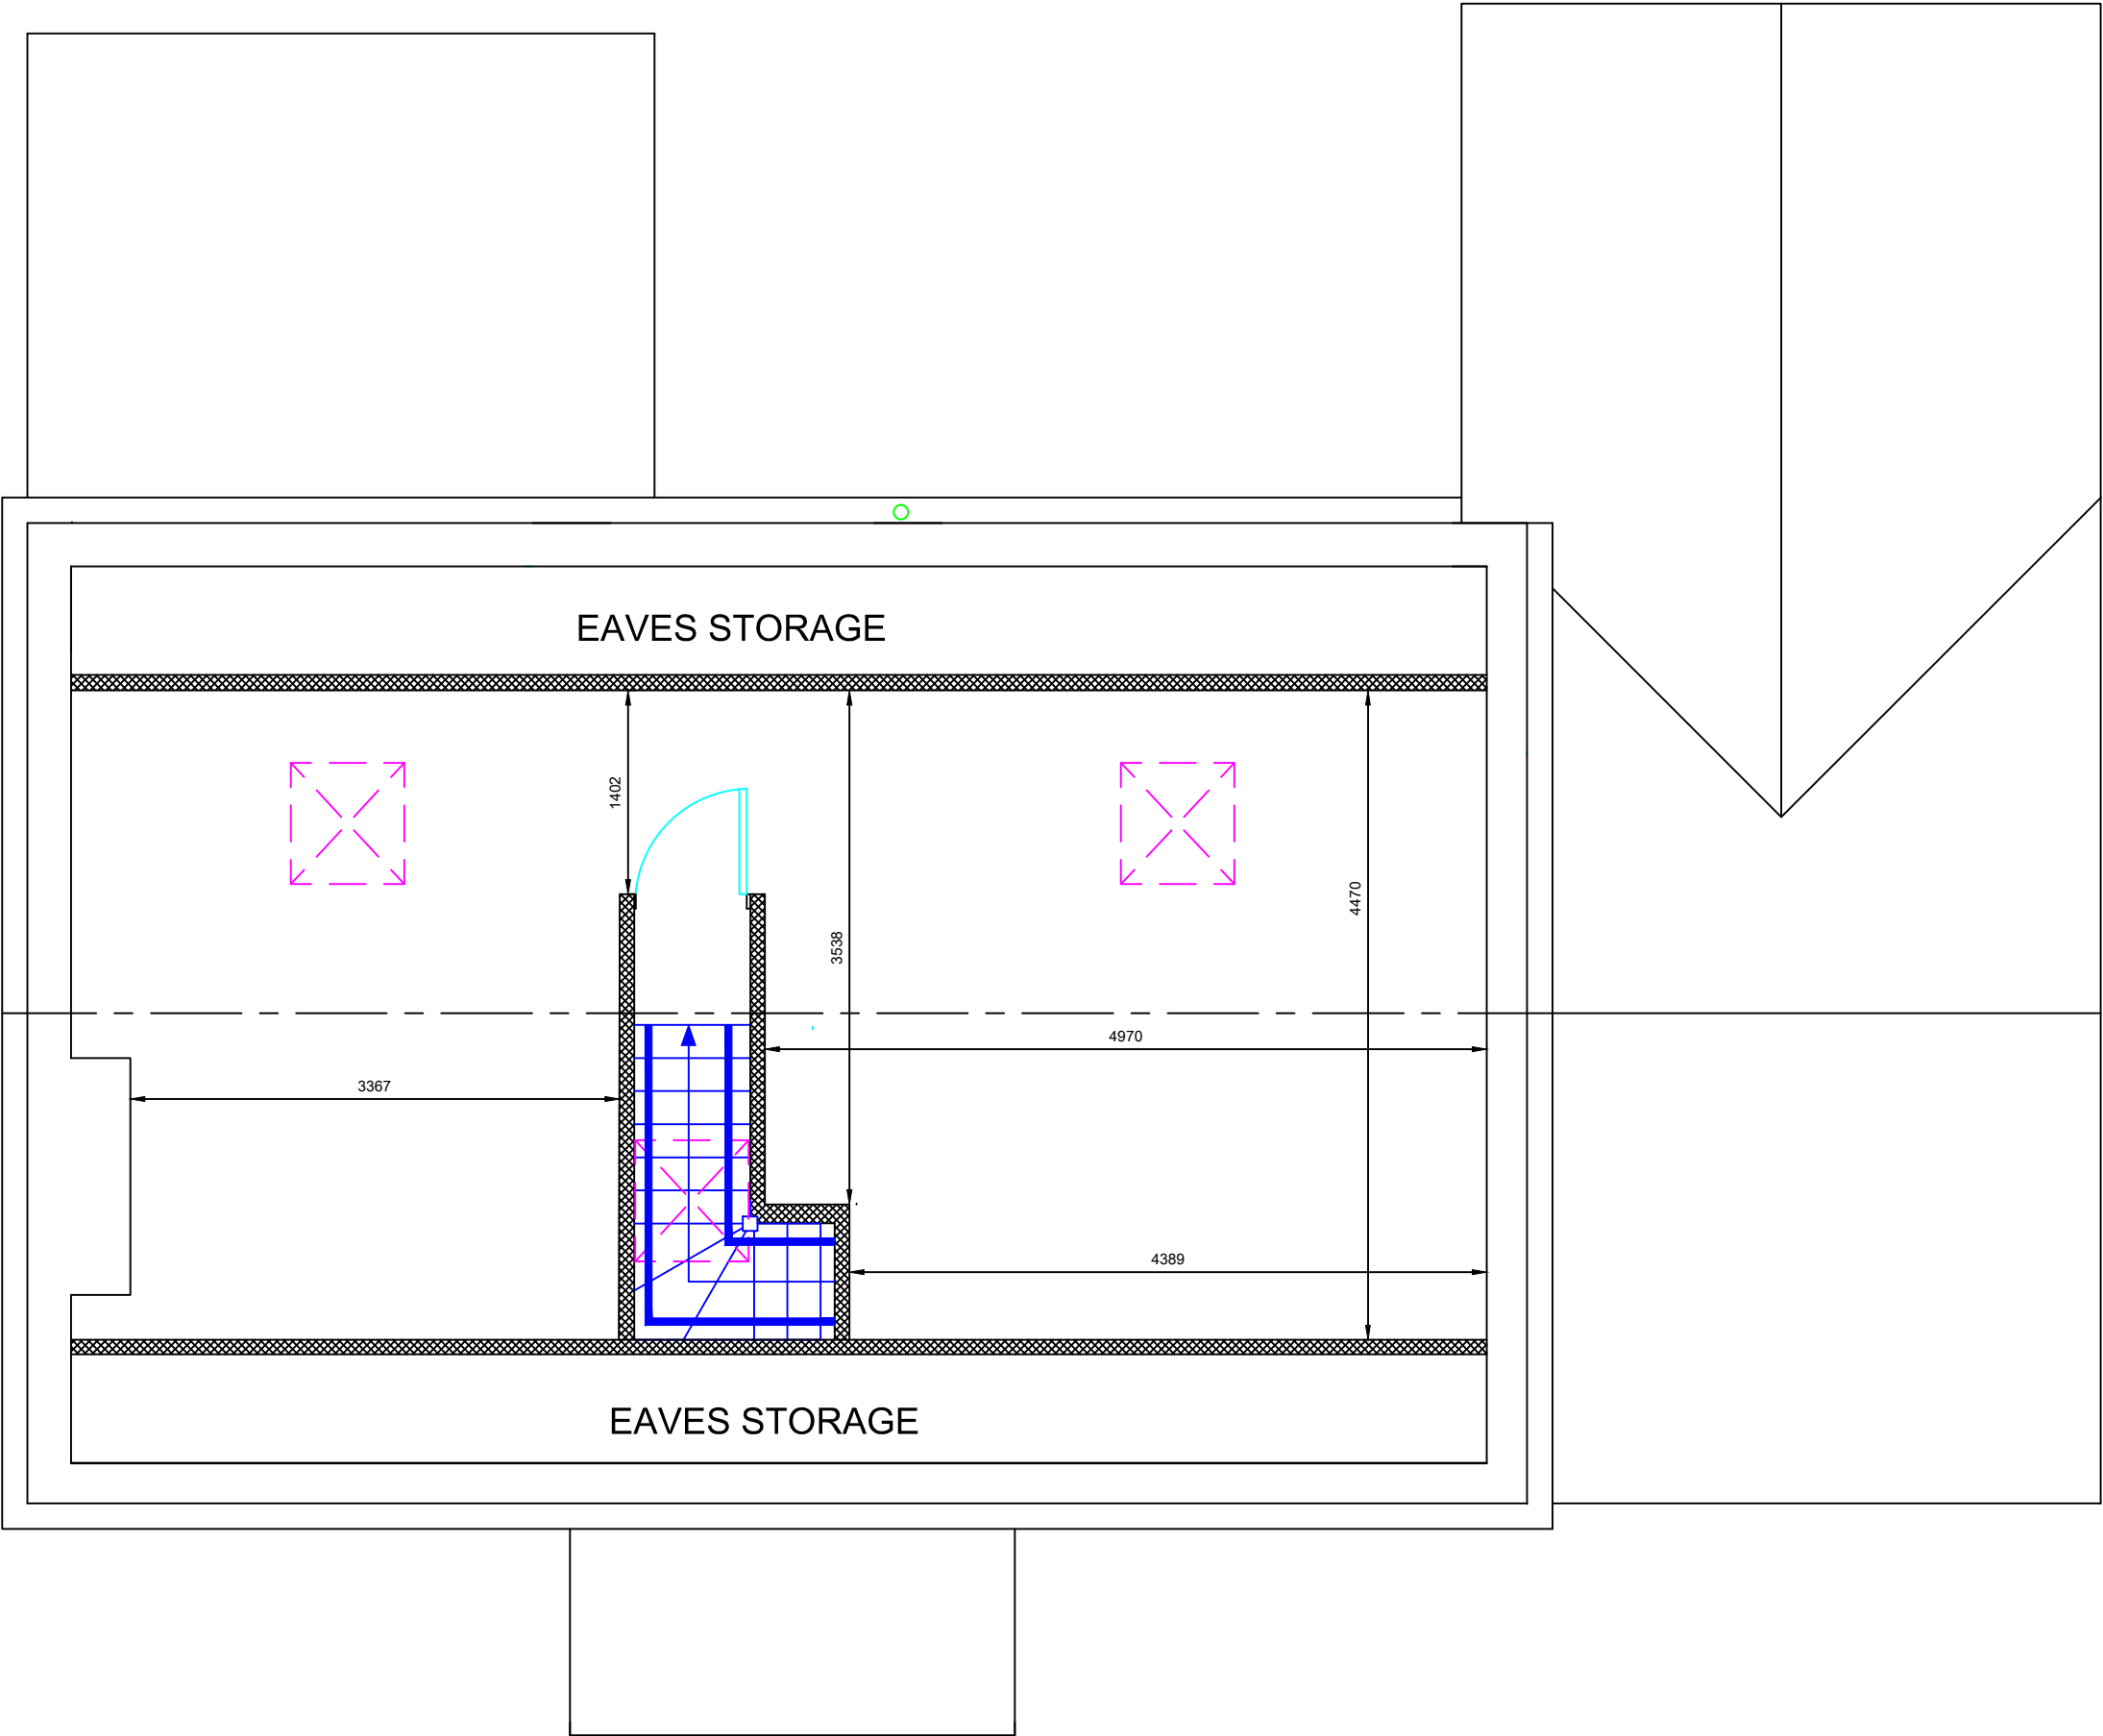


Architectural Services

01243 767440

Forum House
Stirling Rd
Chichester
PO19 7DN

NOTES

- 01 All new and existing building work dimensions are critical to the construction process.
- 02 All drawings are preliminary unless stated differently. Preliminary drawings and are not to be built or manufactured from.
- 03 This drawing is subject to copyright of **Architectural SERVICES** reproduction only with written authority.
- 04 Drawing dimensions and scales to be checked prior to commencement of work.
- 05 All structural work where mentioned on this drawing is subject to a qualified structural and civil engineer calculations before building work commences.
- 06 These plans may be subject to "Planning & Building Regulation Approval" or any other statute in law before the commencement of building works.
- 07 All materials to match existing unless otherwise stated.

 

Existing Elevations

ROGER CORNISH,
RIDGEWAY,
PARK ROAD,
BARNHAM,
PO22 0AQ

DRAFT 1a - 27.10.11

CLIENT NO:

DRAWN:

JOB NO:

DATE:
26.10.11

SCALE @ A3: 1:100

PG NO: 05



Front Elevation



Left Side Elevation



Rear Elevation



Right Side Elevation


Architectural Services

01243 767440

Forum House
Stirling Rd
Chichester
PO19 7DN

NOTES

- 01 All new and existing building work dimensions are critical to the construction process.
- 02 All drawings are preliminary unless stated differently. Preliminary drawings and are not to be built or manufactured from.
- 03 This drawing is subject to copyright of **Architectural SERVICES** reproduction only with written authority.
- 04 Drawing dimensions and scales to be checked prior to commencement of work.
- 05 All structural work where mentioned on this drawing is subject to a qualified structural and civil engineer calculations before building work commences.
- 06 These plans may be subject to "Planning & Building Regulation Approval" or any other statute in law before the commencement of building works.
- 07 All materials to match existing unless otherwise stated.

 

Proposed Elevations

ROGER CORNISH,
RIDGEWAY,
PARK ROAD,
BARNHAM,
PO22 0AQ

DRAFT 1a - 27.10.11

CLIENT NO:

DRAWN:

JOB NO:


DATE:
26.10.11

SCALE @ A3: 1:100


PG NO: 06




Front Elevation

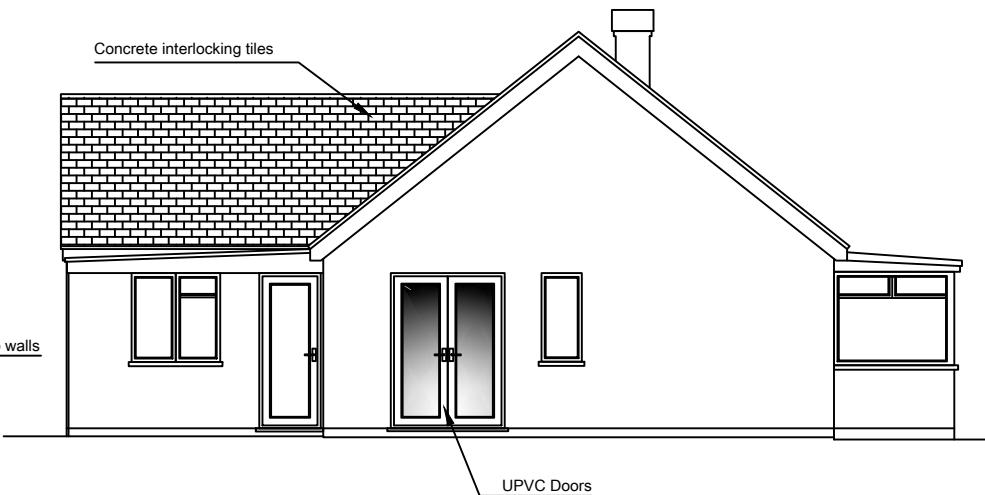

Left Side Elevation

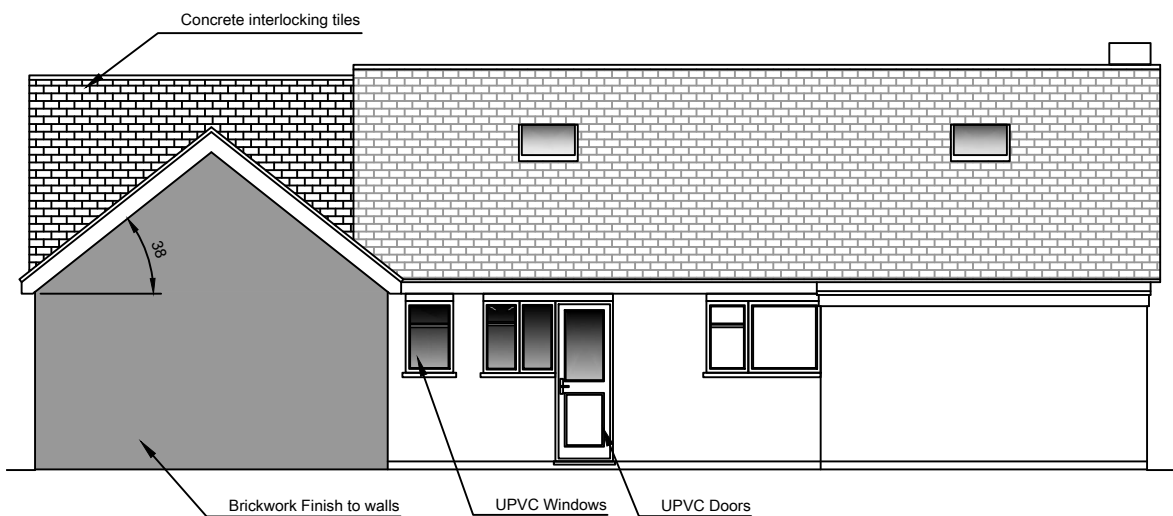

Rear Elevation

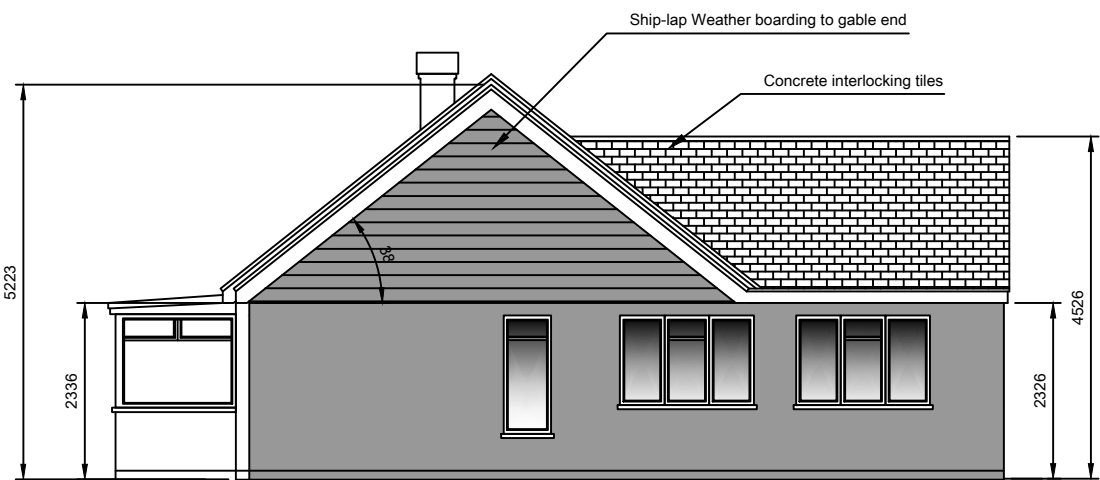

Right Side Elevation


Architectural Services

01243 767440

Forum House
Stirling Rd
Chichester
PO19 7DN

NOTES

- 01 All new and existing building work dimensions are critical to the construction process.
- 02 All drawings are preliminary unless stated differently. Preliminary drawings and are not to be built or manufactured from.
- 03 This drawing is subject to copyright of **Architectural SERVICES** reproduction only with written authority.
- 04 Drawing dimensions and scales to be checked prior to commencement of work.
- 05 All structural work where mentioned on this drawing is subject to a qualified structural and civil engineer calculations before building work commences.
- 06 These plans may be subject to "Planning & Building Regulation Approval" or any other statute in law before the commencement of building works.
- 07 All materials to match existing unless otherwise stated.

 

Location Plan

ROGER CORNISH,
RIDGEWAY,
PARK ROAD,
BARNHAM,
PO22 0AQ

DRAFT 1a - 27.10.11

CLIENT NO:


DRAWN:

JOB NO:


DATE:
26.10.11

SCALE @ A3: SHOWN

PG NO: 08

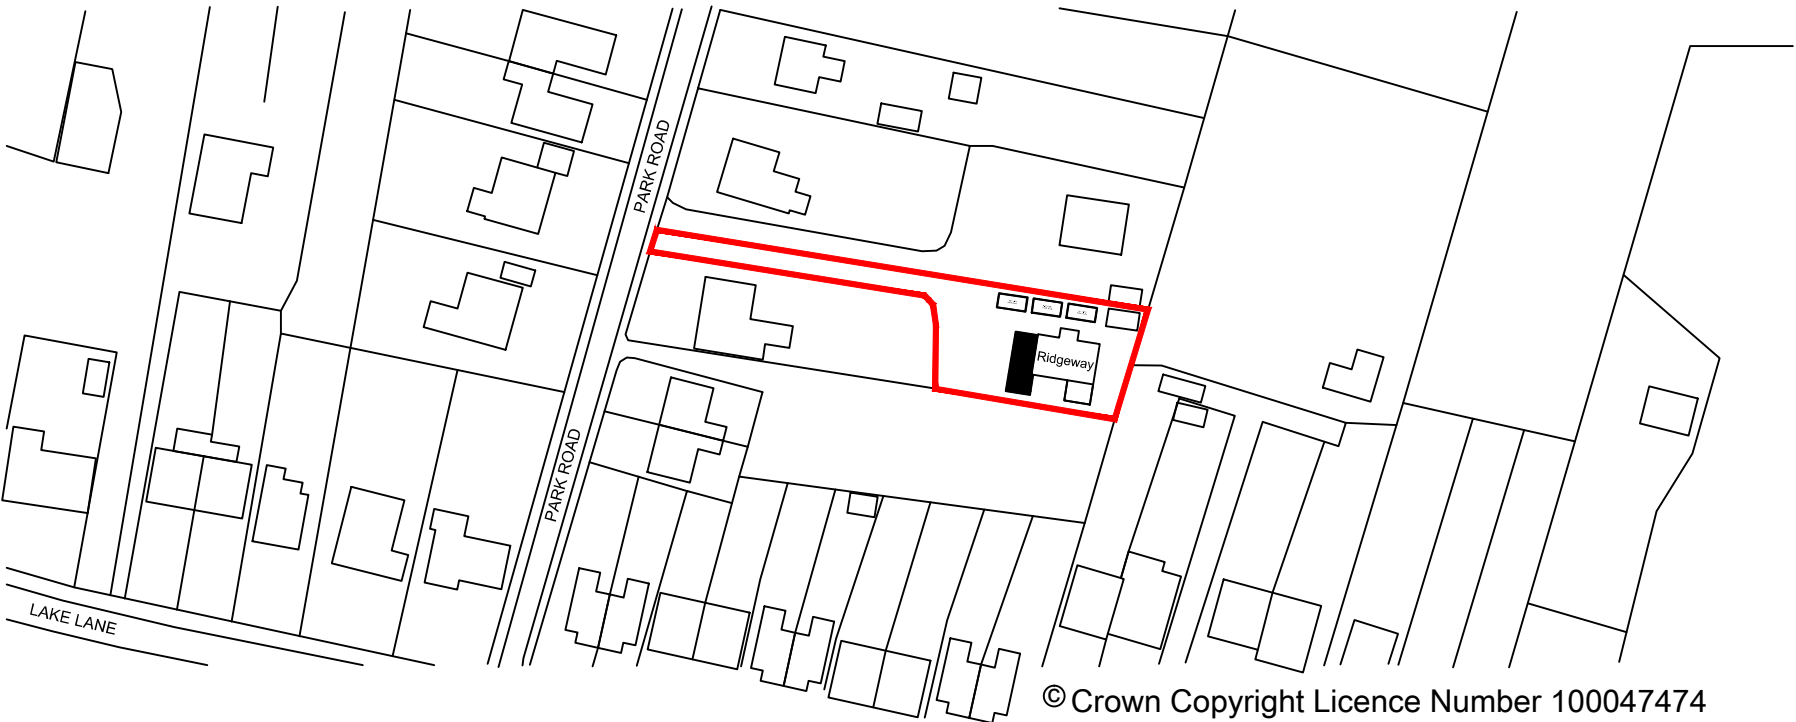

1:1250

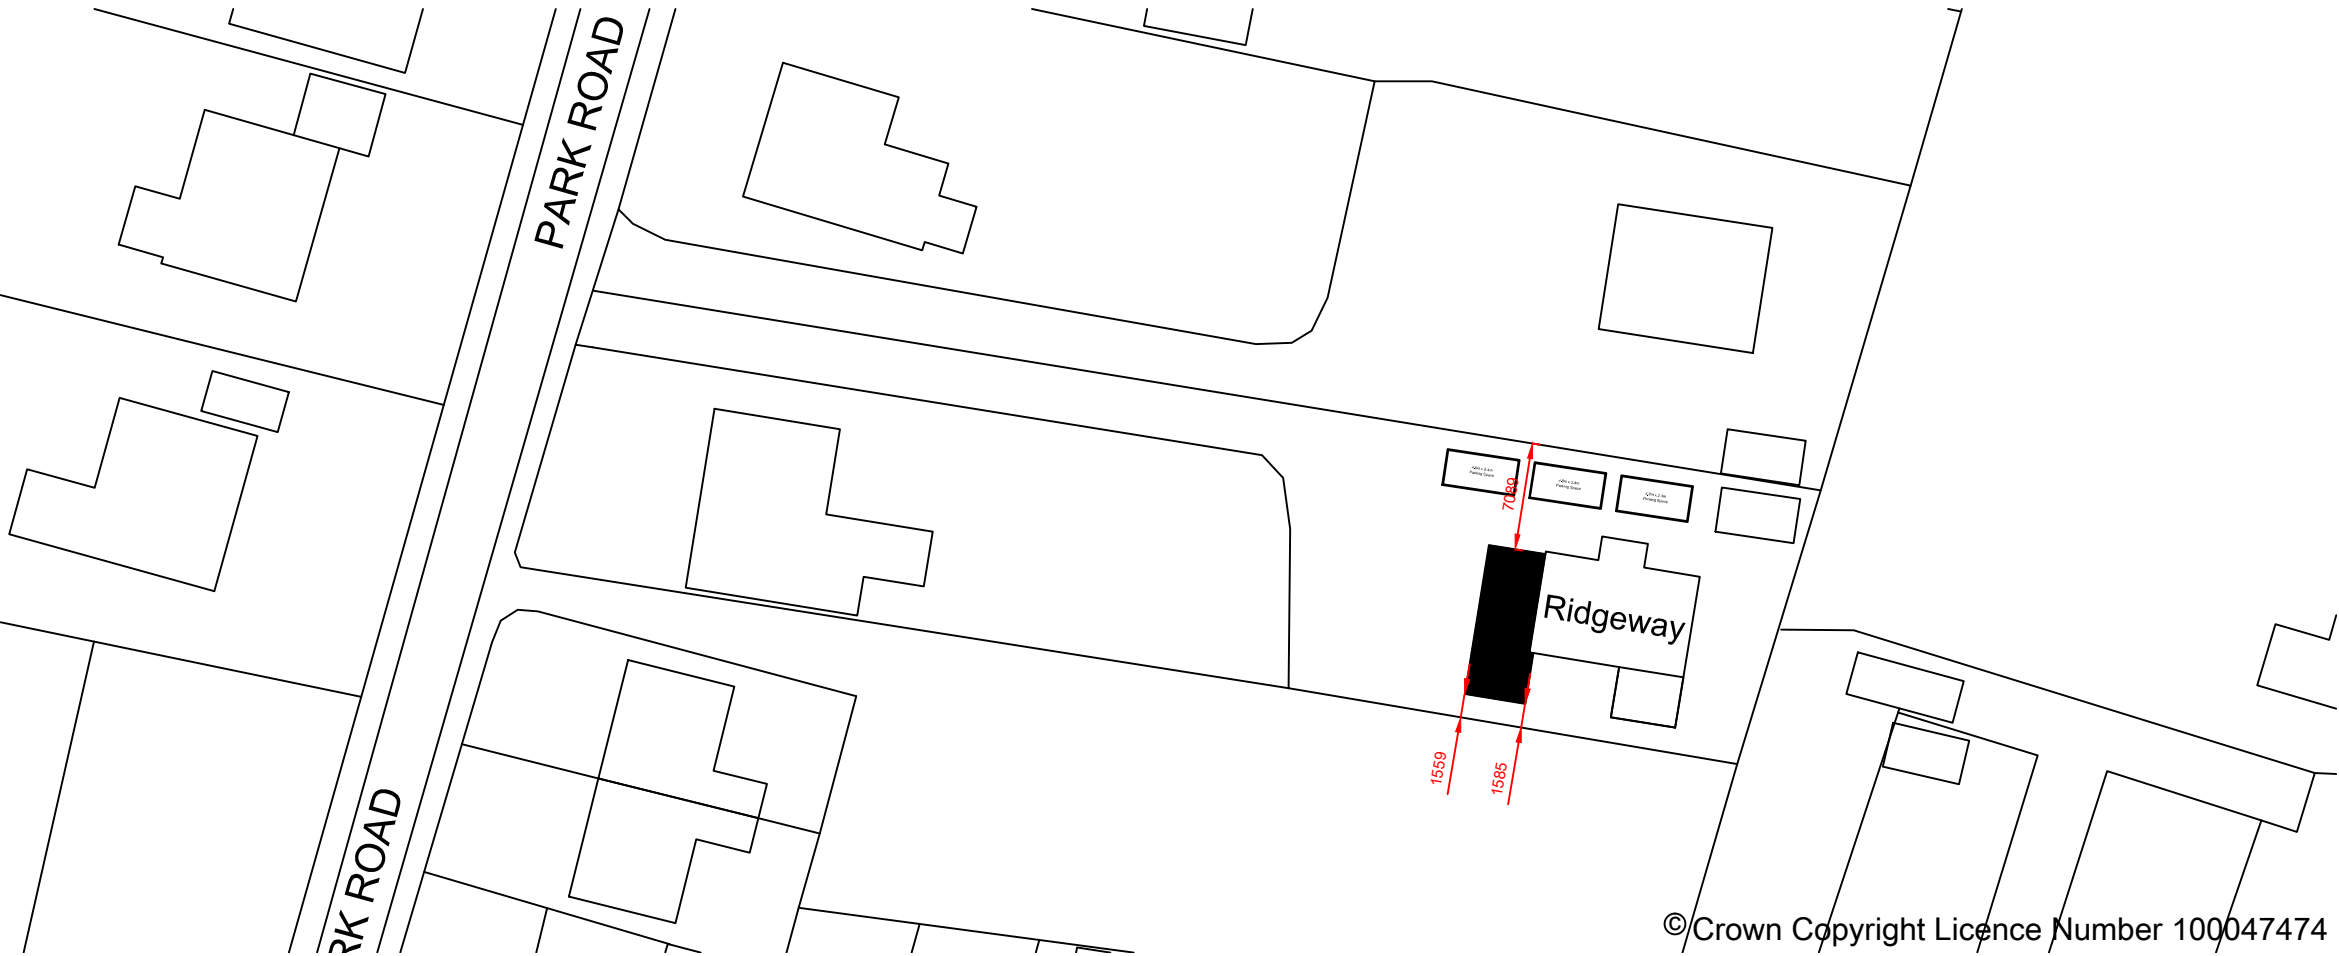

1:500