


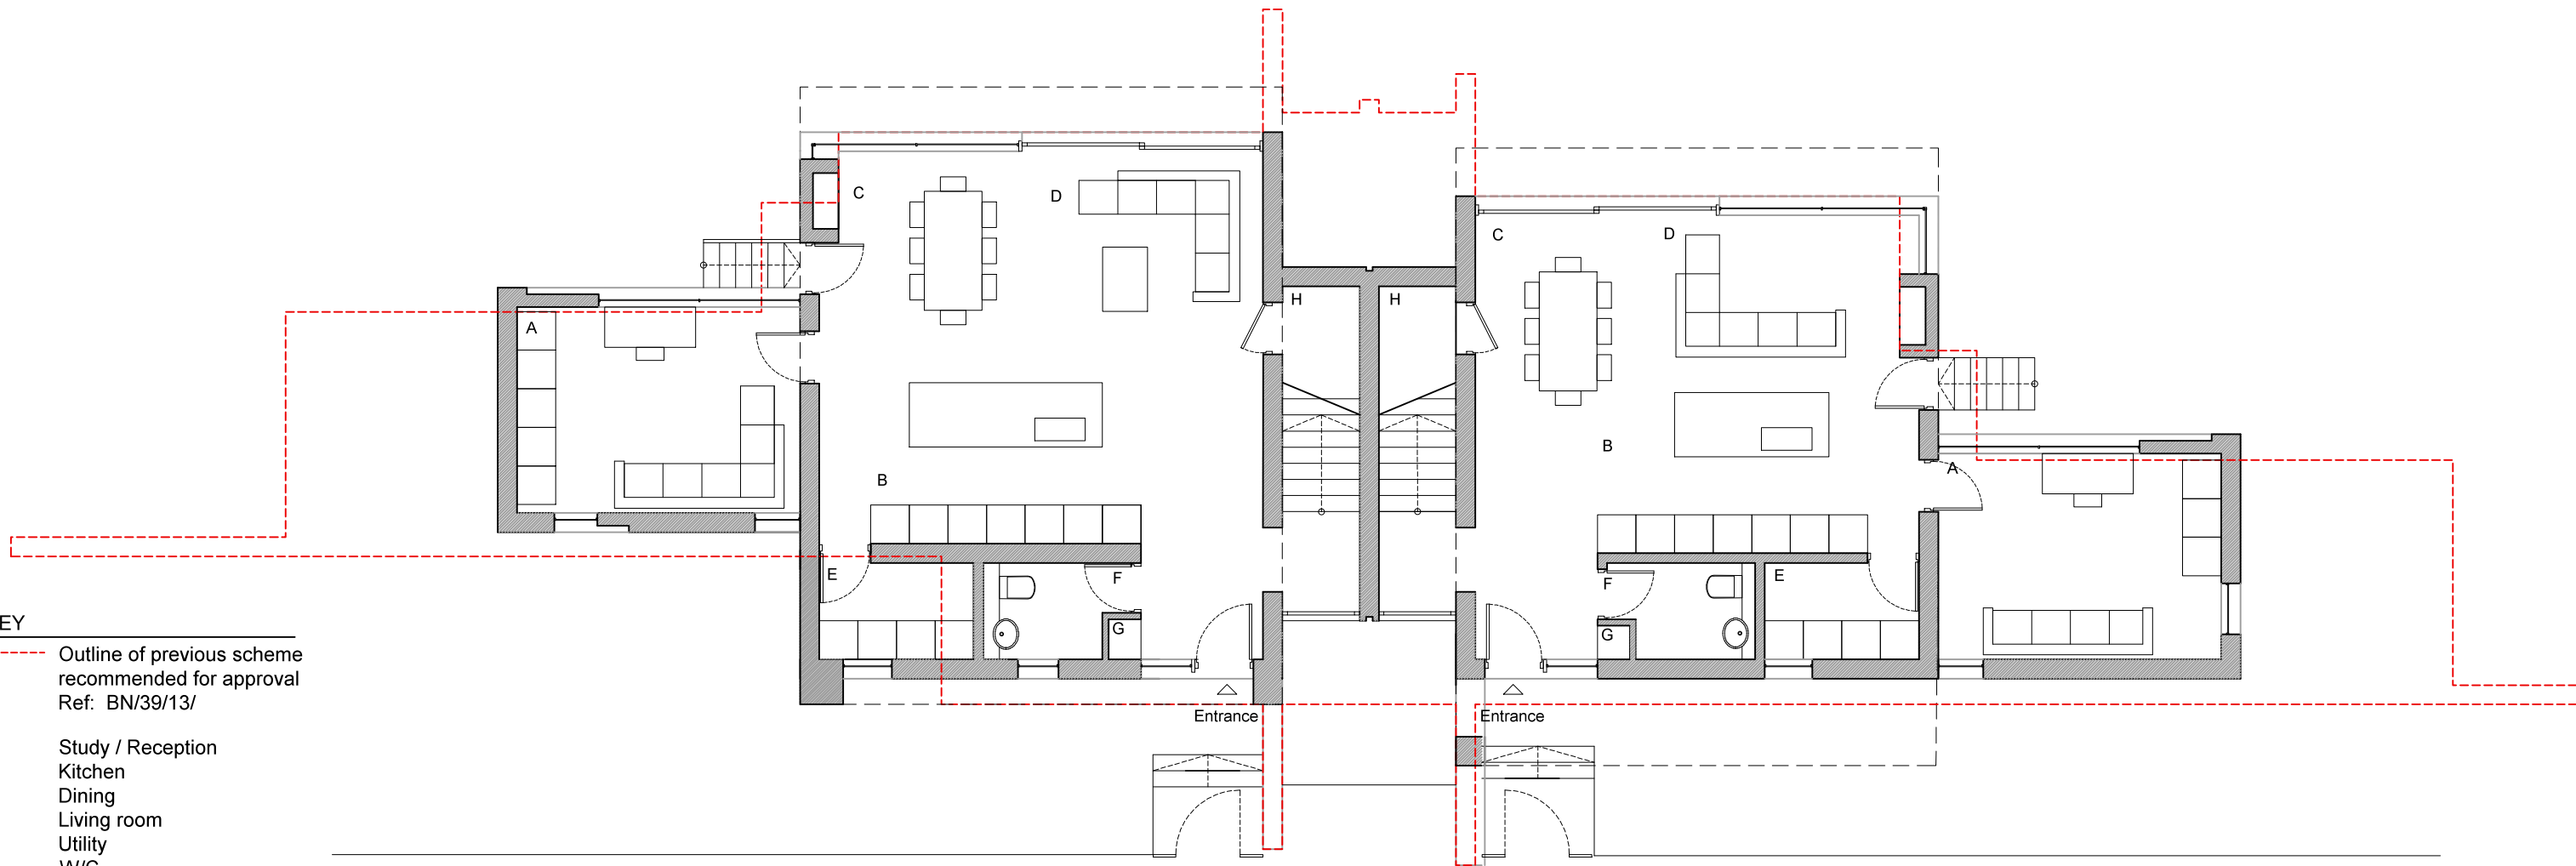

- KEY
- Outline of previous scheme recommended for approval Ref: BN/39/13/
- A Study / Reception
 B Kitchen
 C Dining
 D Living room
 E Utility
 F W/C
 G Coats
 H Storage

01 PROPOSED GROUND FLOOR PLAN



0 5 m

Status: Preliminary

Scale: 1:100 @ A3

NOTE: This drawing is to be scaled for planning purposes only

Drawing: Proposed Ground Floor Plan

Dwg No: 052-D-02

Date: 22.06.2015

Project: 4 Lake Lane

Address: 4 Lake Lane, Barnham, West Sussex

Client: Joanne Lee and Bill Hislop

obarchitecture

Suite 5, Talbot House
 34 Staple Gardens,
 Winchester
 Hampshire, SO23 8SR

t: 01962 865344
 e: info@obarchitecture.co.uk
 w: www.obarchitecture.co.uk