

KEY

Outline of previous scheme recommended for approval
Ref: BN/39/13/

I

Master bedroom

J

En suite

K

Bathroom

L


Bedroom 01

M

Bedroom 02

N

Landing

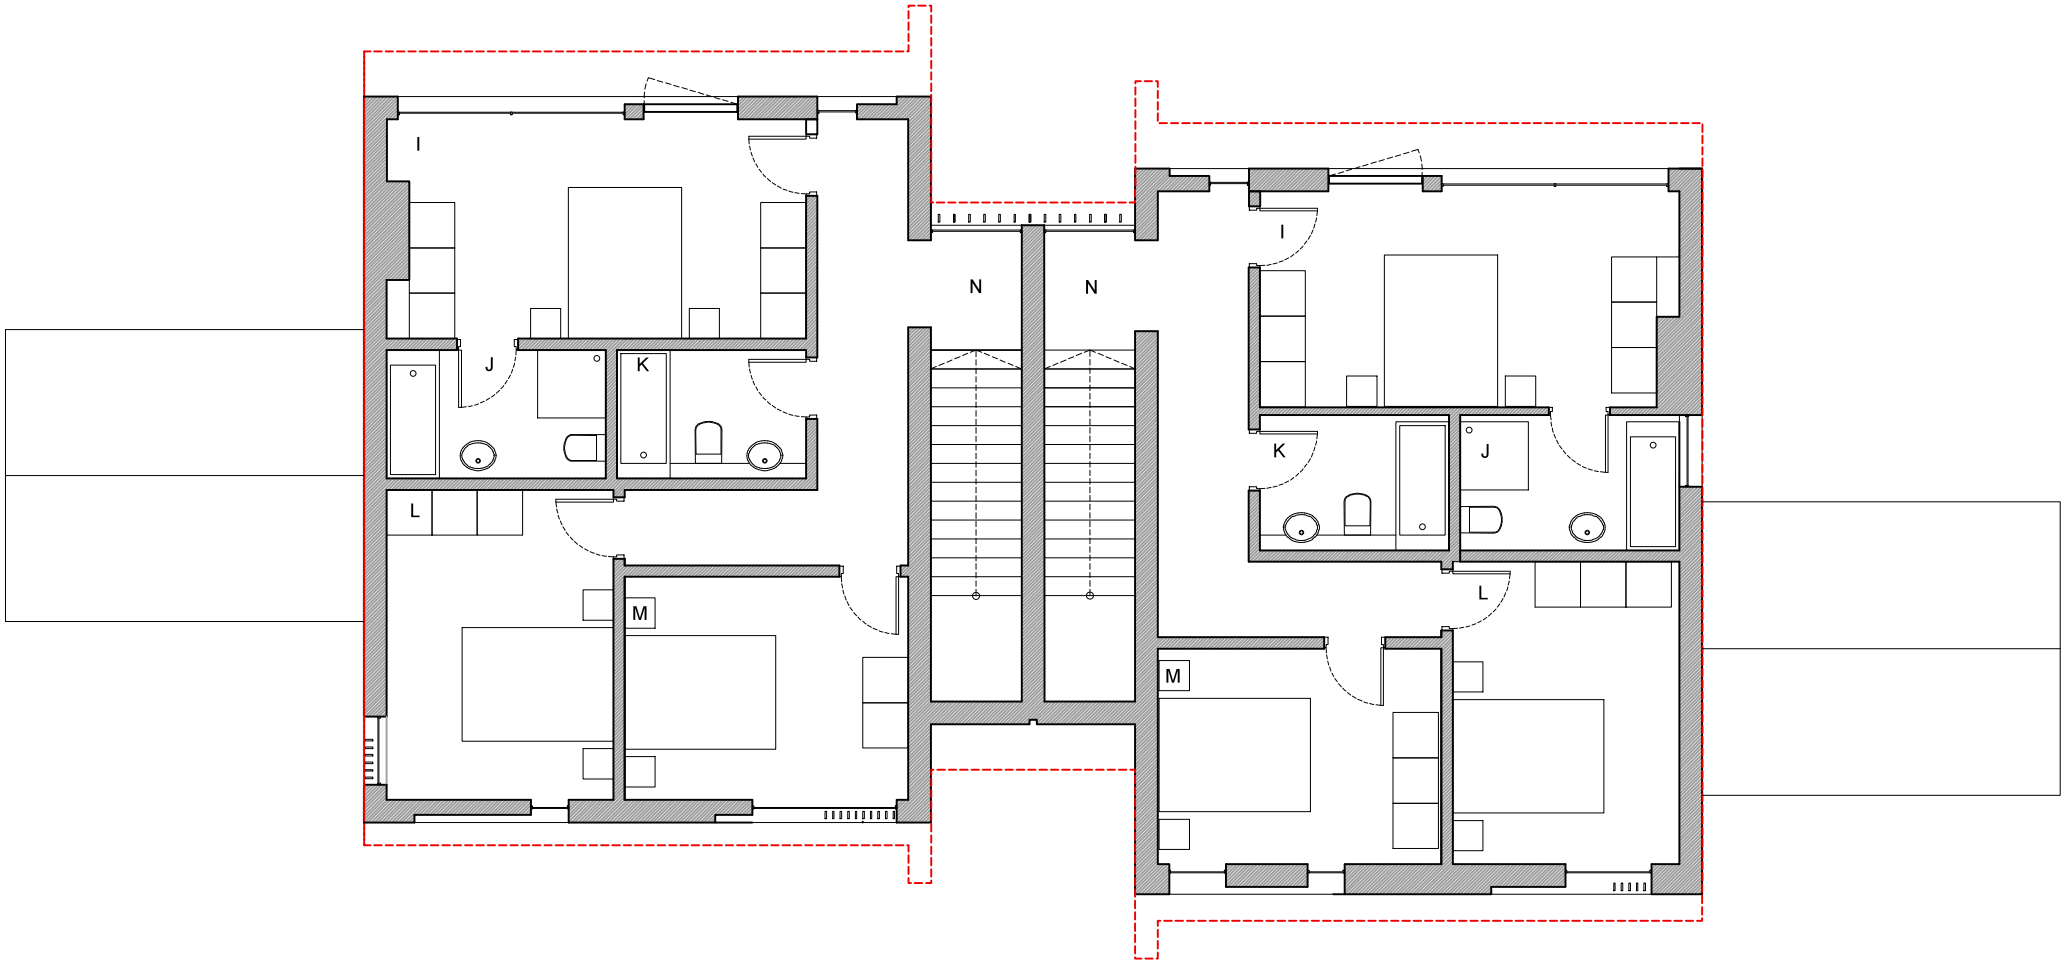

01 PROPOSED FIRST FLOOR PLAN



Status:	Preliminary	Drawing:	Proposed First Floor Plan	Project:	4 Lake Lane
Scale:	1:100 @ A3	Dwg No:	052-D-03	Address:	4 Lake Lane, Barnham, West Sussex
NOTE: This drawing is to be scaled for planning purposes only		Date:	22.06.2015	Client:	Joanne Lee and Bill Hislop

obarchitecture

Suite 5, Talbot House
 34 Staple Gardens,
 Winchester
 Hampshire, SO23 8SR

t: 01962 865344
 e: info@obarchitecture.co.uk
 w: www.obarchitecture.co.uk