

KEY

Outline of previous scheme recommended for approval
Ref: BN/39/13/

O

Single storey clay tile roof

P


Second Storey Clay tile roof

Q

Single ply membrane roof

R

Aluminum chimney cowl

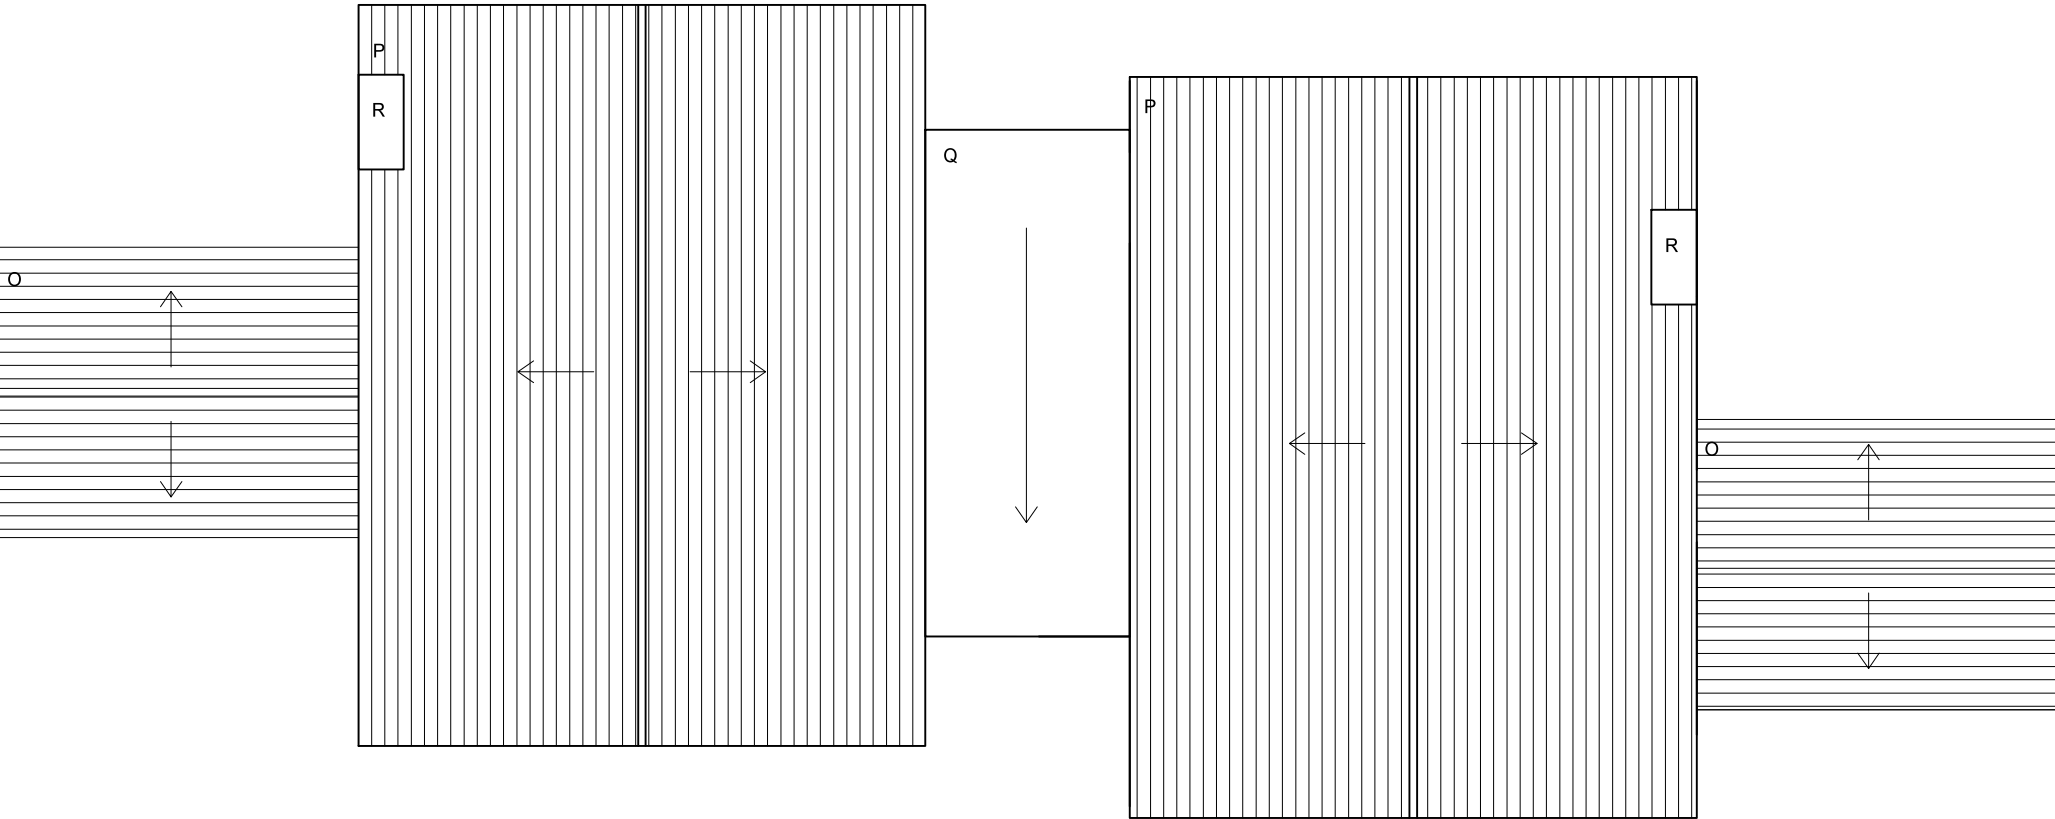

01 PROPOSED ROOF PLAN

0

5 m

ARUN DISTRICT COUNCIL BN/23/15/PL

Status:	Preliminary	Drawing:	Proposed Roof Plan	Project:	4 Lake Lane
Scale:	1:100 @ A3	Dwg No:	052-D-04	Address:	4 Lake Lane, Barnham, West Sussex
NOTE: This drawing is to be scaled for planning purposes only		Date:	22.06.2015	Client:	Joanne Lee and Bill Hislop

obarchitecture

Suite 5, Talbot House

34 Staple Gardens,

Winchester

Hampshire, SO23 8SR

t: 01962 865344

e: info@obarchitecture.co.uk

w: www.obarchitecture.co.uk