


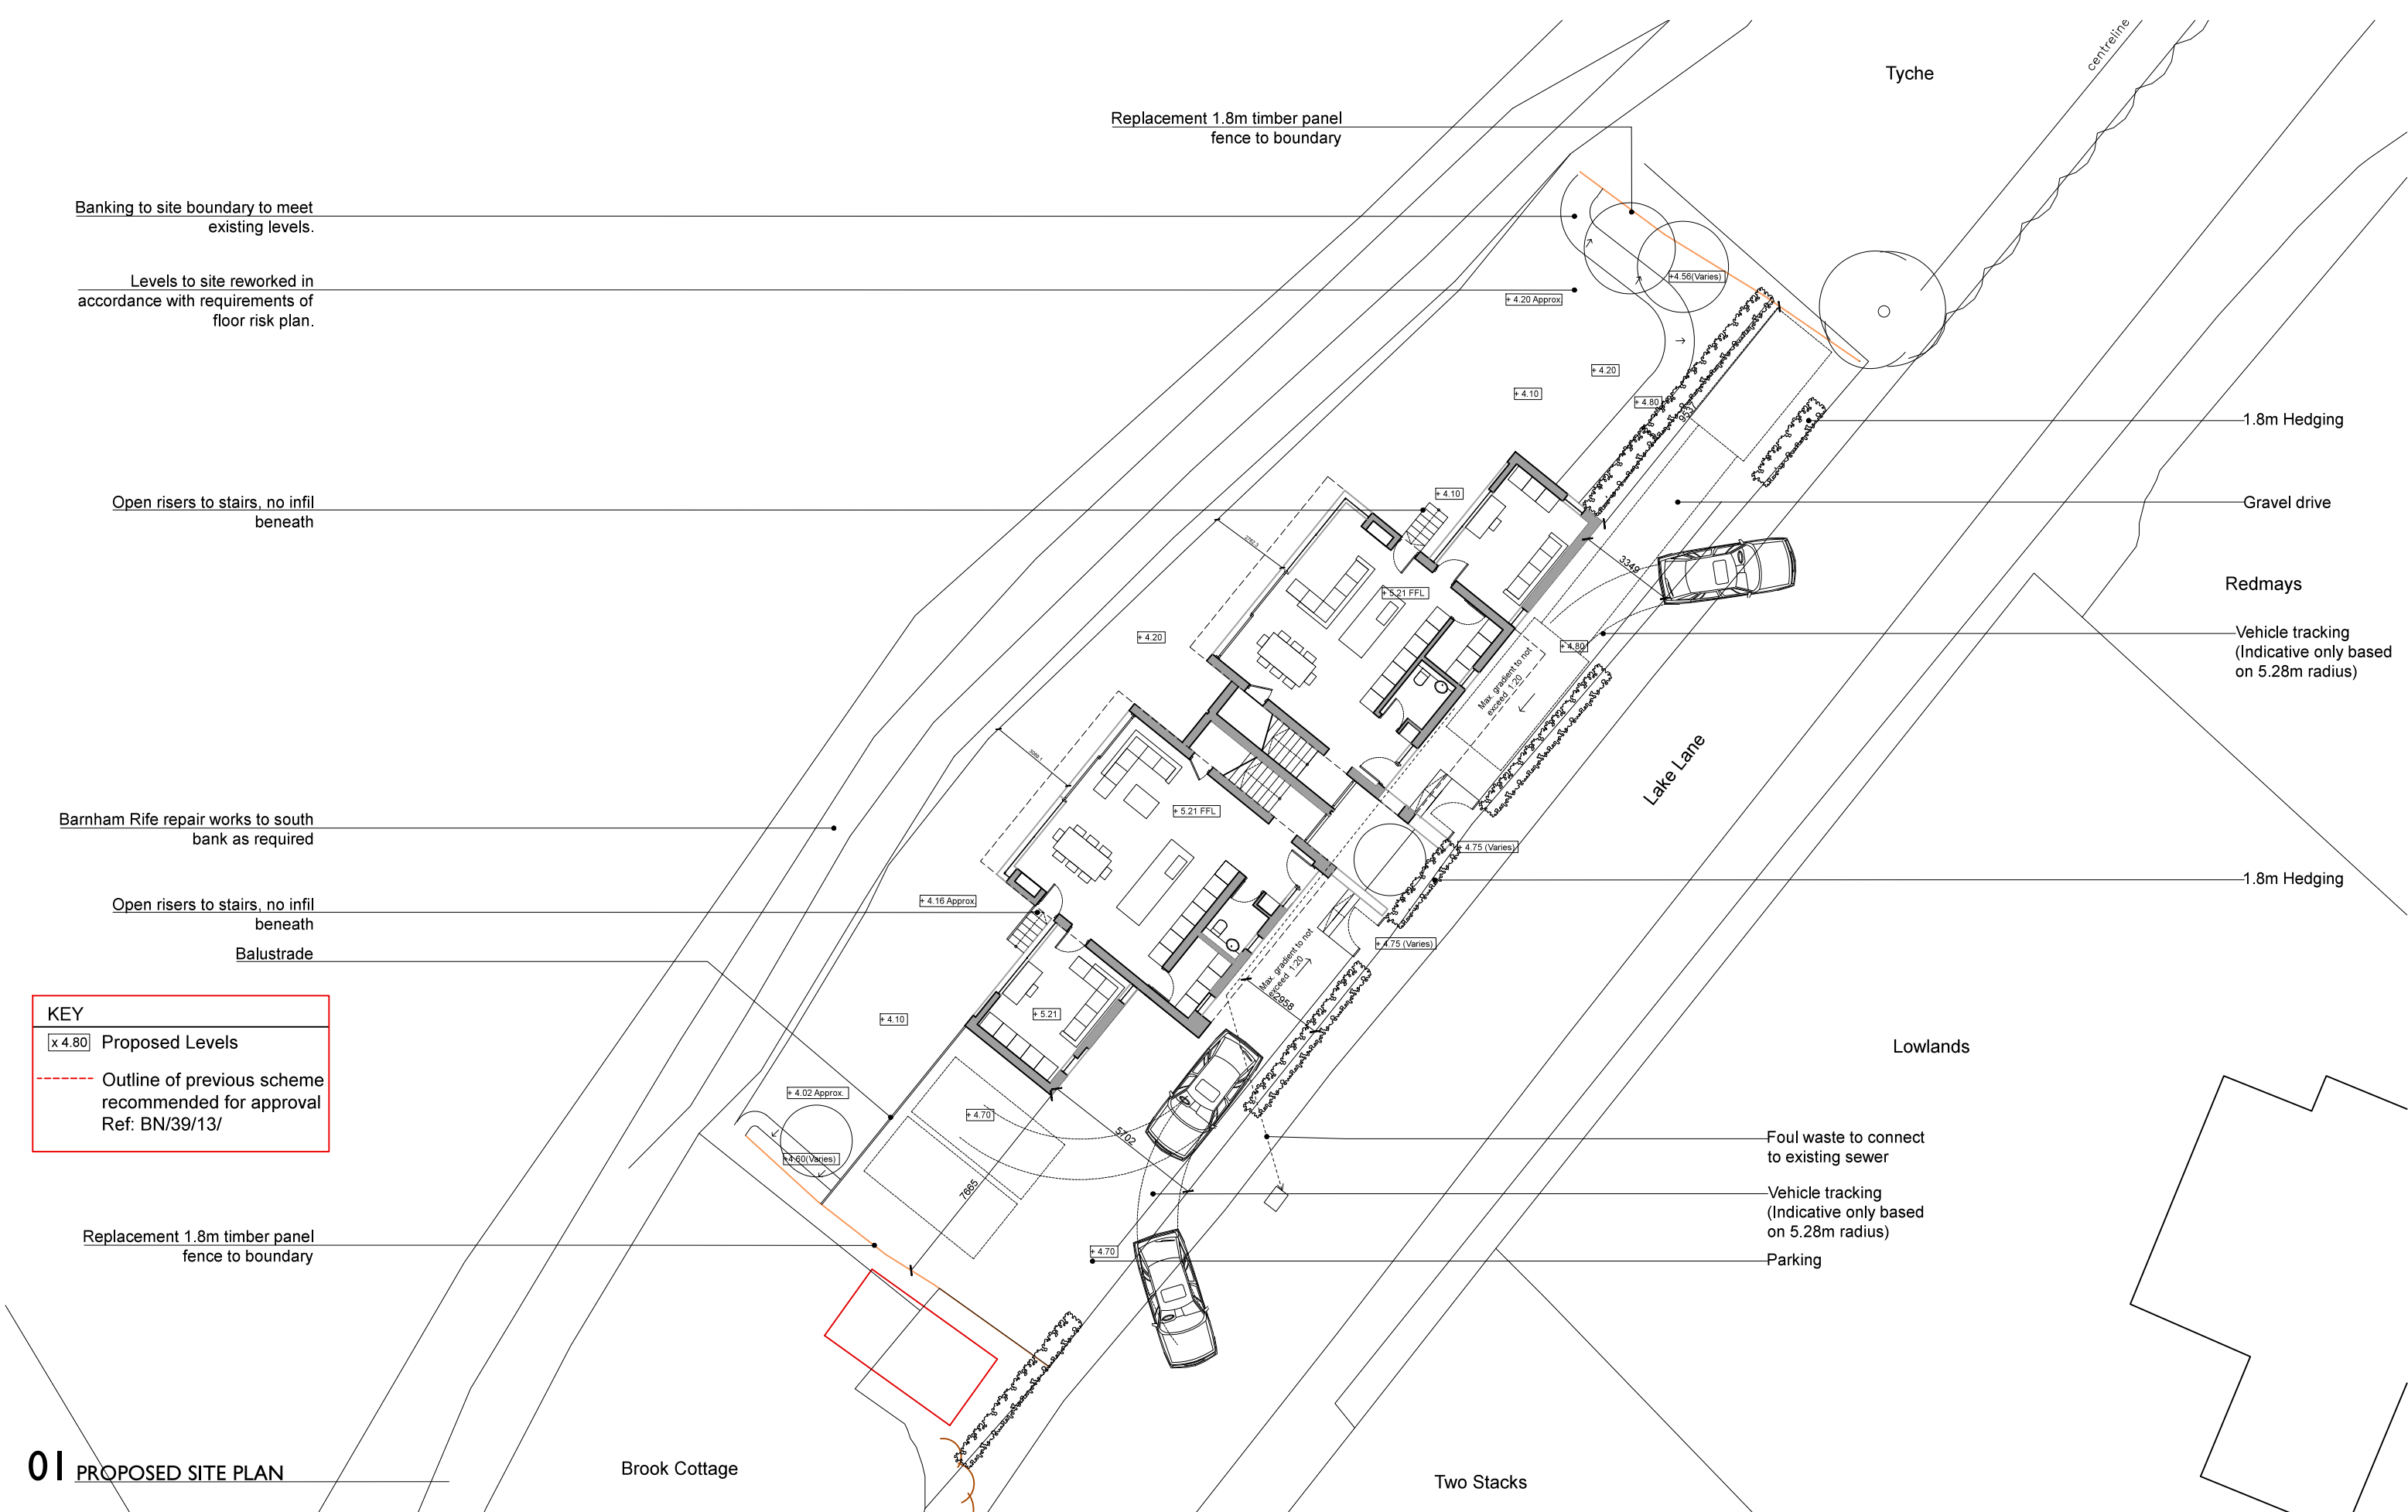

KEY

- x 4.80 Proposed Levels
- Outline of previous scheme recommended for approval Ref: BN/39/13/

01 PROPOSED SITE PLAN

Status:	Preliminary	Drawing:	Proposed Site Plan - REV I	Project:	4 Lake Lane
Scale:	1:200 @ A3	Dwg No:	052-D-01	Address:	4 Lake Lane, Barnham, West Sussex
NOTE: This drawing is to be scaled for planning purposes only		Date:	08.07.2015	Client:	Joanne Lee and Bill Hislop

obarchitecture

Suite 5, Talbot House
34 Staple Gardens,
Winchester
Hampshire, SO23 8SR

t: 01962 865344
e: info@obarchitecture.co.uk
w: www.obarchitecture.co.uk

ARUN DISTRICT COUNCIL BN/23/15/PL

0

5

10 m