


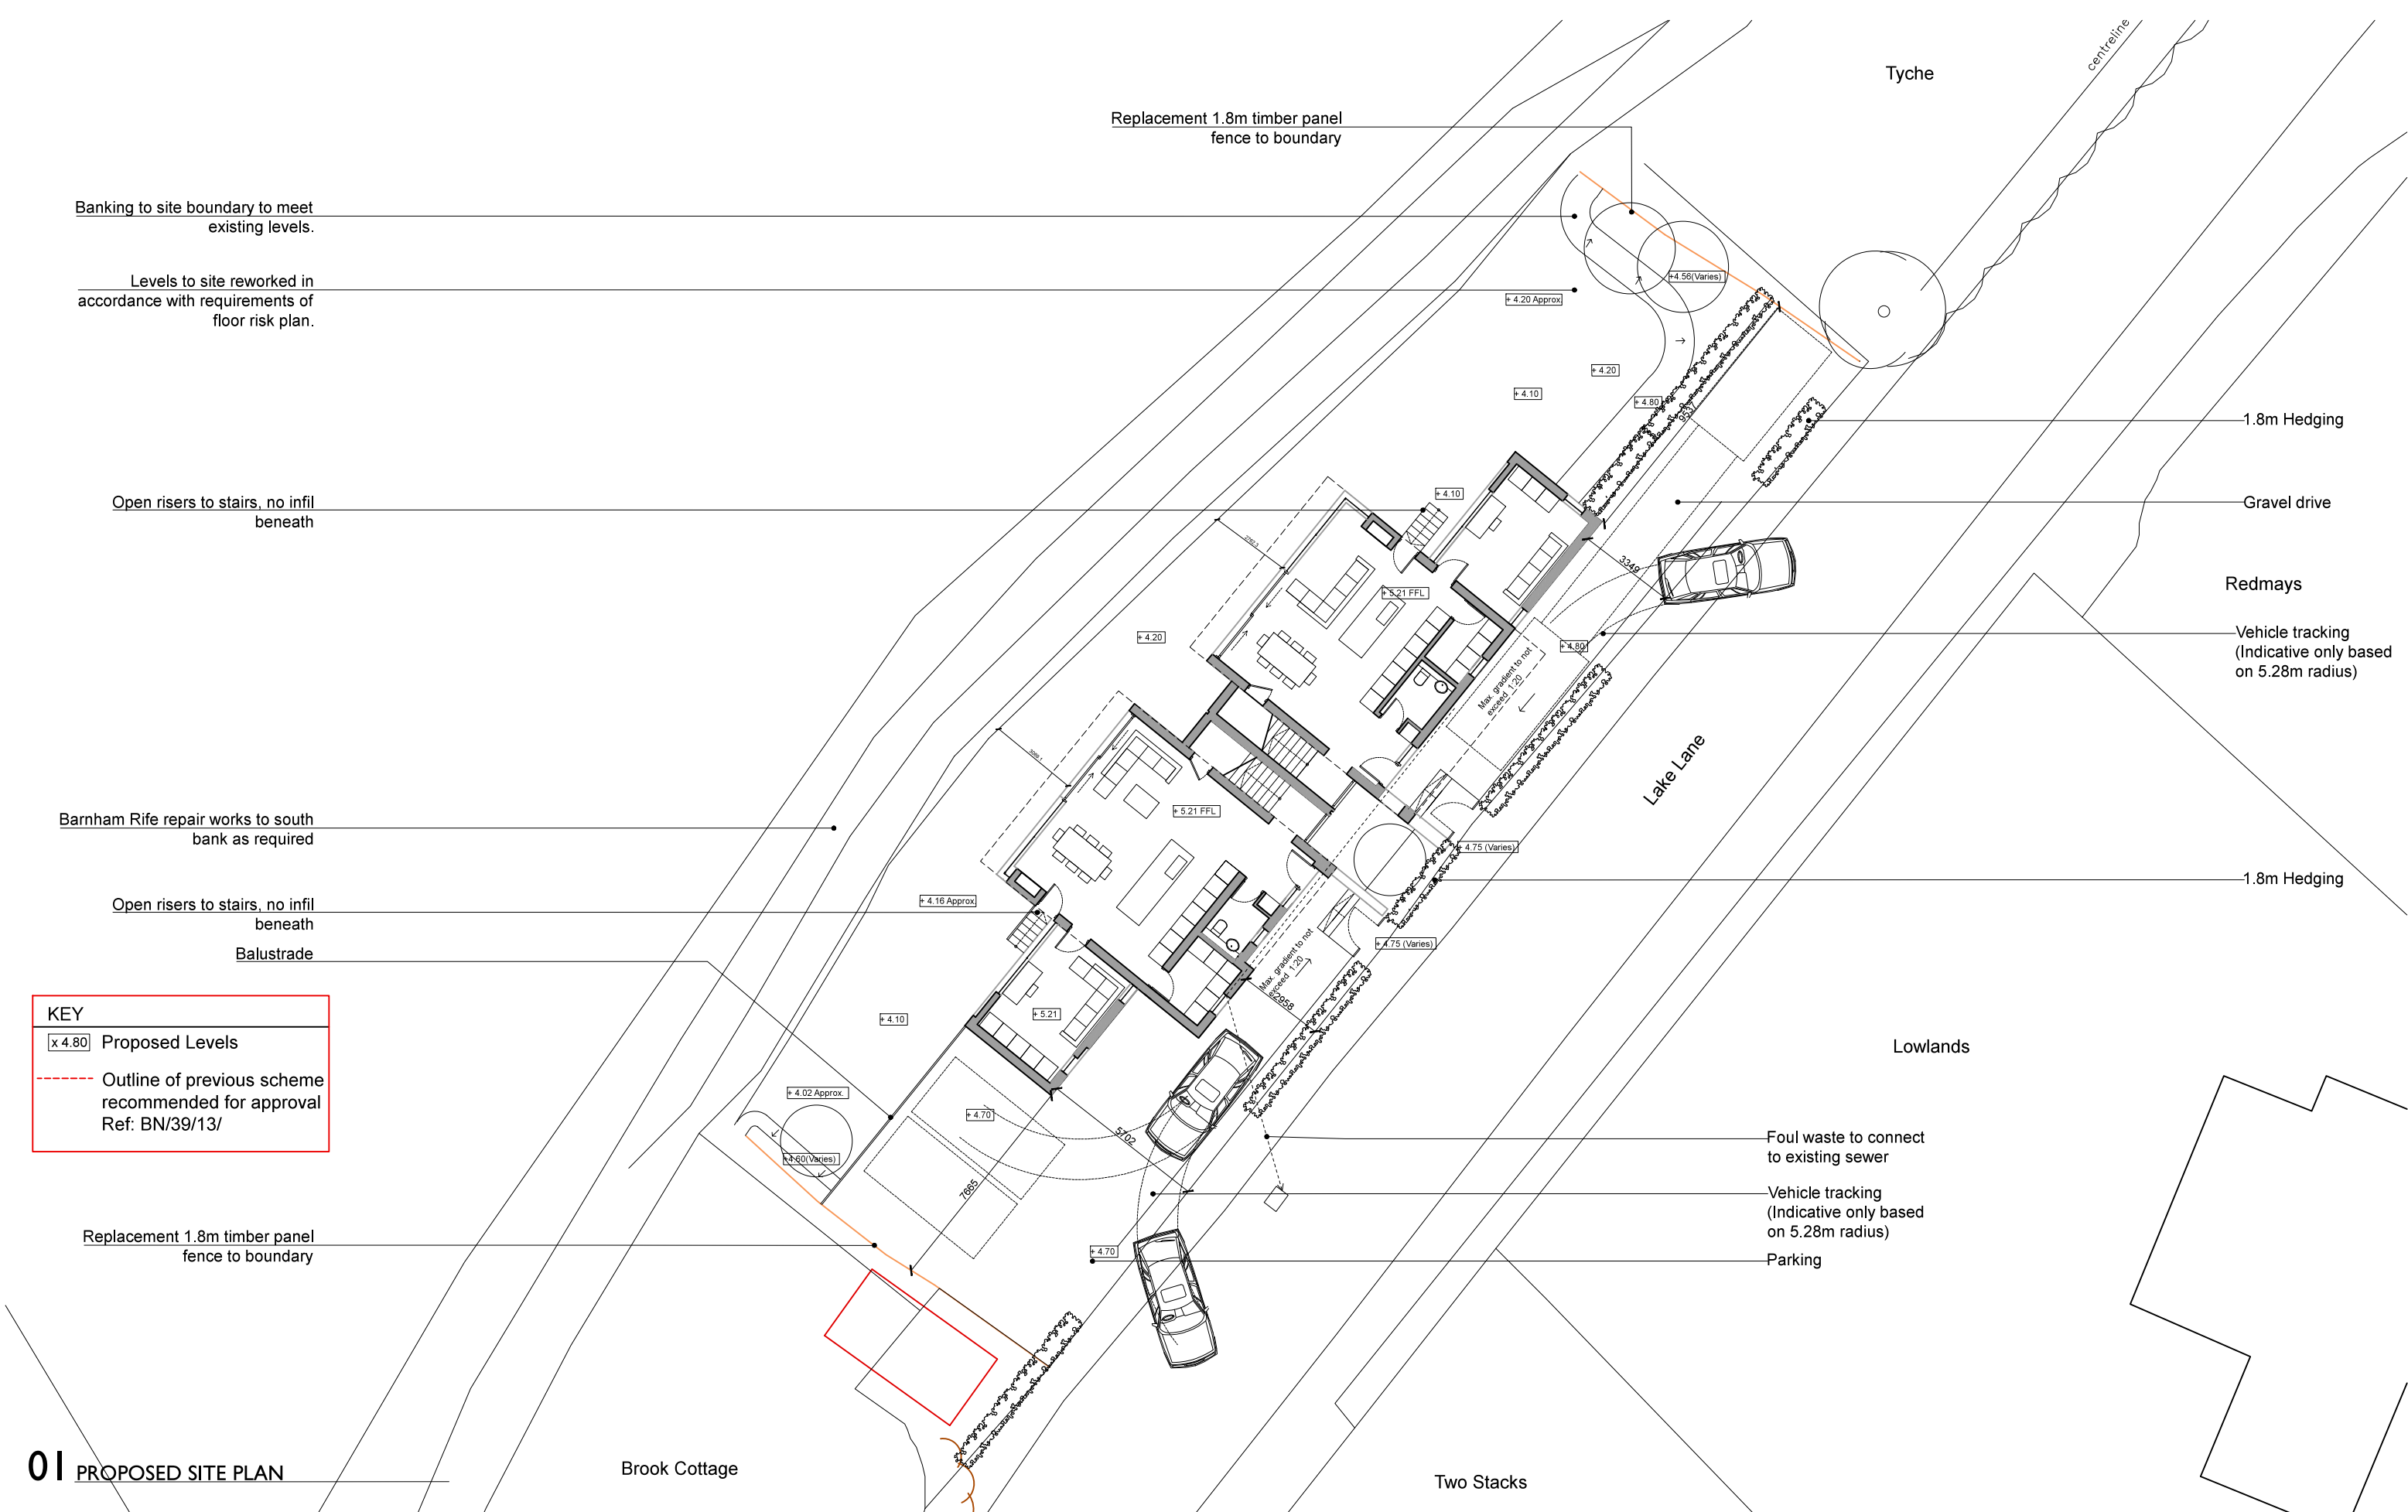

KEY

x 4.80

Proposed Levels

-----

Outline of previous scheme recommended for approval  
Ref: BN/39/13/

01 PROPOSED SITE PLAN

0

5

10 m

ARUN DISTRICT COUNCIL BN/23/15/PL

|                                                               |             |          |                            |          |                                   |
|---------------------------------------------------------------|-------------|----------|----------------------------|----------|-----------------------------------|
| Status:                                                       | Preliminary | Drawing: | Proposed Site Plan - REV 2 | Project: | 4 Lake Lane                       |
| Scale:                                                        | 1:200 @ A3  | Dwg No:  | 052-D-01                   | Address: | 4 Lake Lane, Barnham, West Sussex |
| NOTE: This drawing is to be scaled for planning purposes only |             | Date:    | 02.09.2015                 | Client:  | Joanne Lee and Bill Hislop        |

obarchitecture

Suite 5, Talbot House  
34 Staple Gardens,  
Winchester  
Hampshire, SO23 8SR

t: 01962 865344

e: info@obarchitecture.co.uk

w: www.obarchitecture.co.uk