



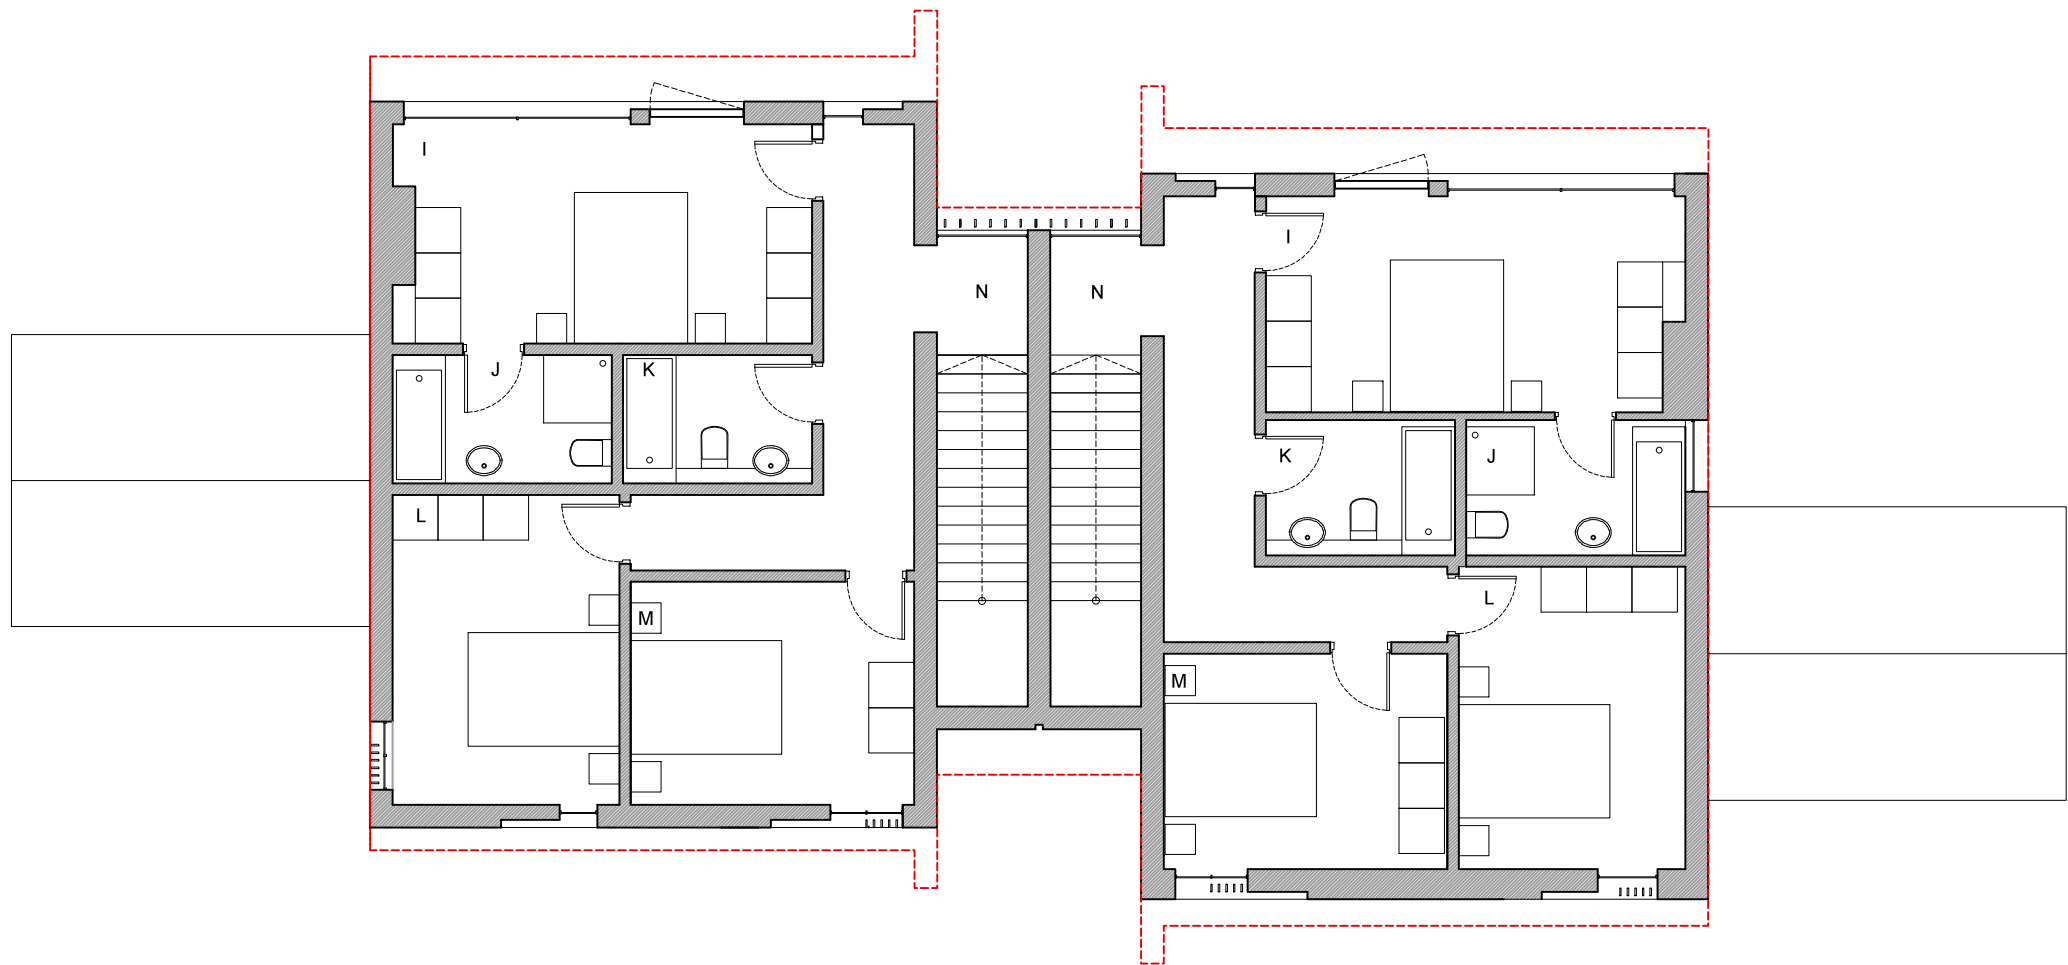

- KEY
- Outline of previous scheme recommended for approval Ref: BN/39/13/
- I Master bedroom
 J En suite
 K Bathroom
 L Bedroom 01
 M Bedroom 02
 N Landing

01 PROPOSED FIRST FLOOR PLAN

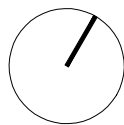

0 5 m

Status: Preliminary	Drawing: Proposed First Floor Plan	Project: 4 Lake Lane
Scale: 1:100 @ A3	Dwg No: 052-D-03 - REV1	Address: 4 Lake Lane, Barnham, West Sussex
NOTE: This drawing is to be scaled for planning purposes only	Date: 02.09.2015	Client: Joanne Lee and Bill Hislop

obarchitecture

Suite 5, Talbot House
 34 Staple Gardens,
 Winchester
 Hampshire, SO23 8SR

t: 01962 865344
 e: info@obarchitecture.co.uk
 w: www.obarchitecture.co.uk