


Permission is granted to scale from this drawing for the purpose of Local Authority Planning Approval only. In all other cases DO NOT scale from this drawing. Please contact this office for any additional information required.

Contractors, Sub-Contractors and Suppliers are to check all relevant dimensions, levels and details of the site and any existing buildings before commencing any shop drawings or building work. Any discrepancies should be reported to this office.


This drawing must be read in conjunction with all related drawings and documents relevant to this project, including those prepared by appointed consultants, specialists and sub-contractors etc.

This drawing is the copyright of RDV a Design


revisions	
A minor amendments	24/02/2021

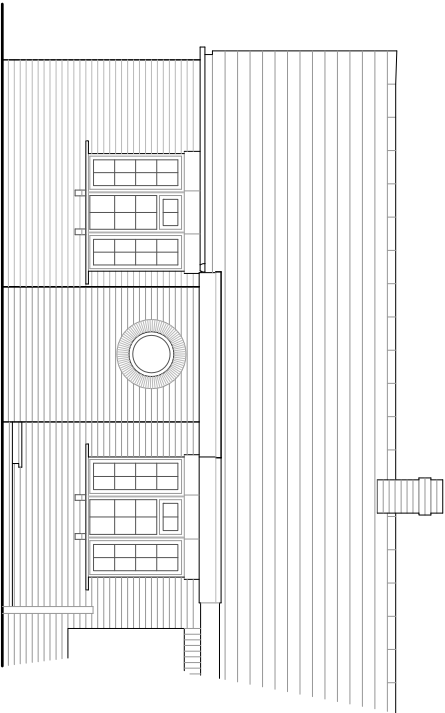


North Elevation: Scale 1:100

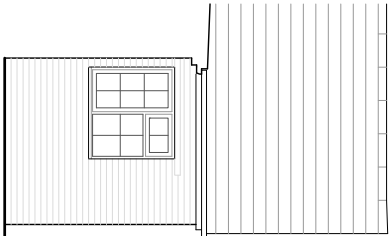


Part South Elevation: Scale 1:100

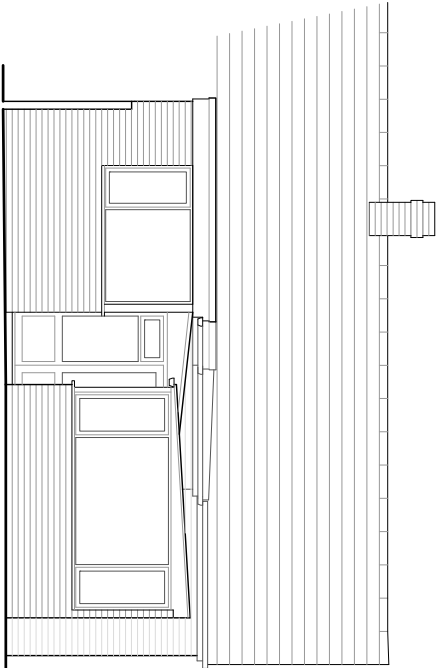

South Elevation: Scale 1:100

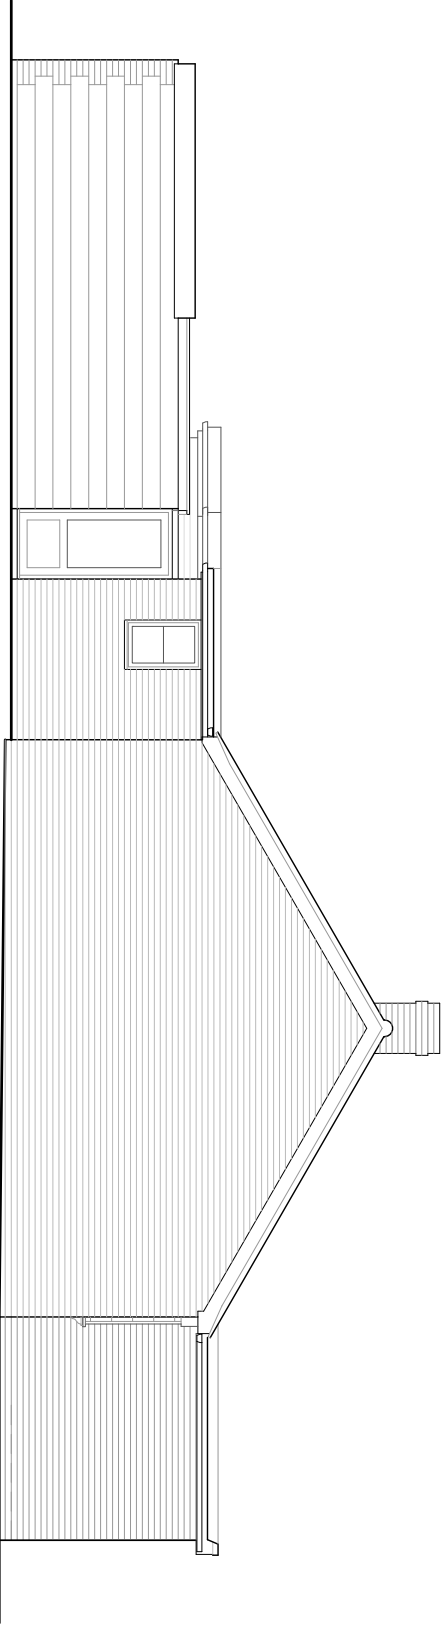

East Elevation: Scale 1:100

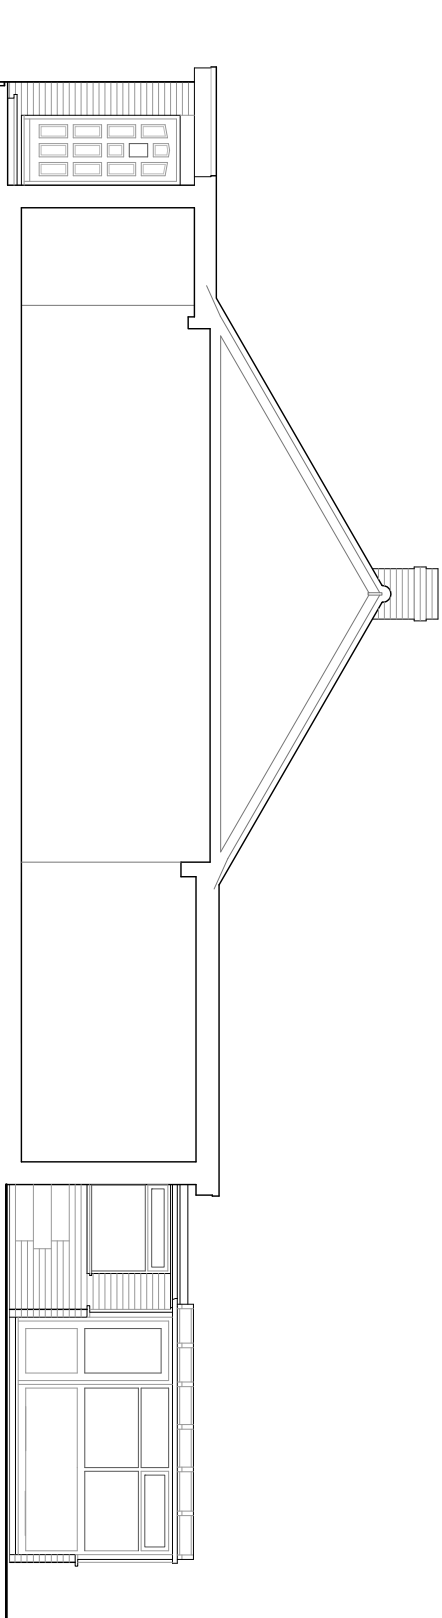

Sectional West Elevation: Scale 1:100

RDV a Design

9 Oak End | Arundel | West Sussex
Tel: 01903 884013

project	Wayside
	Yapton Road
	Barnham, West Sussex
drawing	
Section and Elevations	
As Existing	

scale	date	
1:100 @ A3	December 2020	
job no	drawing no	rev
20205	00.03	A