


Permission is granted to scale from this drawing for the purpose of Local Authority Planning Approval only. In all other cases DO NOT scale from this drawing. Please contact this office for any additional information required.

Contractors, Sub-Contractors and Suppliers are to check all relevant dimensions, levels and details of the site and any existing buildings before commencing any site drawings or building work. Any discrepancies should be reported to this office.


This drawing must be read in conjunction with all related drawings and documents relevant to this project, including those prepared by appointed consultants, specialists and sub-contractors etc.

This drawing is the copyright of RDV a Design.

revisions		
A	courtyard size increased and boundary wall painted white	16/03/2021

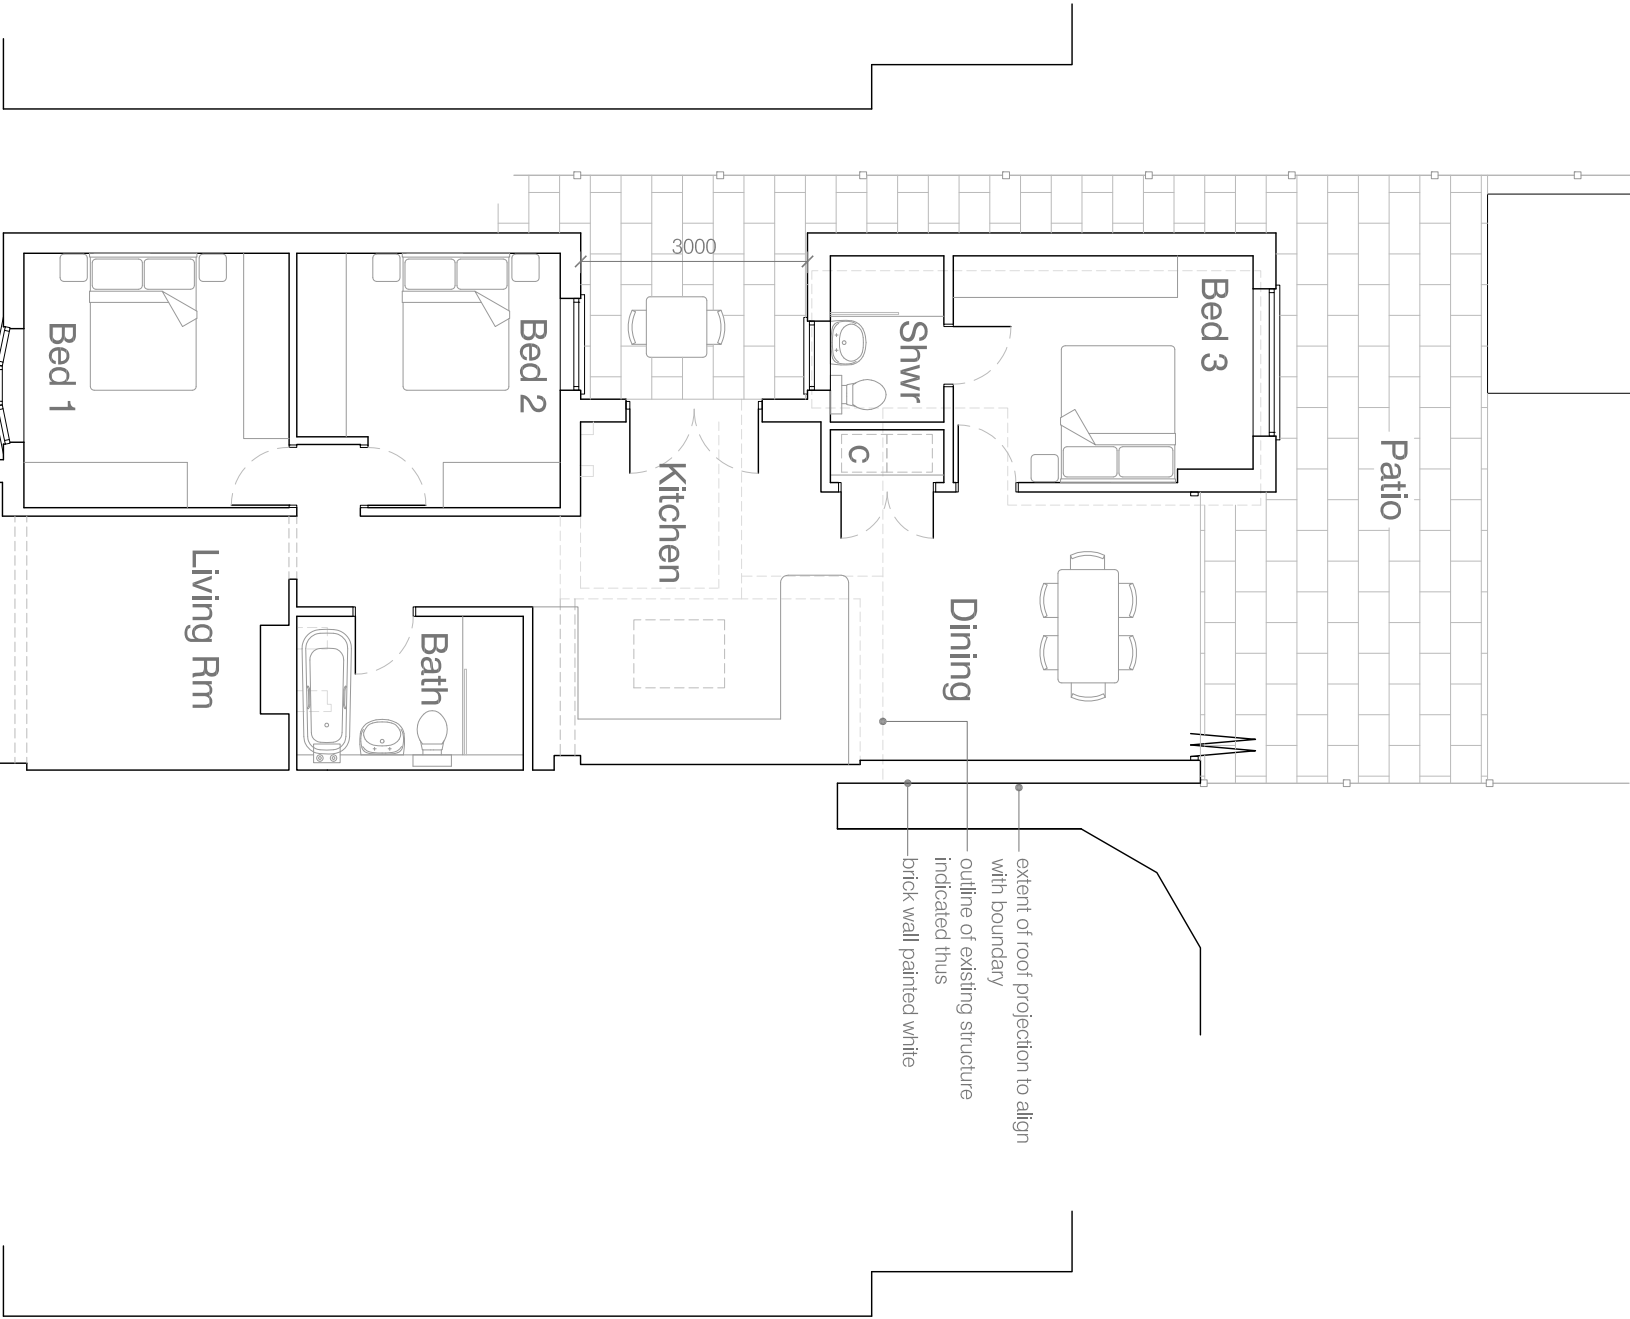

Ground Floor Plan: Scale 1:100

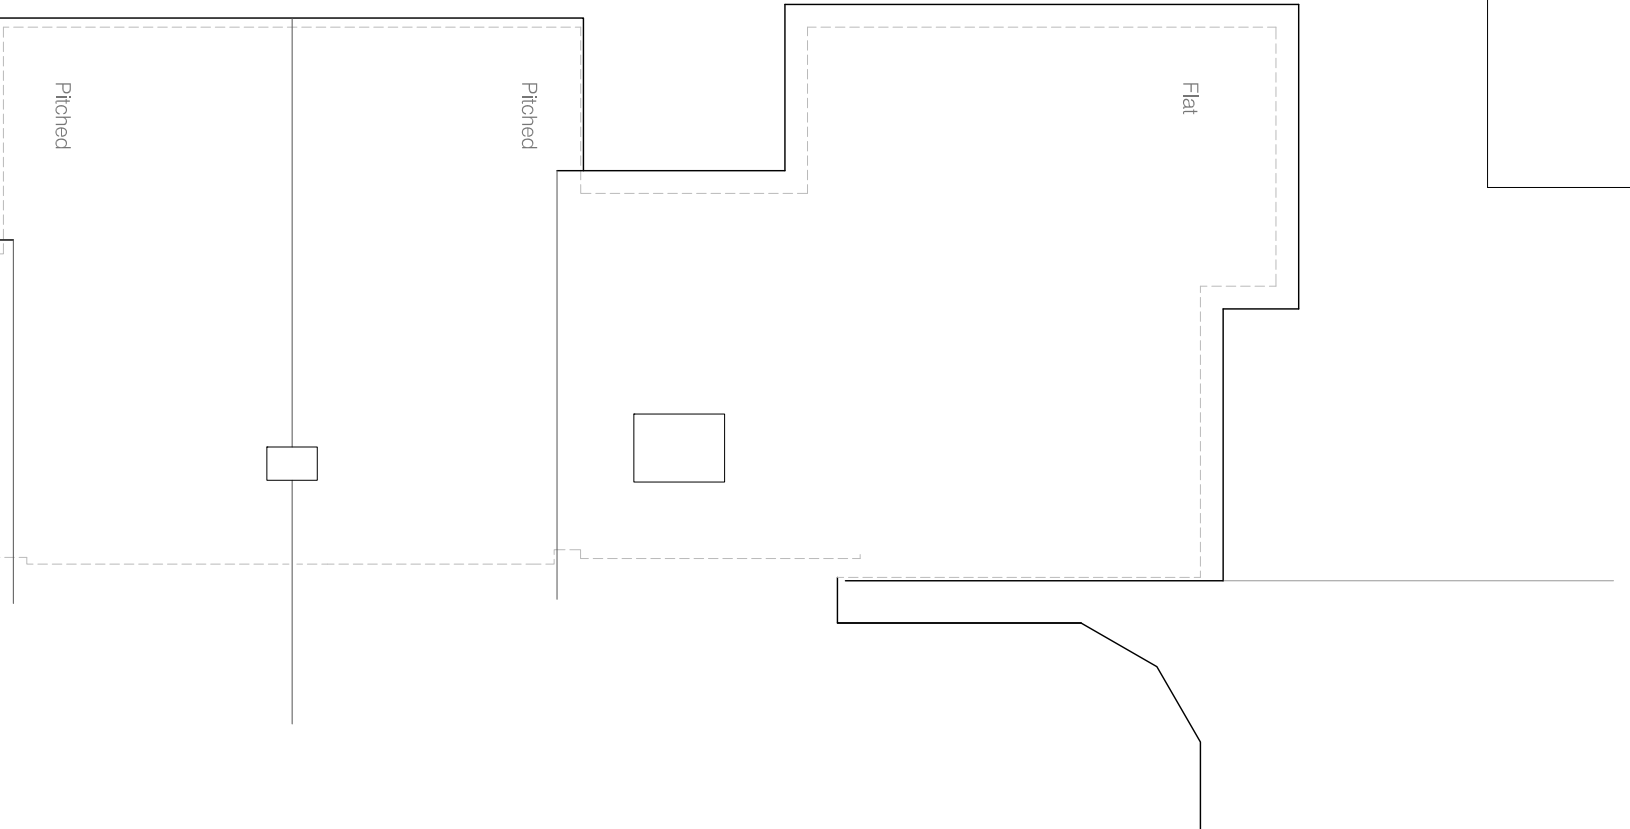

Roof Plan: Scale 1:100



RDV a Design

9 Oak End | Arundel | West Sussex
Tel: 01903 884013

project
Wayside
Yapton Road
Barnham, West Sussex

drawing
Ground Floor Plan and Roof Plan
As Proposed

scale	date	rev
1:100	@ A3 February 2021	
job no	drawing no	
20205	02.02	A