


Permission is granted to scale from this drawing for the purpose of Local Authority Planning Approval only. In all other cases DO NOT scale from this drawing. Please contact this office for any additional information required.

Contractors, Sub-Contractors and Suppliers are to check all relevant dimensions, levels and details of the site and any existing buildings before commencing any shop drawings or building work. Any discrepancies should be reported to this office.

This drawing must be read in conjunction with all related drawings and documents relevant to this project, including those prepared by appointed consultants, specialists and sub-contractors etc.


This drawing is the copyright of RDV a Design

revisions	
A	courtyard size increased, east elevation
	16/03/2021

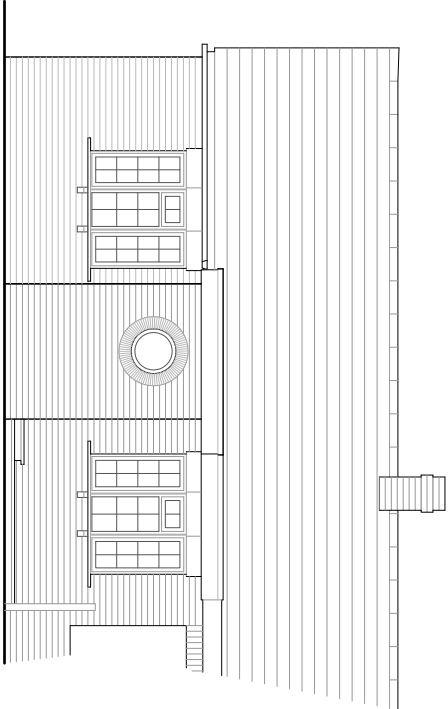


North Elevation: Scale 1:100

0m 5.0m

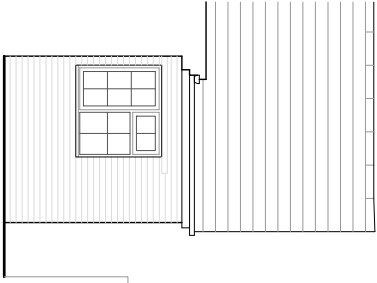


Part South Elevation: Scale 1:100

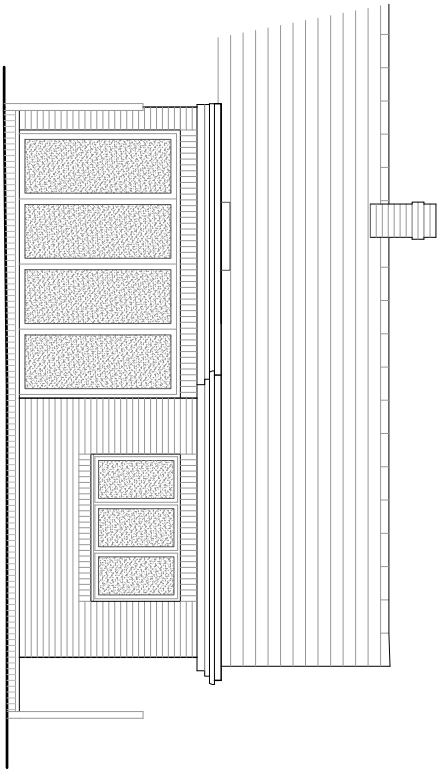


South Elevation: Scale 1:100

0m 5.0m

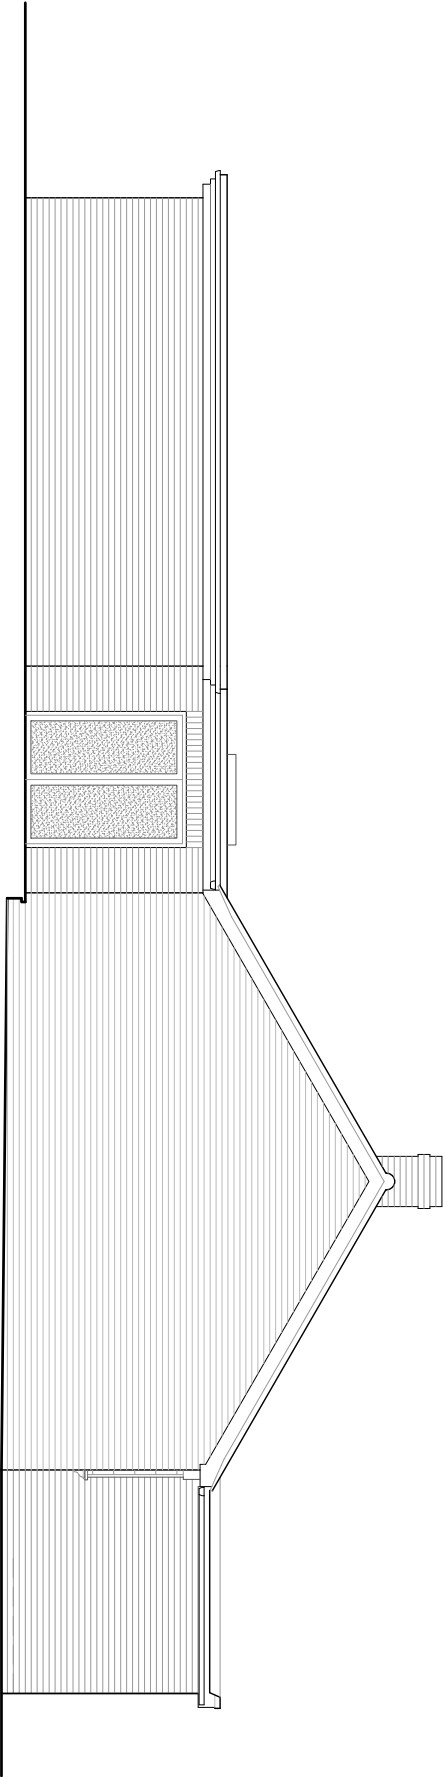


East Elevation: Scale 1:100

0m 5.0m

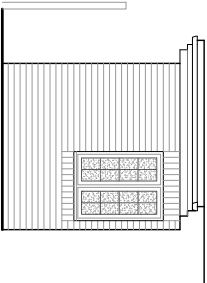

Part North Elevation: Scale 1:100

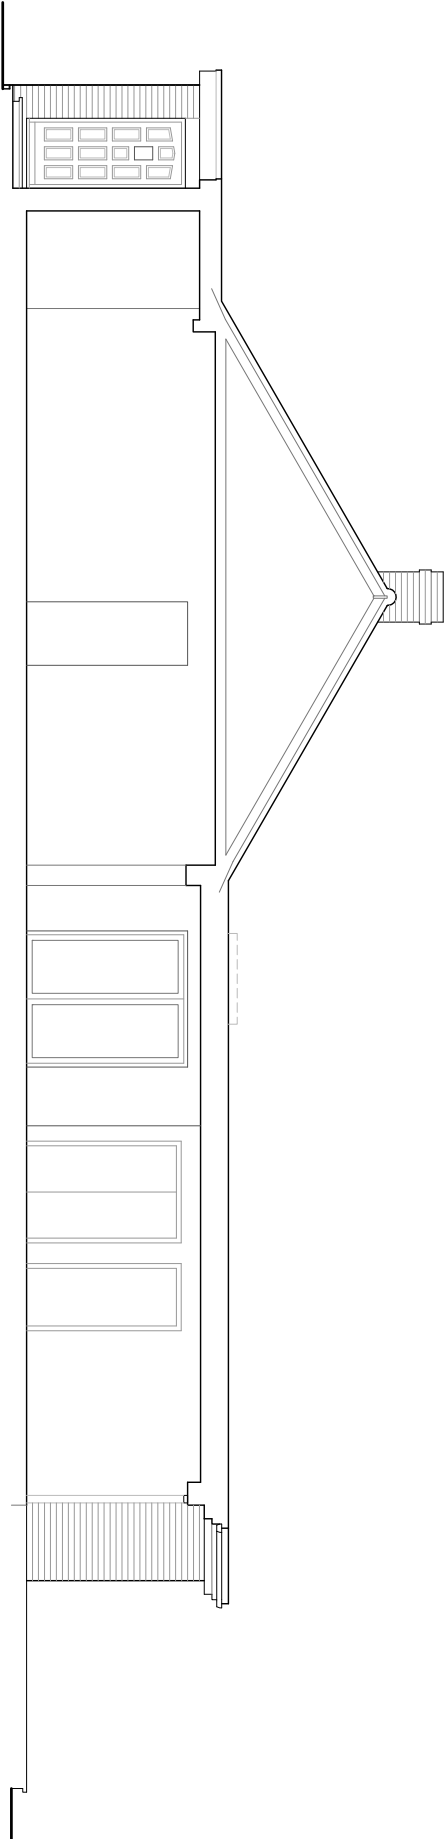

Sectional West Elevation: Scale 1:100

0m 5.0m

RDV a Design

9 Oak End | Arundel | West Sussex
Tel: 01903 884013

project	Wayside
	Yapton Road
	Barnham, West Sussex

drawing	Typical Section and Elevations
	As Proposed

scale	date	
1:100	@ A3 February 2021	
job no	drawing no	rev
20205	02.03	A