




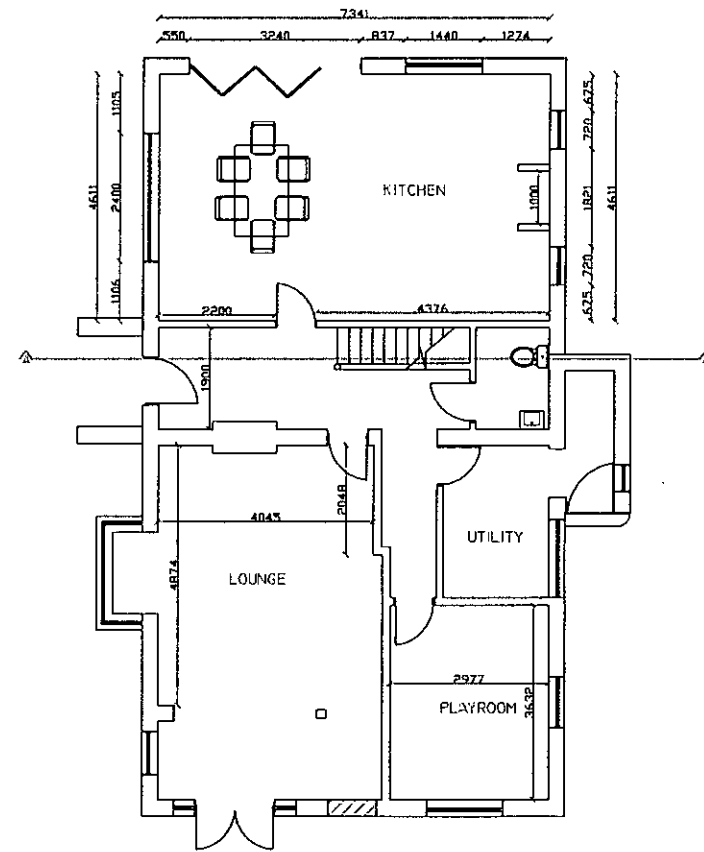

PROPOSED GROUND FLOOR

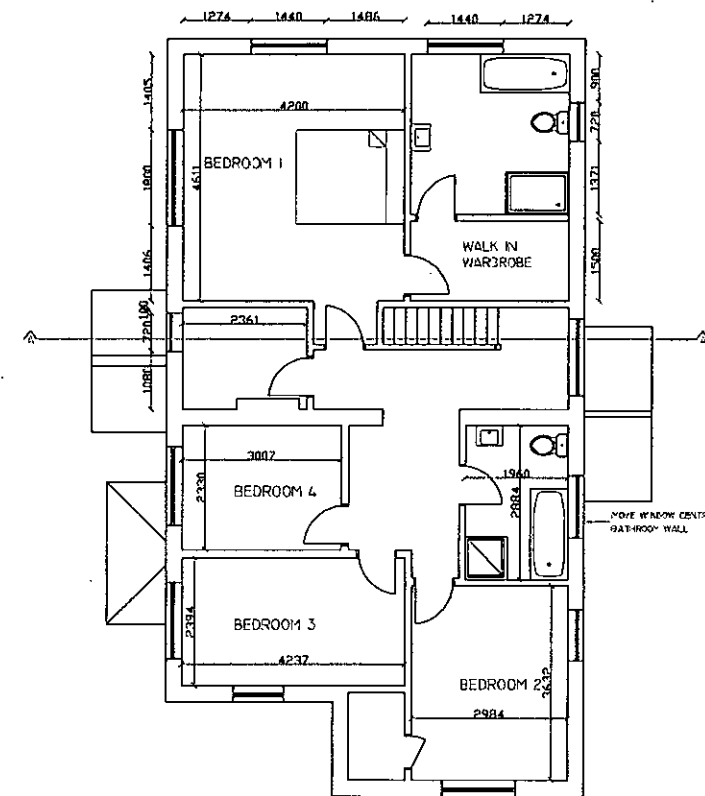

PROPOSED FIRST FLOOR

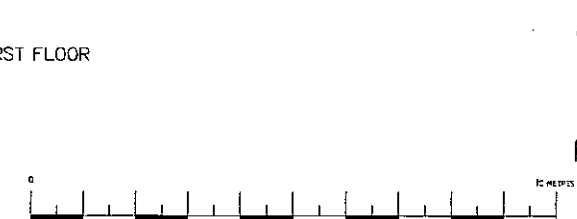

TECHNICAL DRAWINGS LTD 42 SEA LANE EAST PRESTON WEST SUSSEX, BN16 1NE WWW.TECHNICALDRAWINGSLTD.CO.UK JUNE@TECHNICALDRAWINGSLTD.CO.UK 01933 778890	CLIENT: MR & MRS LAVINGTON WATERMEAD YAPTON ROAD BARNHAM WEST SUSSEX PO22 9BQ	JOB: SIDE AND REAR DOUBLE EXTENSION DATE: 24TH MAY 2010 SCALE: 1:50/A3	DRAWING TITLE: PROPOSED FLOOR LAYOUTS DRAWING NUMBER: WAT-06-10	REVISION: REV A 13/07/10 FROM PLANS REMOVED WEST AND SOUTH ELEVATION, DEMOLISH EXISTING SOUTH EXTENSION AND ENLARGE PROPOSED REAR EXTENSION. REARRANGED INTERNAL LAYOUT TO SUIT. MOVED POSITION OF MAIN ENTRANCE AND CREATE PORCH REV B 25/01/11 AMENDMENTS TO WINDOWS AND FOLDING DOOR REV C 31/07/13 REPLACE FLAT ROOF WITH HIPPED ROOF OVER LOUNGE DOORS AND ADD WINDOW TO WALL ADJACENT TO LOUNGE DOORS
--	--	---	--	---