



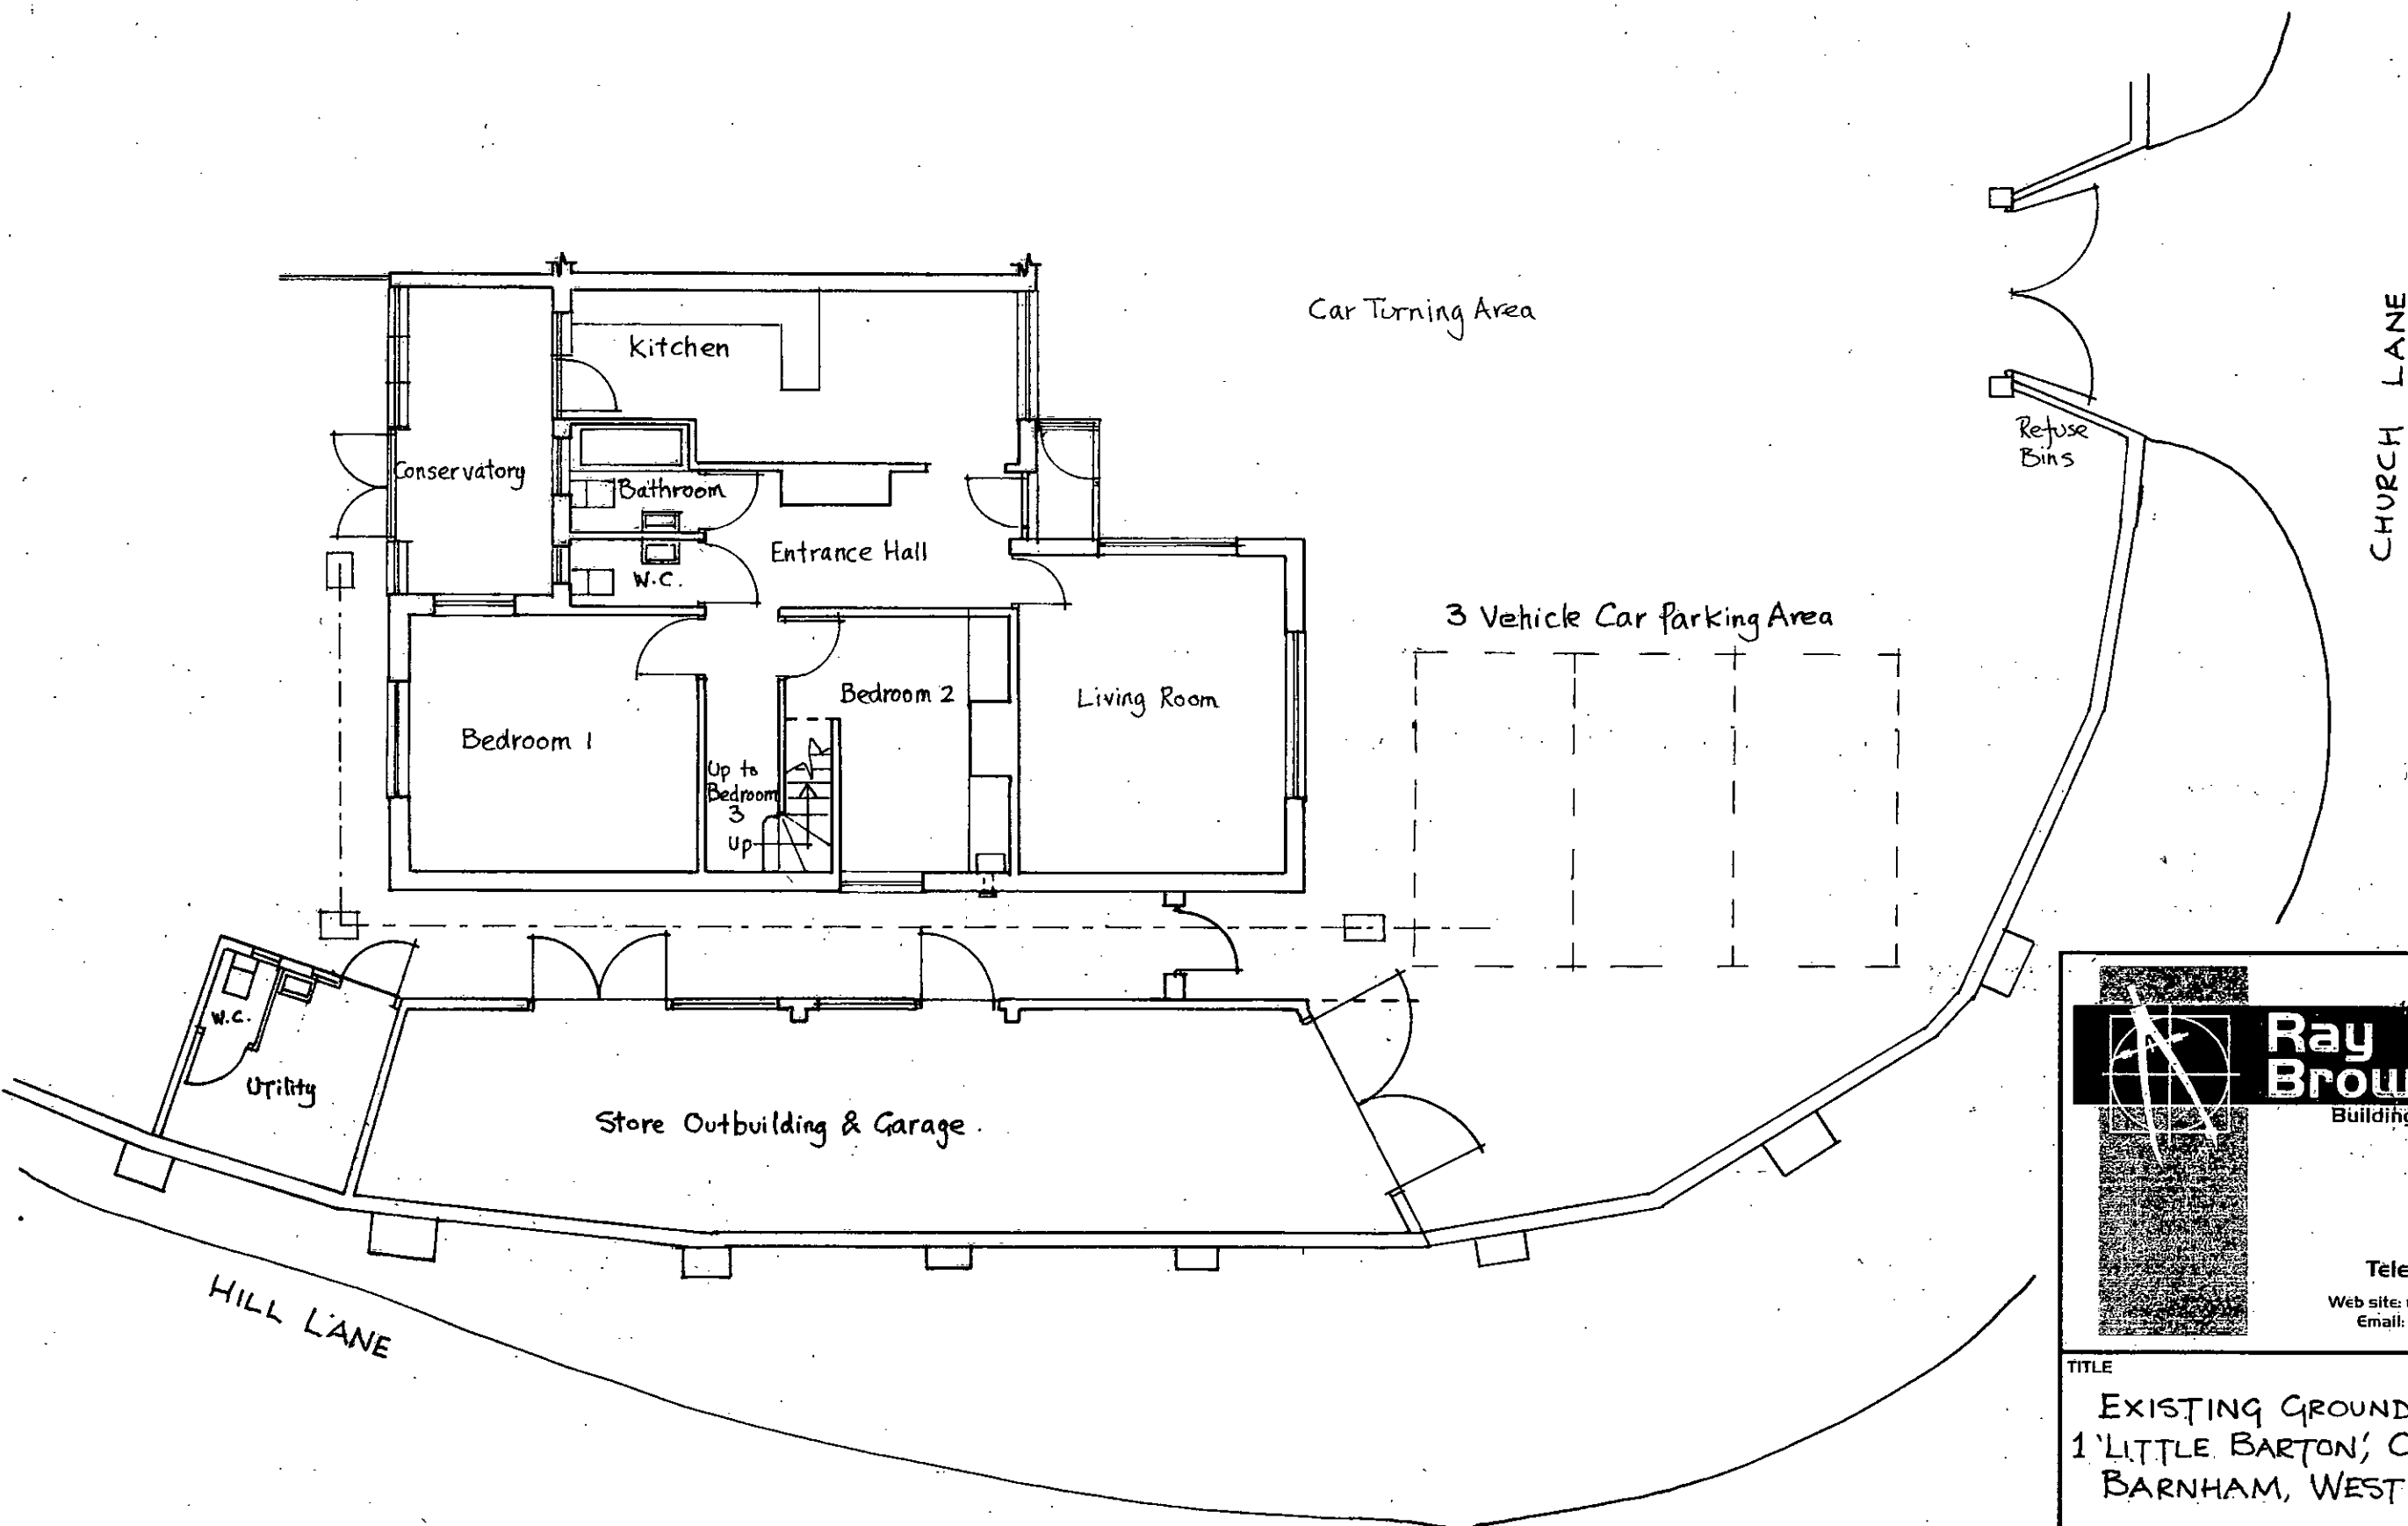

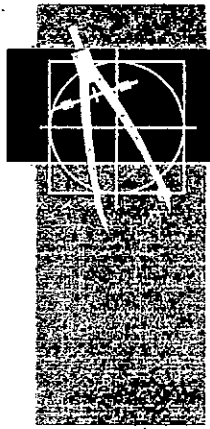

Ray Brown

Building & Planning Consultants

'Rock Cottage'
121 Bognor Road
Chichester
West Sussex
PO19 7TH

Telephone: 01243 783776

Web site: www.rock-cottage.fsworld.co.uk
Email: rbrown.architecture@gmail.com

TITLE EXISTING GROUND FLOOR PLAN @ 1 'LITTLE BARTON', CHURCH LANE, BARNHAM, WEST SUSSEX.	
CLIENT MR. & MRS. S. REDWOOD.	
SCALE 1/100	DATE APRIL 2017
DRAWN BY REB.	DRAWING NO. RB/SR/240/17 (1 of 3)