




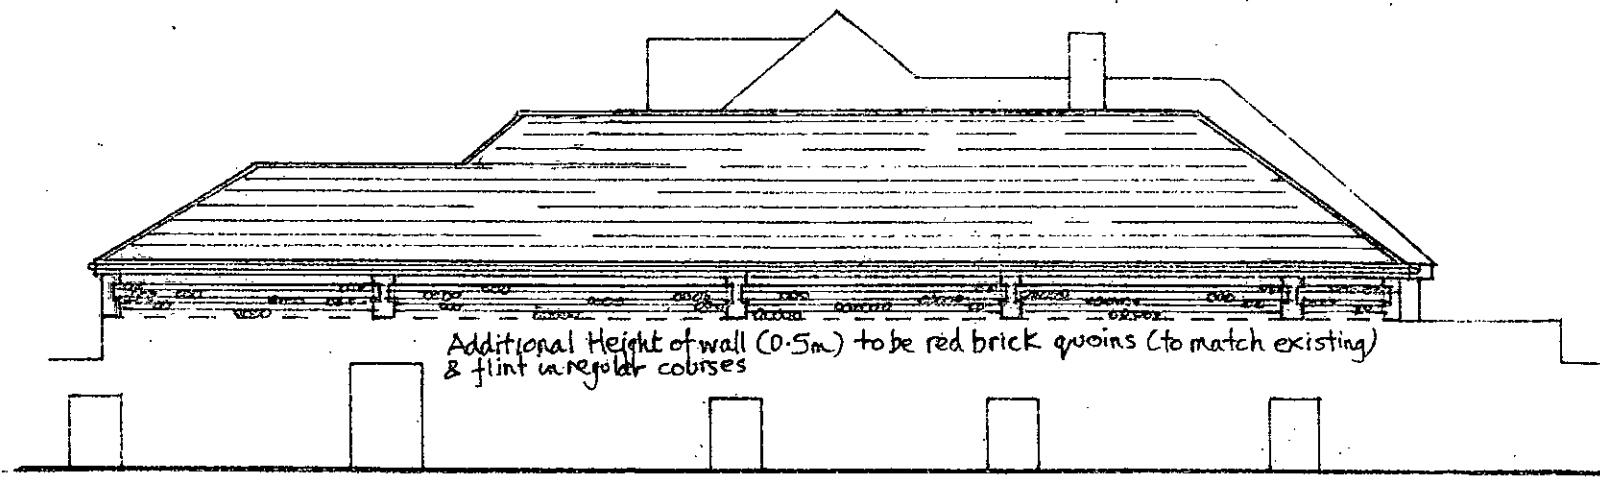


PROPOSED SIDE ELEVATION

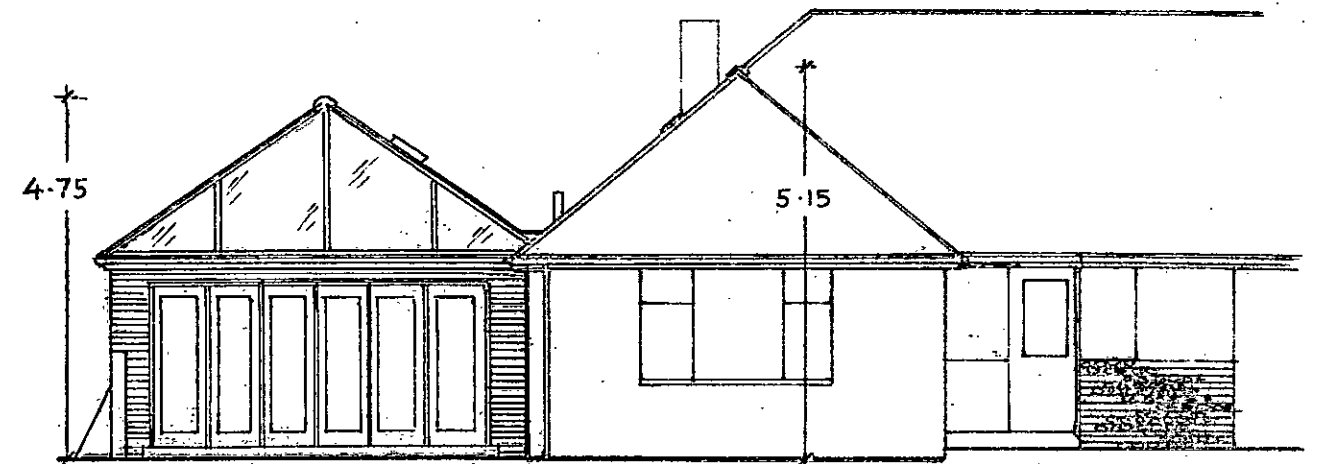

PROPOSED FRONT ELEVATION

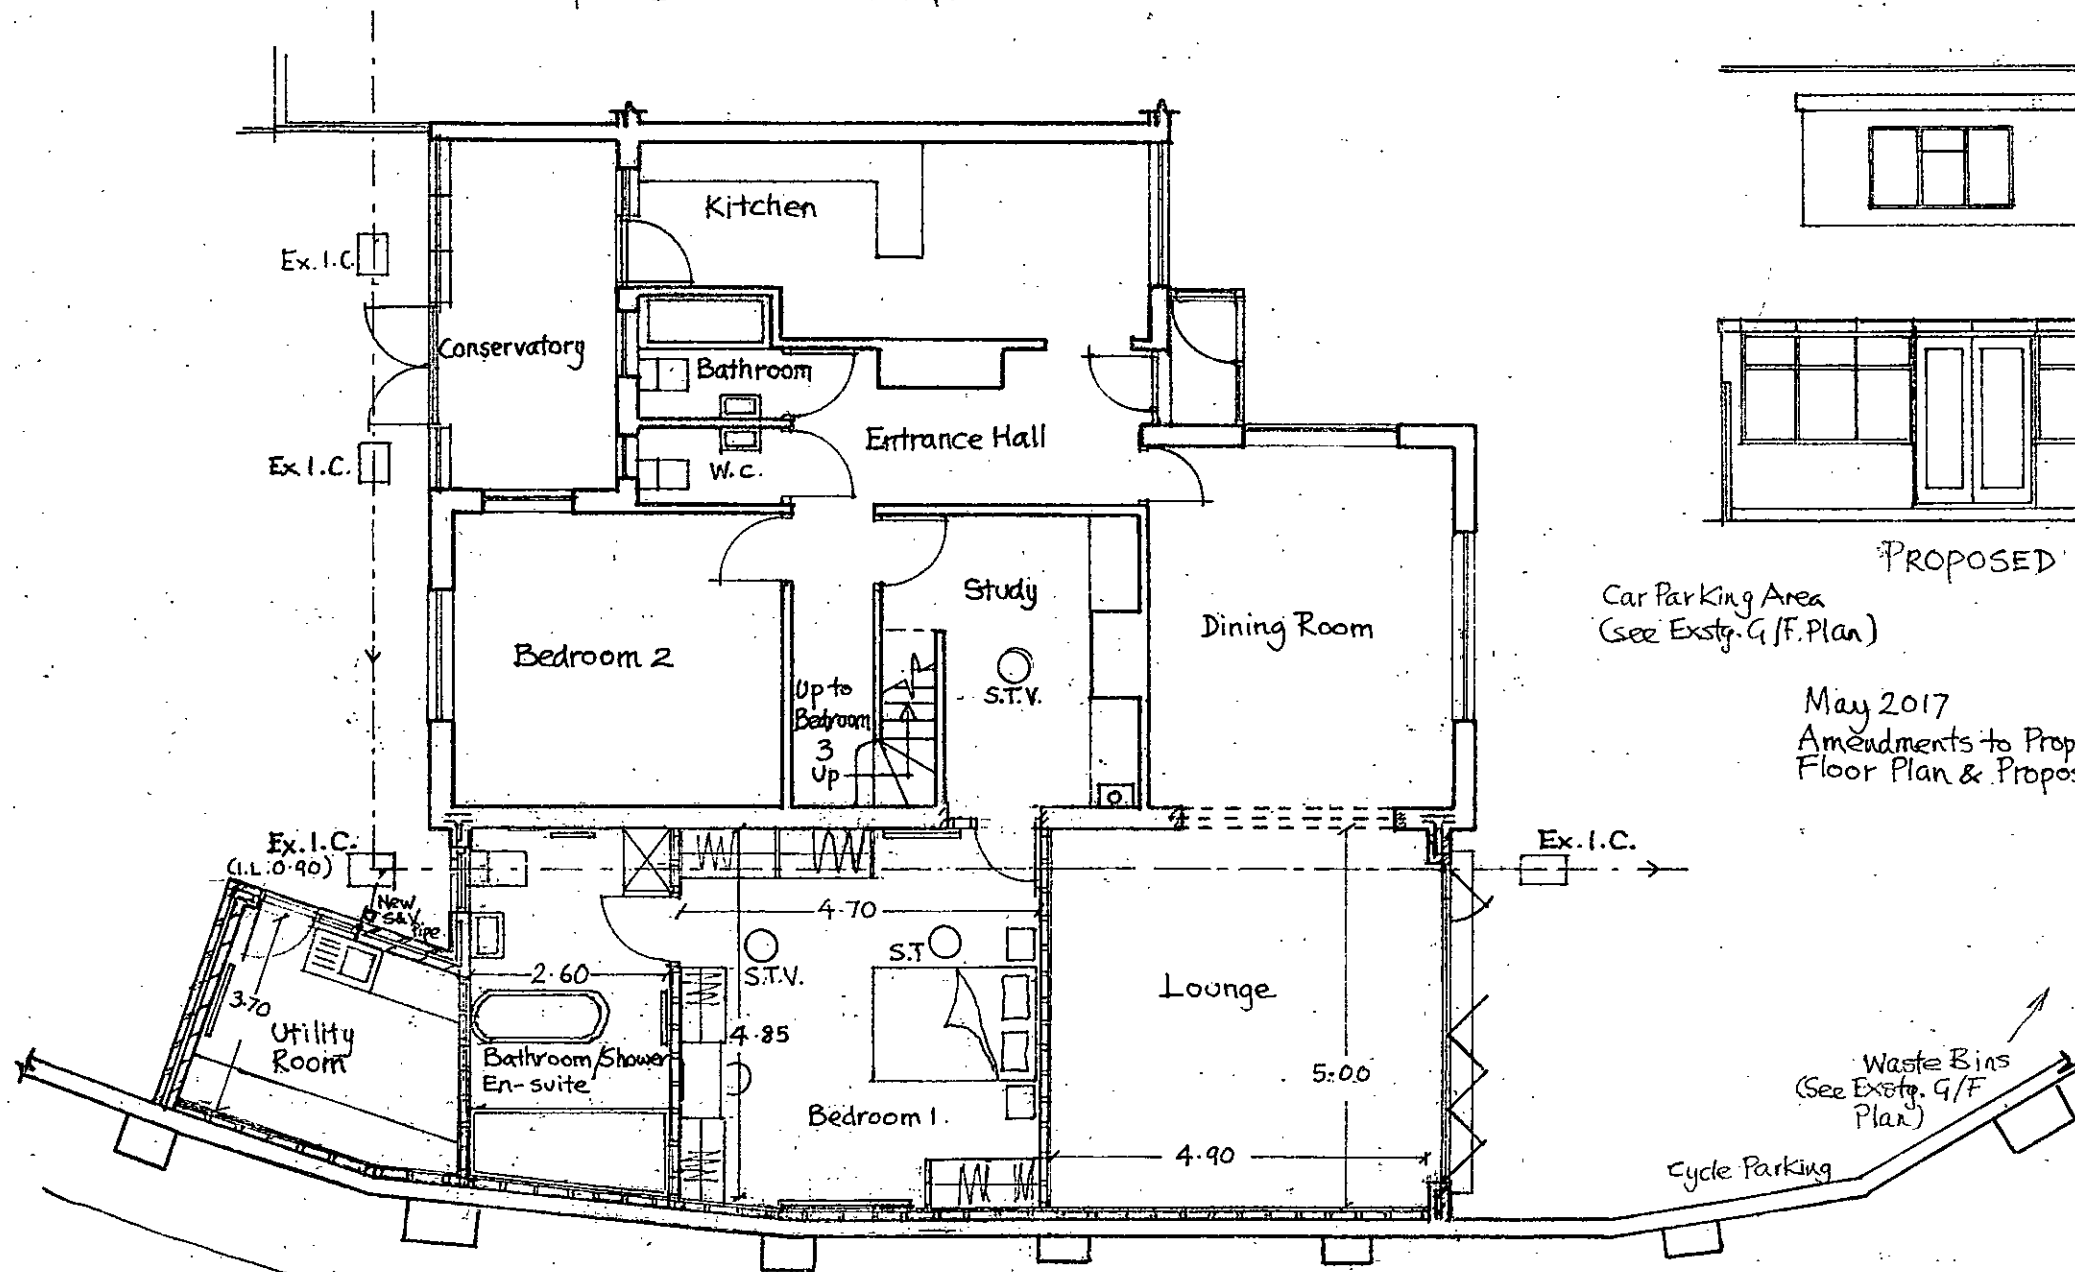

PROPOSED GROUND FLOOR PLAN

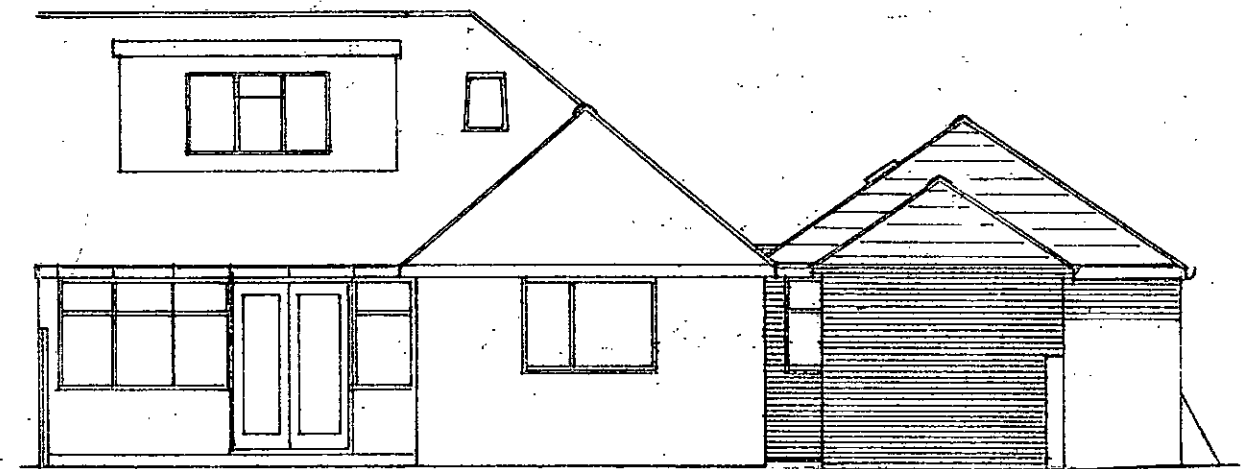

PROPOSED REAR ELEVATION

Car Parking Area
(See Exstg. G/F Plan)

S.T.V. Sky Tunnel (400mm) with electric fan ventilation
S.T.O Sky Tunnel (400mm)

May 2017
Amendments to Proposed Ground
Floor Plan & Proposed Elevations.

Waste Bins
(See Exstg. G/F Plan)
Cycle Parking

Ray Brown
Building & Planning Consultants

'Rock Cottage'
121 Bognor Road
Chichester
West Sussex
PO19 7TH

Telephone: 01243 783776

Web site: www.rock-cottage.fsworld.co.uk
Email: r.brown.architecture@gmail.com

TITLE
PROPOSED GROUND FLOOR PLAN &
ELEVATIONS @ 'LITTLE BARTON',
CHURCH LANE, BARNHAM, W. SUSSEX.

CLIENT	MR. & MRS. S. REDWOOD.		
SCALE	1/100	DATE	MAY 2017
DRAWN BY	REB.	DRAWING NO.	RB/SR/240/17/A (3 of 3)