




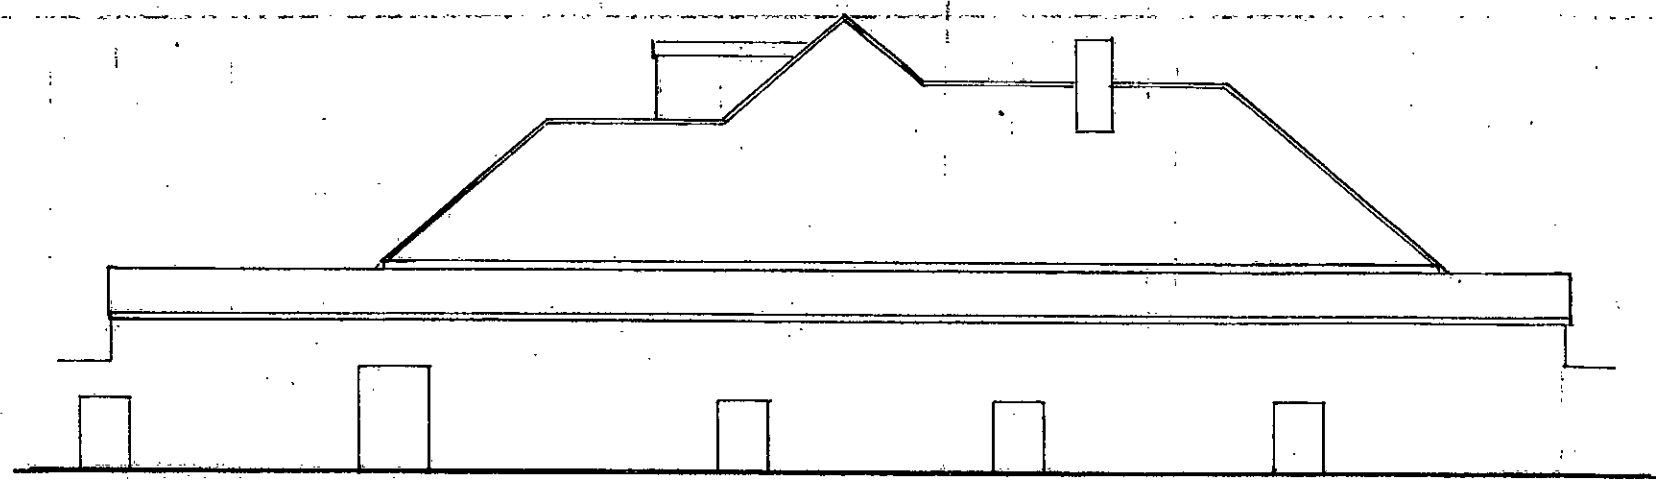


EXISTING SIDE ELEVATION

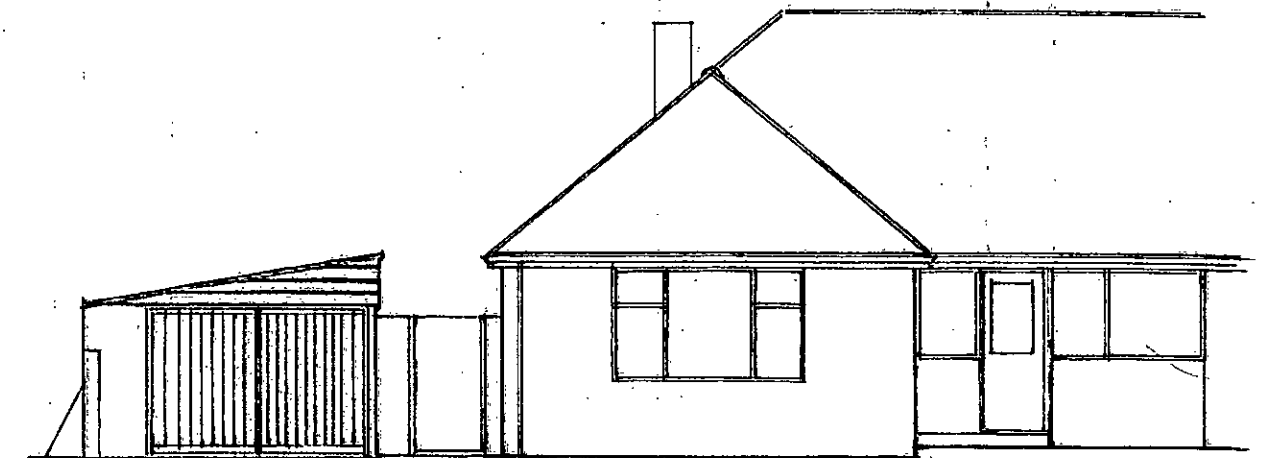

EXISTING FRONT ELEVATION

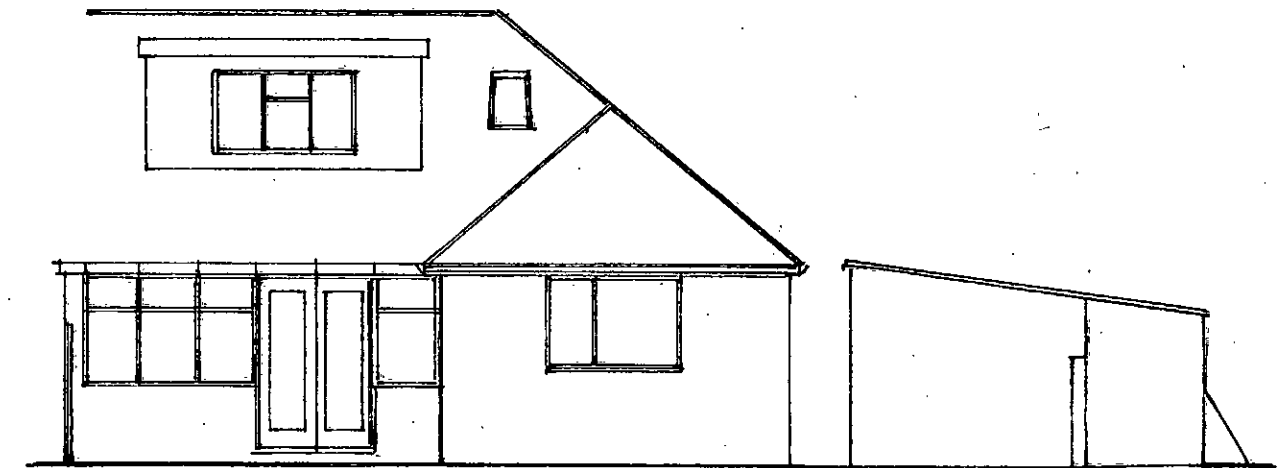

EXISTING REAR ELEVATION

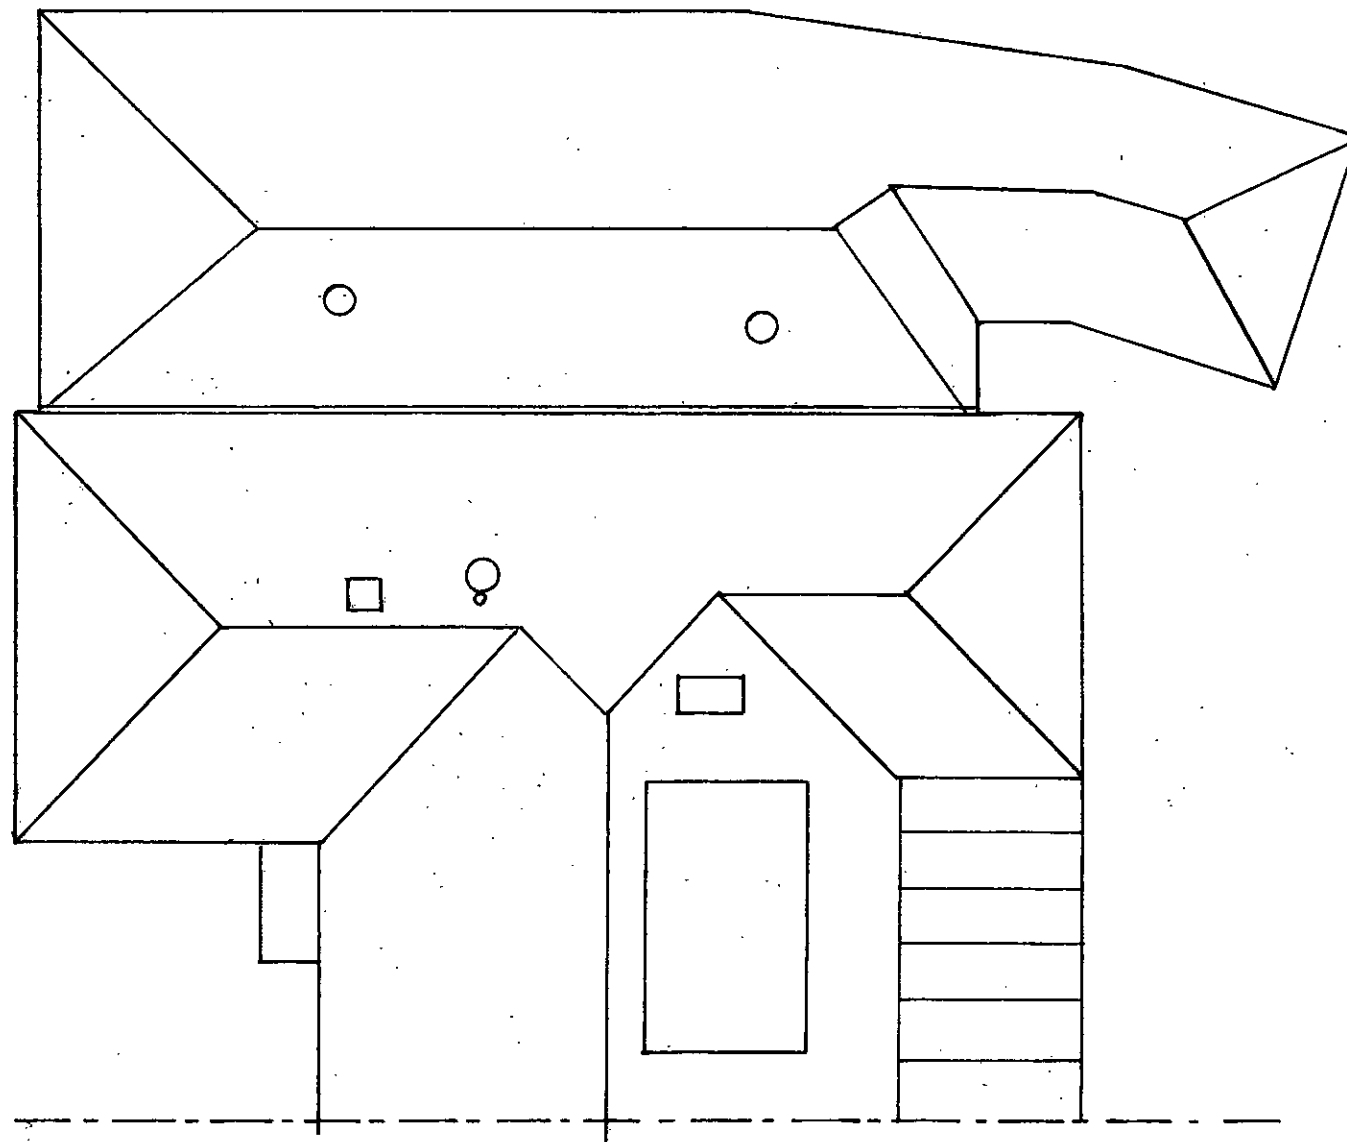

PROPOSED ROOF PLAN

 Ray Brown Building & Planning Consultants		 
'Rock Cottage' 121 Bognor Road Chichester West Sussex PO19 7TH		
Telephone: 01243 783776 Web site: www.rock-cottage.fsworld.co.uk Email: rbrown.architecture@gmail.com		
TITLE EXISTING ELEVATIONS & PROPOSED 'ROOF PLAN @'LITTLE BARTON', CHURCH LANE, BARNHAM, WEST SUSSEX		
CLIENT MR. & MRS. S. REDWOOD		
SCALE 1/100	DATE APRIL 2017	
DRAWN BY <u>REB</u>	DRAWING NO. RB/SR/240/17 (2 of 3)	