



1:100 SCALE @ A3

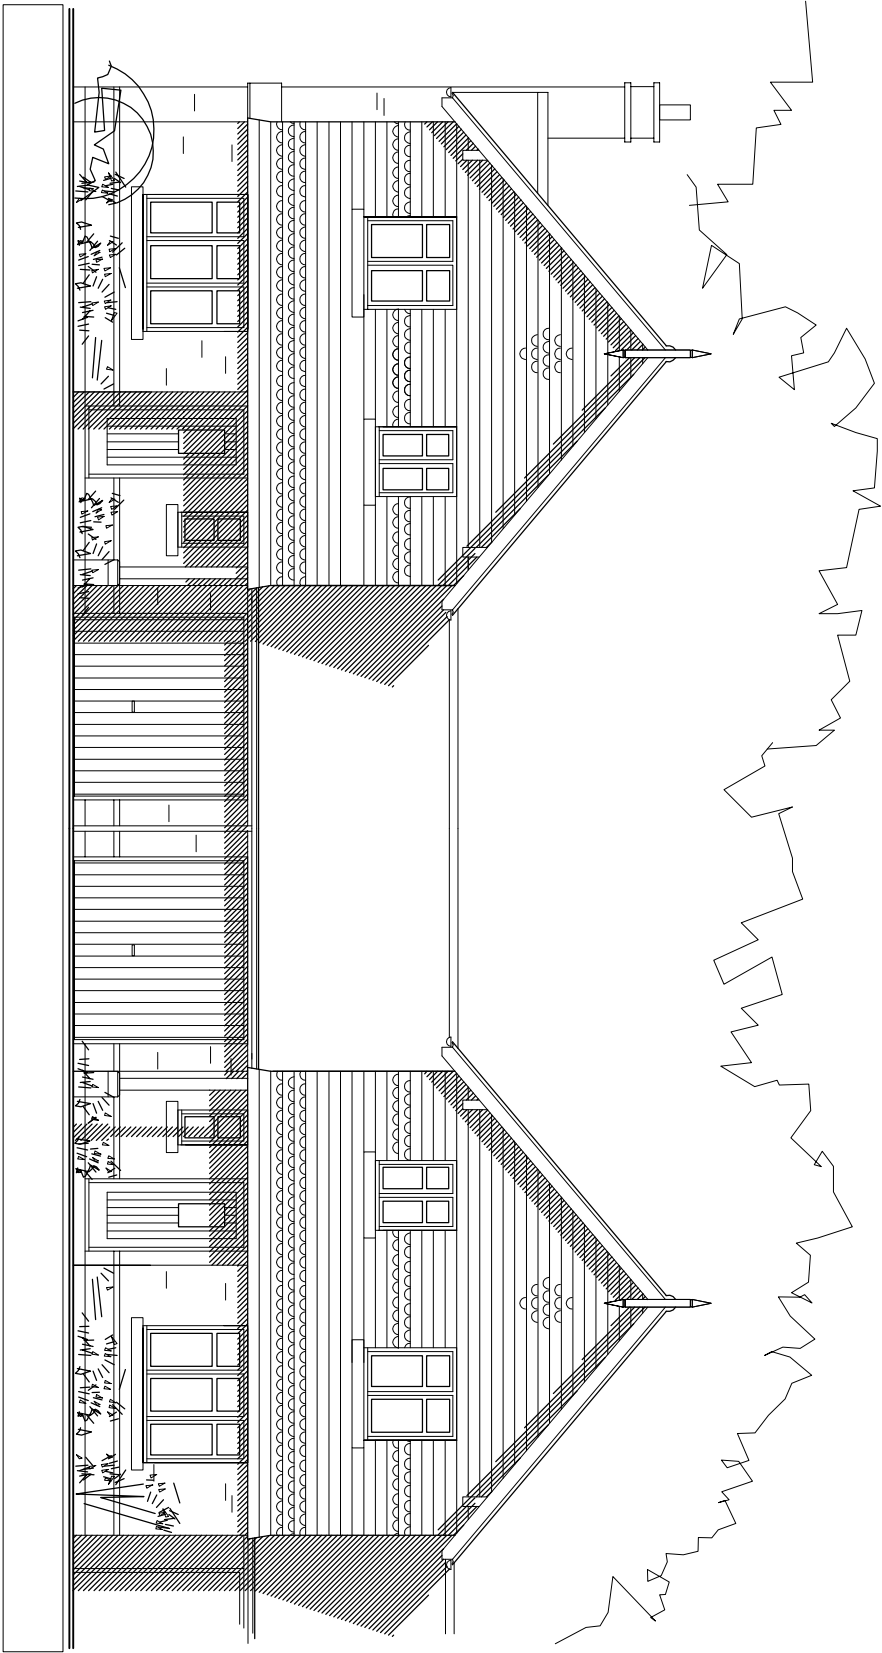

FRONT ELEVATION - South

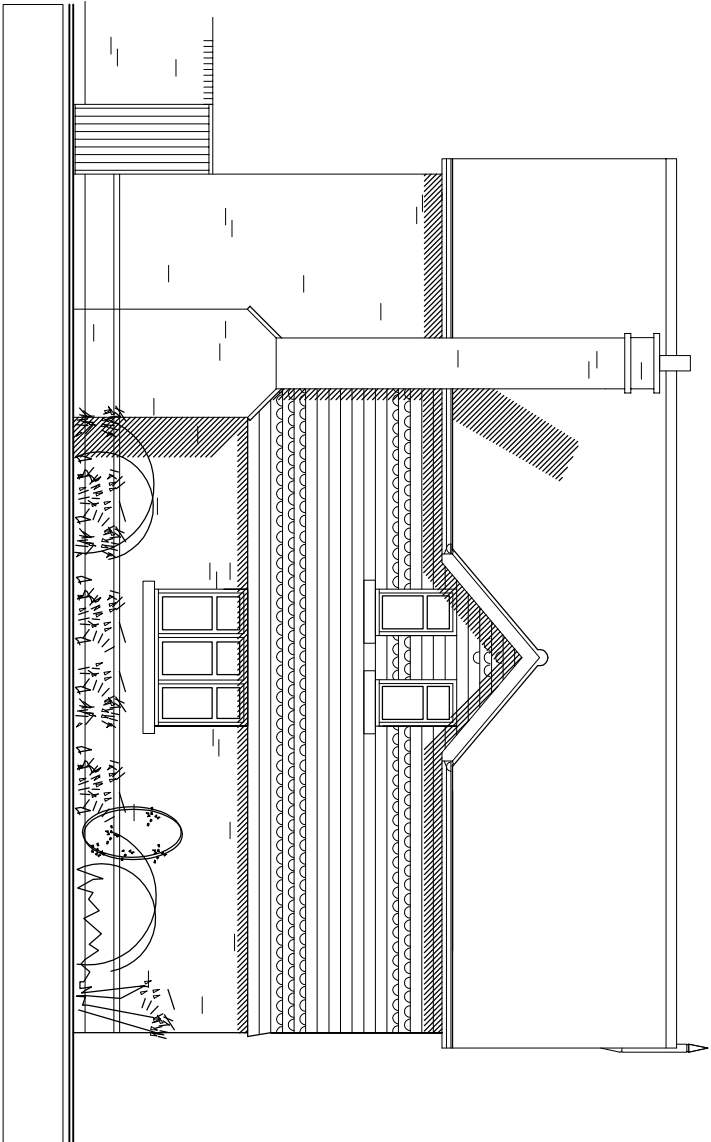

SIDE ELEVATION - West

MATERIALS SCHEDULE

Roof:

Grey Slates at 40 degrees to roof. Matching ridge tiles. Exposed rafters feet set behind fascia to eaves. Painted support posts to entrance porch with stop end chamfered corners on brick pinnles. Exposed rafters to gables with final (front elevation) & exposed purlin detail.

Walls:

Burnt Orange tile hanging with ornamental tile courses to first floor front & part side elevations, remaining elevations in Red multi facing brickwork, with red dressings. Projecting single string course plinth detail to all elevations. Reconstituted stone heads & window cills.

Windows:

Traditional white pre-finished double glazed casement windows with ironlights. All Bathrooms, Shower Rooms & M.C.'s to have obscured glazing.

Double Doors:

Double glazed doors / sliding folding doors.

Front Doors:

Hardwood vertically boarded with glazed light.

Rainwater Goods:

Black upvc half round guttering with matching downpipes.

Crosley Design Associates

ARCHITECTURE

21 Holeyportage Walk Tonbridge Chichester West Sussex
T. 01243 782943 E. mail@crosleydesign.co.uk

client

GRAYFERN HOMES

project


RESIDENTIAL DEVELOPMENT
TAPTON ROAD
BARNHAM
WEST SUSSEX

drawing


ELEVATIONS - Sheet 3 of 20

scale	date	job no.	dwg no.	rev.
1:100	MAY 15	1505	2:18	-

This drawing is the copyright of Crosley Design Associates.

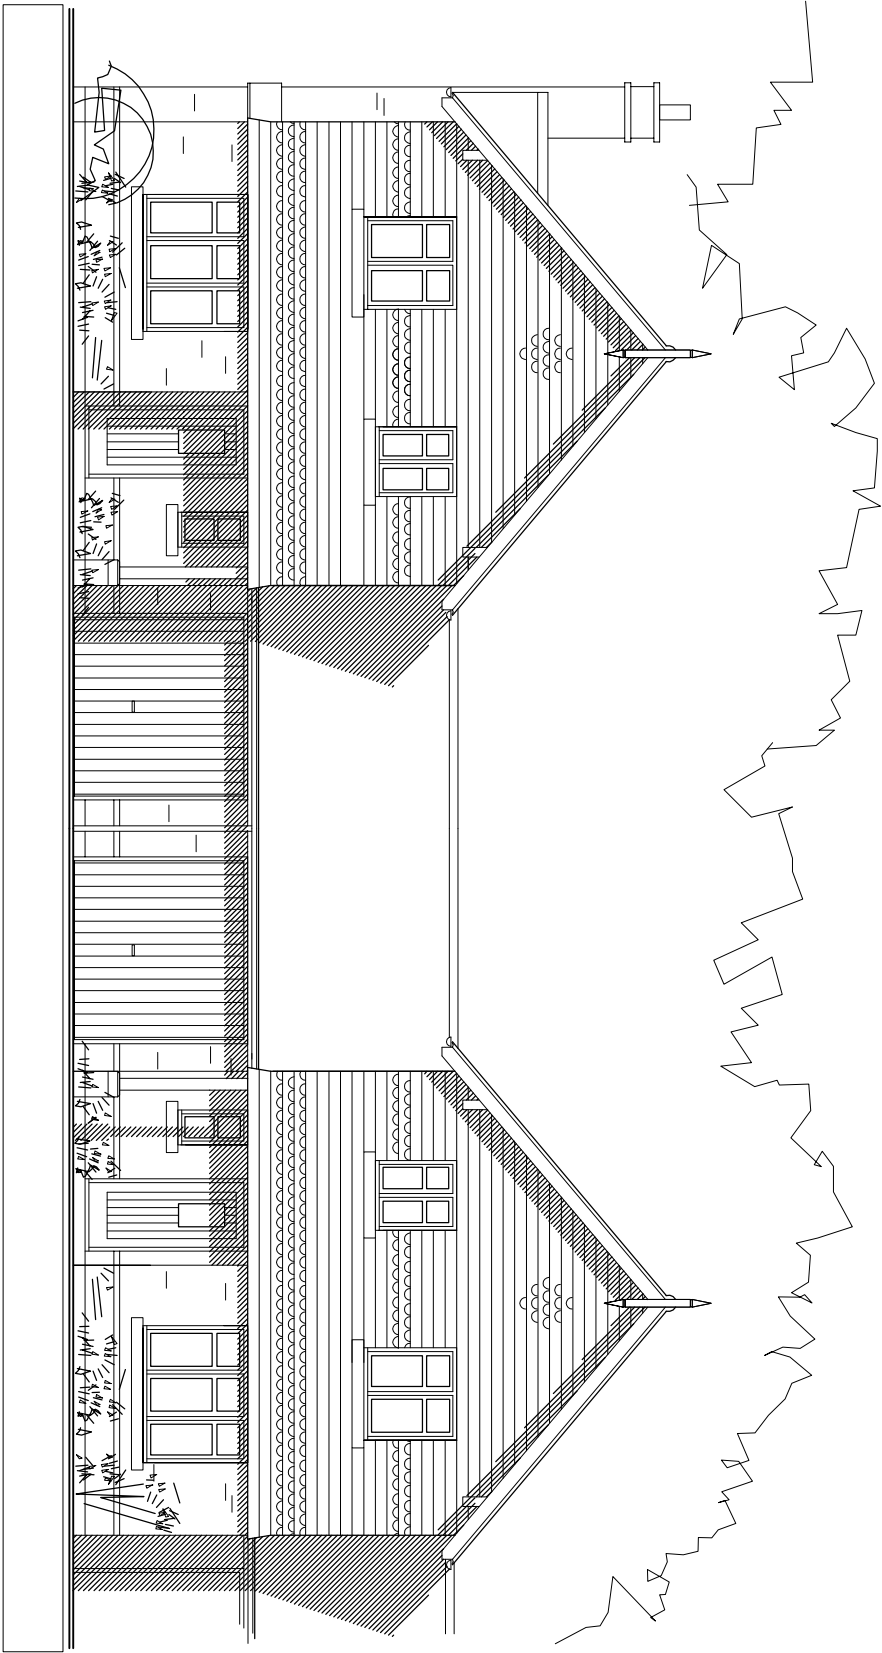

REAR ELEVATION - North

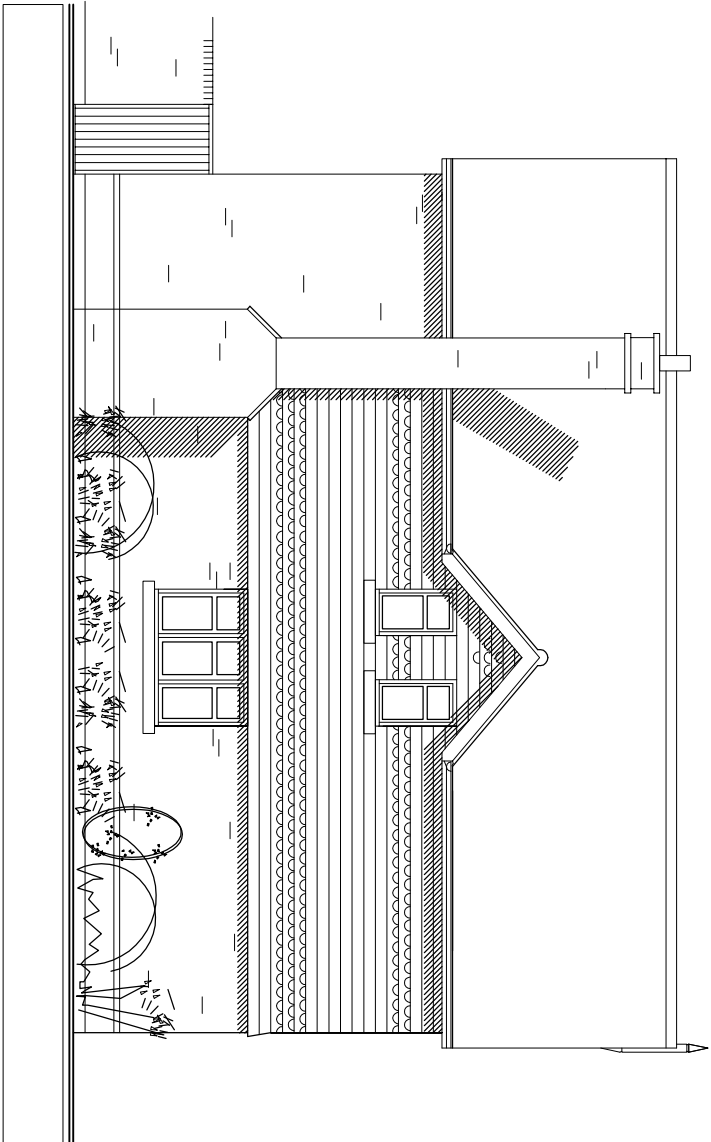

SIDE ELEVATION - East