


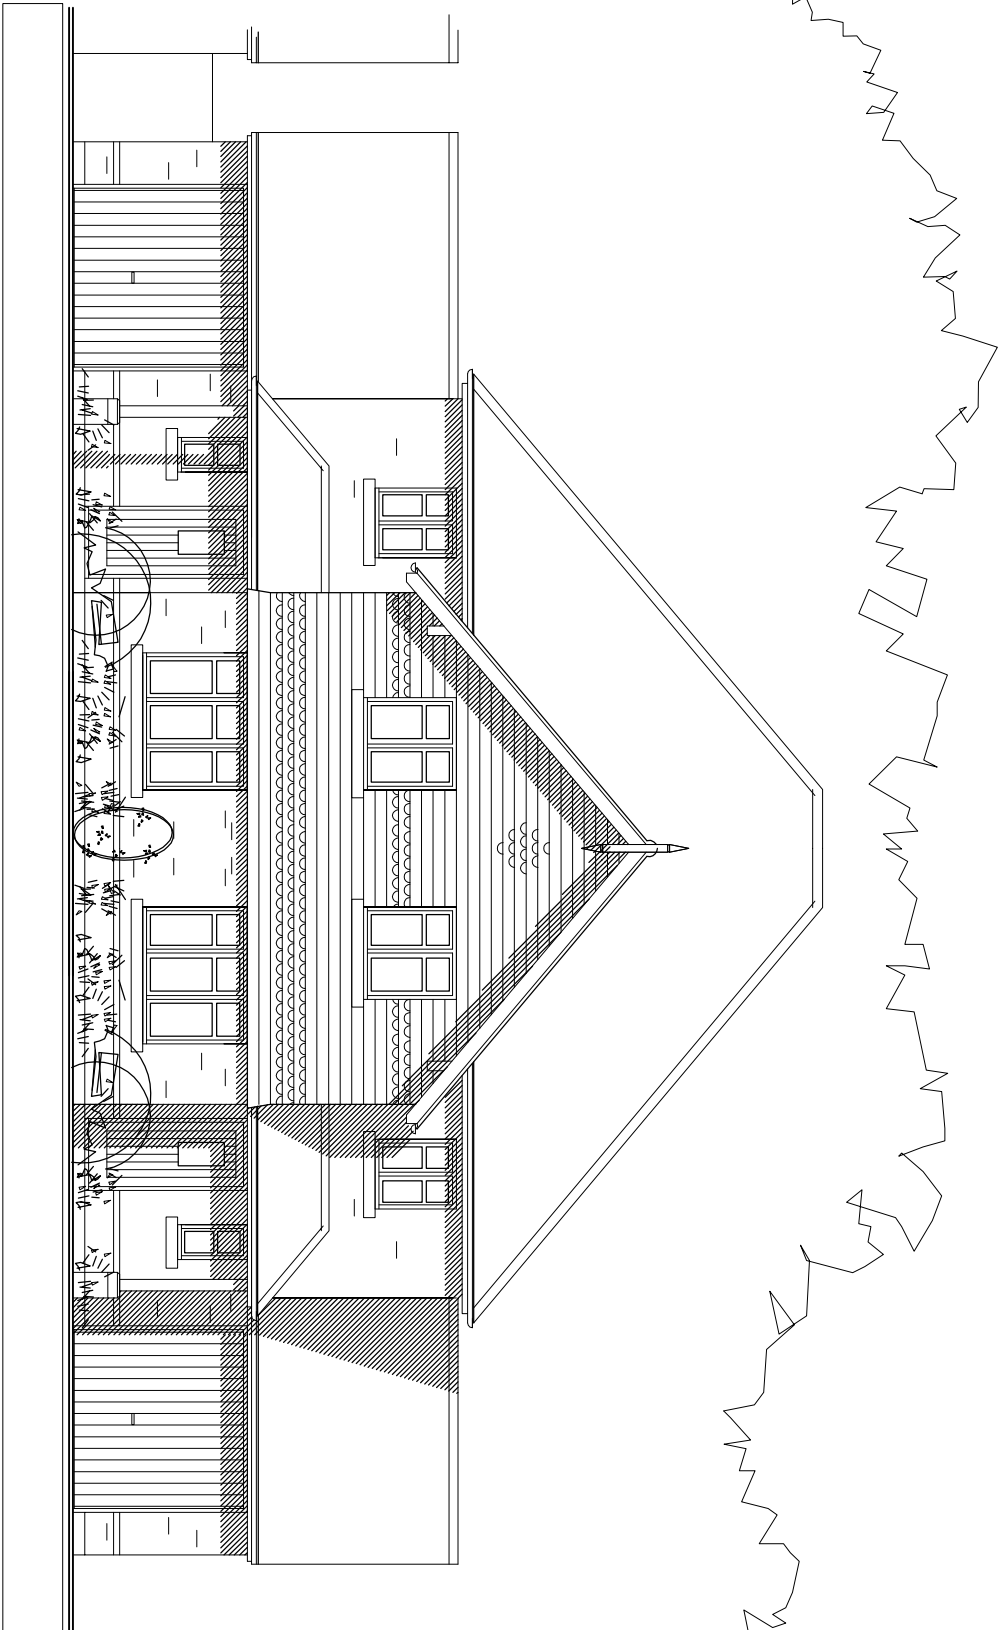


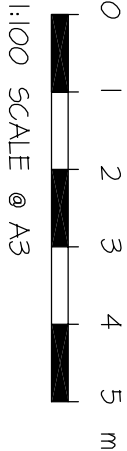


FRONT ELEVATION - East

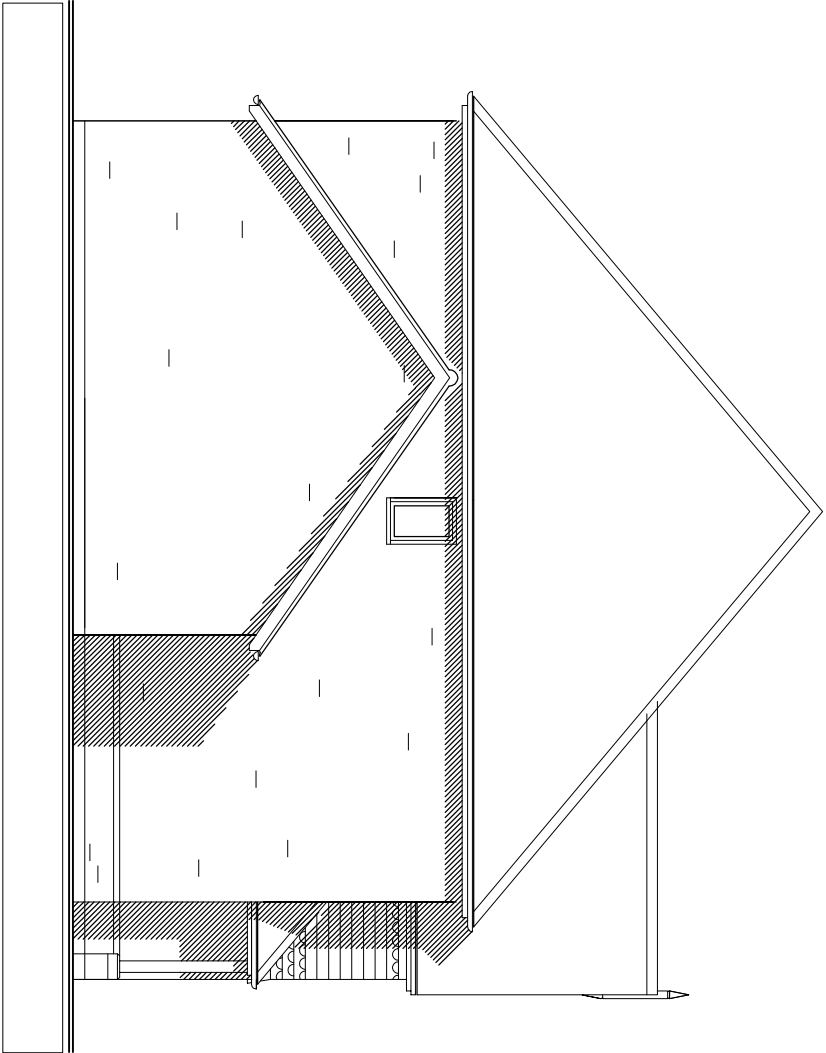

SIDE ELEVATION - South

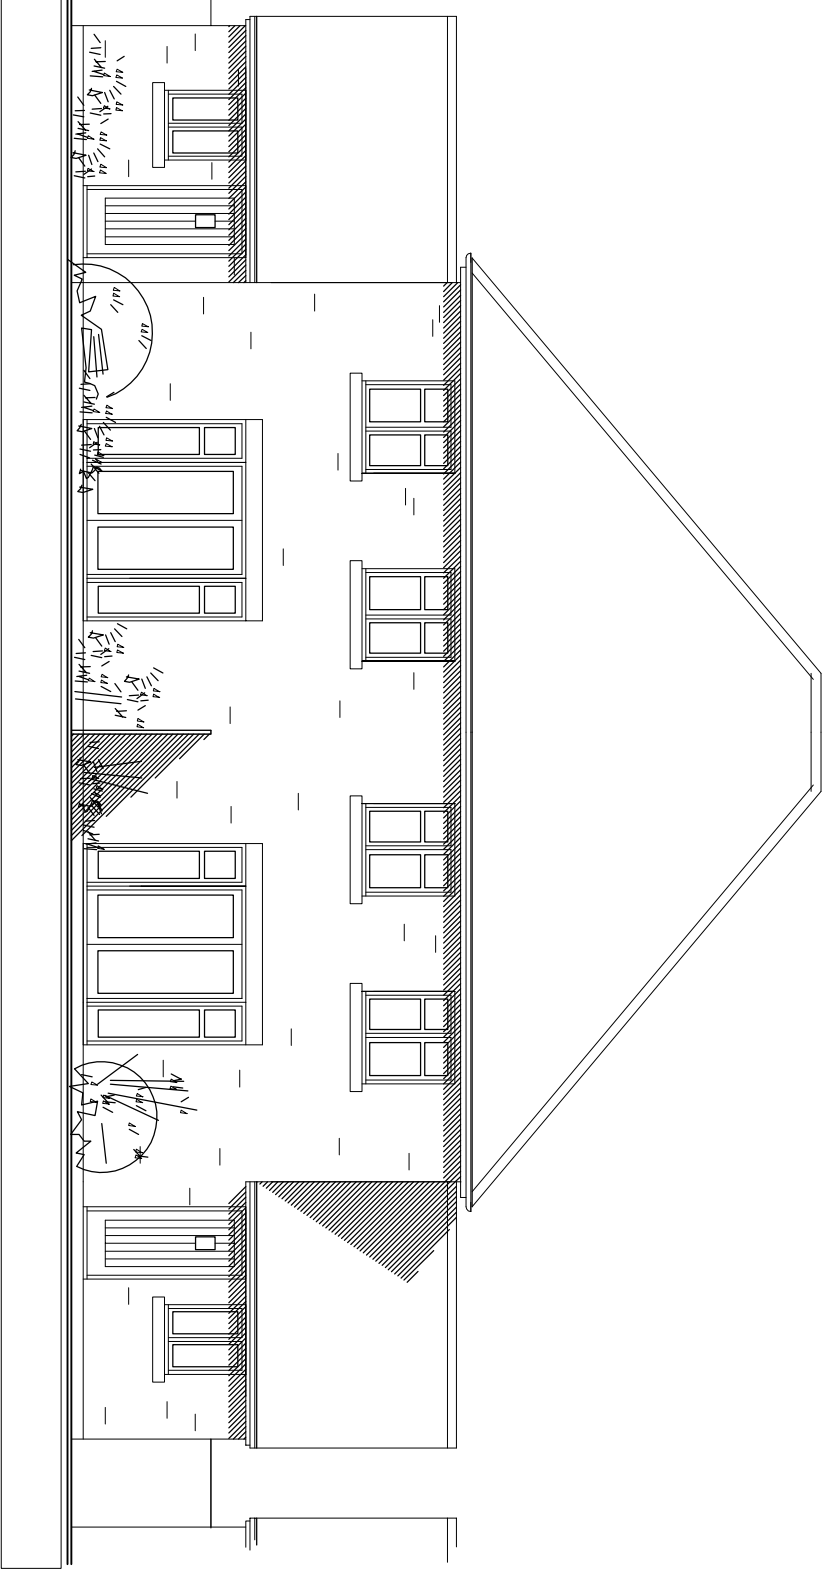

REAR ELEVATION - West

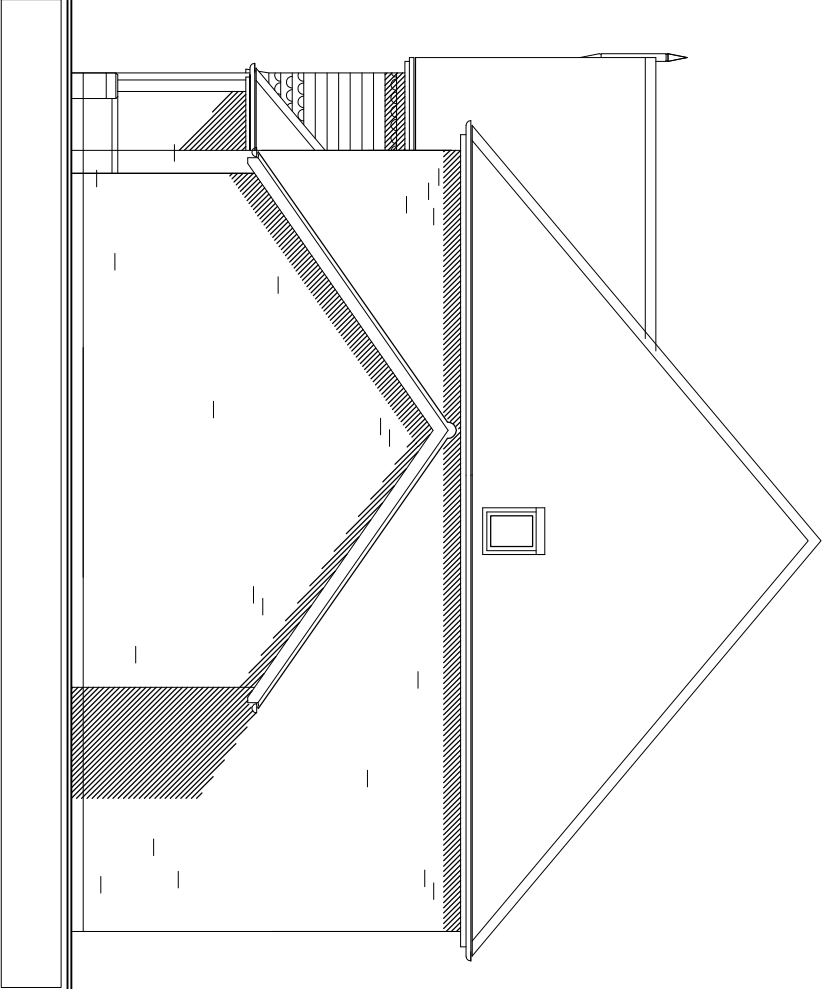

SIDE ELEVATION - North

MATERIALS SCHEDULE

Roof:

Rustic Brown blend plain tiles at 40 degrees to roof. Matching ridge tiles. Exposed rafter feet set behind fascia to eaves. Painted support posts to entrance porch with stop end chamfered corners on brick pinnits. Exposed rafter to gables with final (front elevation) & exposed purlin detail.

Walls:

Burnt Orange tile hanging with oriental tile courses to first floor front & part side elevations, remaining elevations in Red-mull facing brickwork with red dressings. Red projecting single string course plinth detail to Front elevation & part side. Reconstituted stone heads & window cills.

Windows:

Traditional white pre-finished double glazed windows with fanlights. All Bathrooms, Shower Rooms & WC's to have obscured glazing.

Double Doors:

Double glazed doors / sliding folding doors.

Front Doors:

Hardwood vertically boarded with glazed light.

Rainwater Goods:

Black upvc half round guttering with matching downpipes.

Crosley Design Associates

architect ure

21 Holeybridge Walk Tonbridge Chichester West Sussex
t. 01243 782943 e. mail@crosleydesign.co.uk

client

GRAYFERN HOMES

project

RESIDENTIAL DEVELOPMENT
YAPTON ROAD
BARNHAM
WEST SUSSEX

drawing

ELEVATIONS - Sheet 8 of 20

scale	date	job no.	dwg no.	rev.
1:100	MAY 15	1505	2:23	-