




1:100 SCALE @ A3

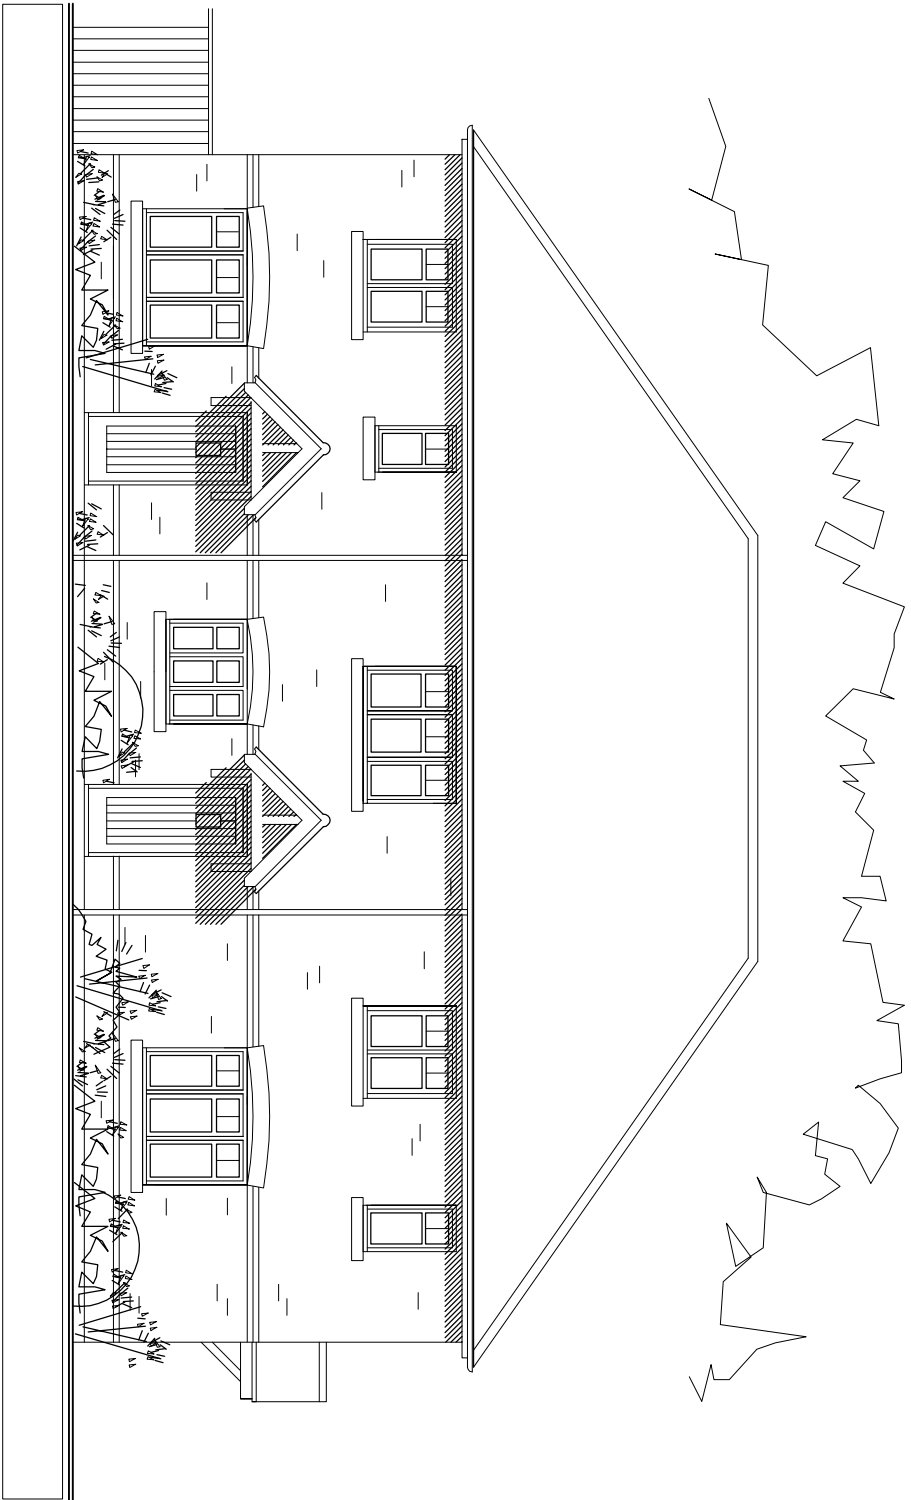


FRONT ELEVATION - South

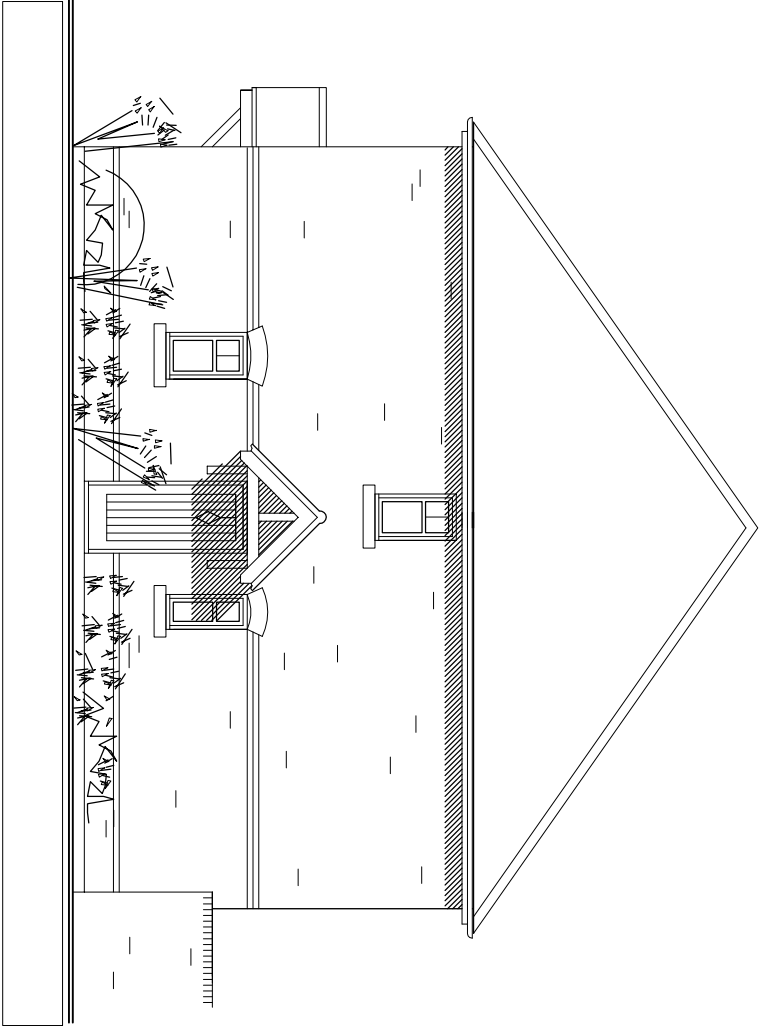

SIDE ELEVATION - East

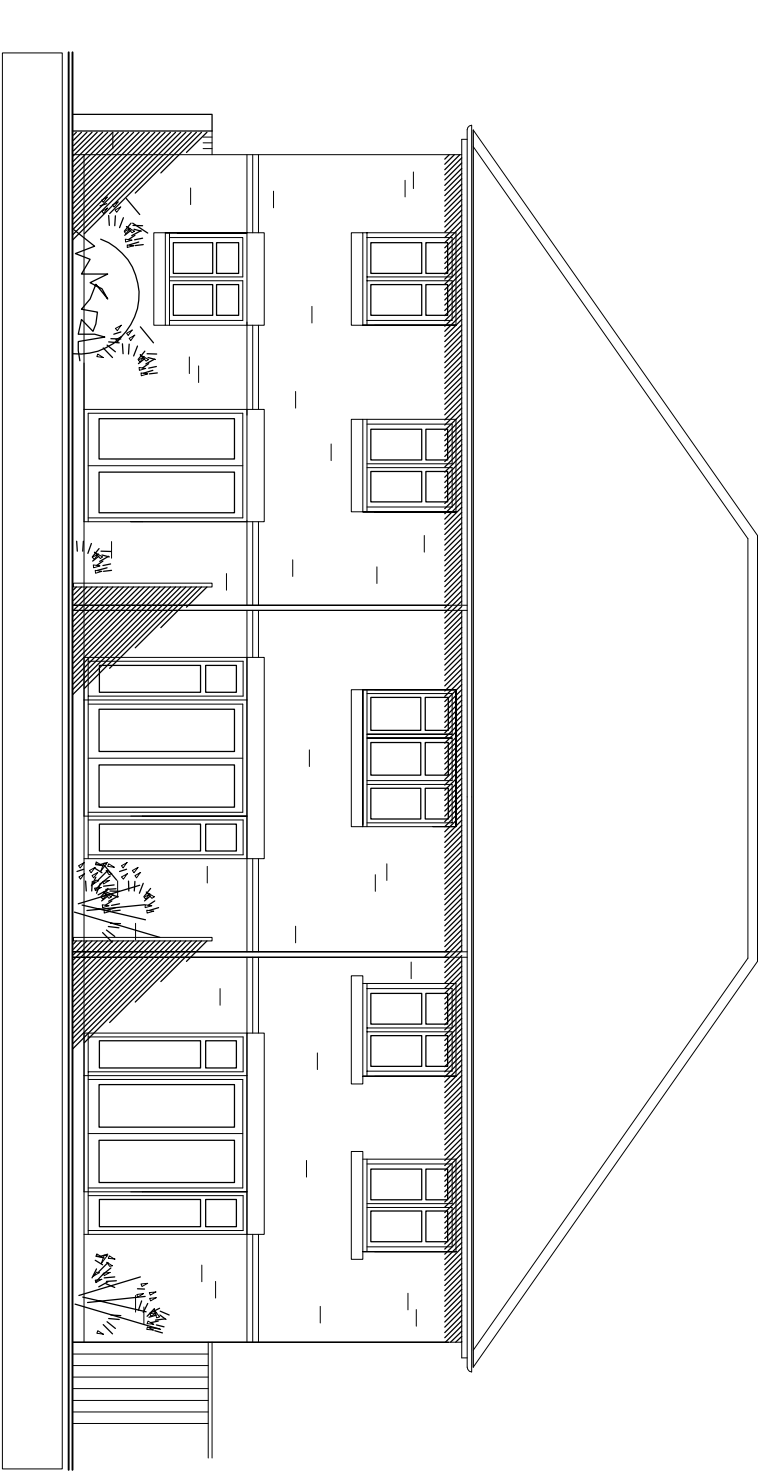

REAR ELEVATION - North

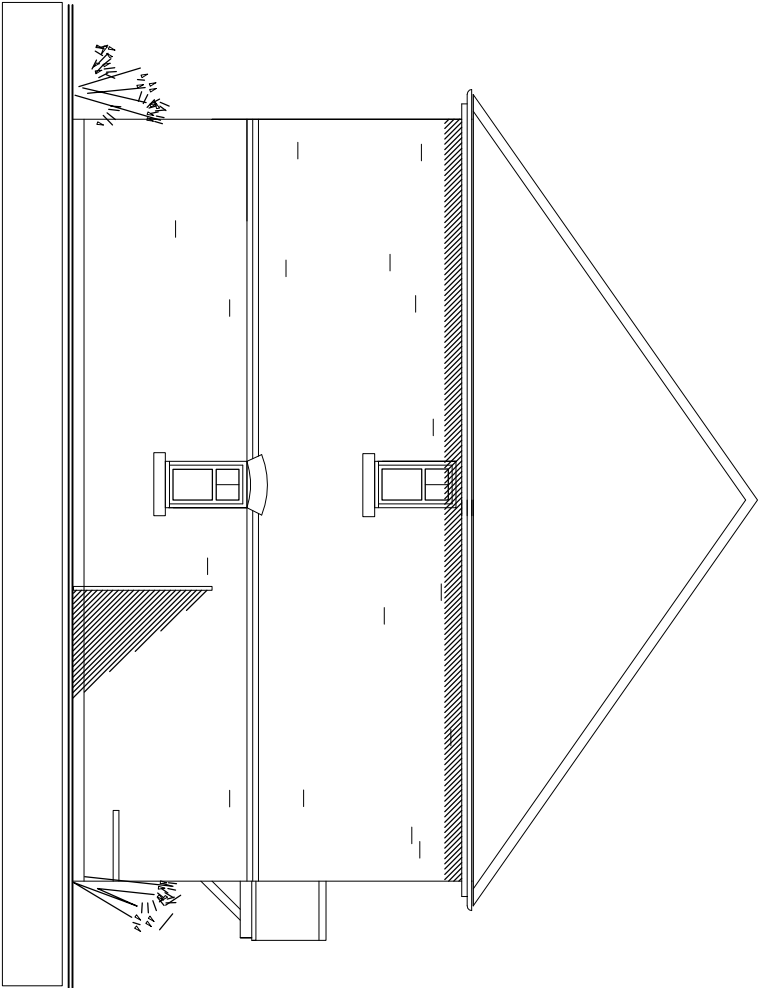

SIDE ELEVATION - West

MATERIALS SCHEDULE

Roof:

Rustic Brown plain tiles at 35 degrees to main & Porch roofs. Matching ridge tiles. Exposed rafter feet set behind fascia to eaves. White finished Gallows bracket support to Porch roof.

Walls:

Red multi facing brickwork with red dressings. Red projecting single string course plinth detail to front & port side elevations. Brick arch soldier to ground floor front & side elevations with two course string detail. Straight soldier course to rear elevations. Reconstituted stone window cills.

Windows:

Traditional white pre-finished double glazed casement windows with fanlight & glazing bar. All Bathrooms, Shower Rooms & W.C.'s to have obscured glazing.

Double Doors:

Double glazed doors / sliding folding doors.

Front Doors:

Hardwood vertically boarded with glazed light.

Rainwater Goods:

Black upvc half round guttering with matching downpipes.

Crossley Design Associates

architects

21 Holeybridge Walk Tonbridge Chichester West Sussex
t. 01243 782943 e. mail@crossleydesign.co.uk

client

GRAYFERN HOMES

project

RESIDENTIAL DEVELOPMENT
YAPTON ROAD
BARNHAM
WEST SUSSEX

drawing

ELEVATIONS - Sheet 13 of 20

scale	date	job no.	dwg no.	rev.
1:100	MAY 15	1505	2:28	-

The drawing is the copyright of Crossley Design Associates.