






1:100 SCALE @ A3

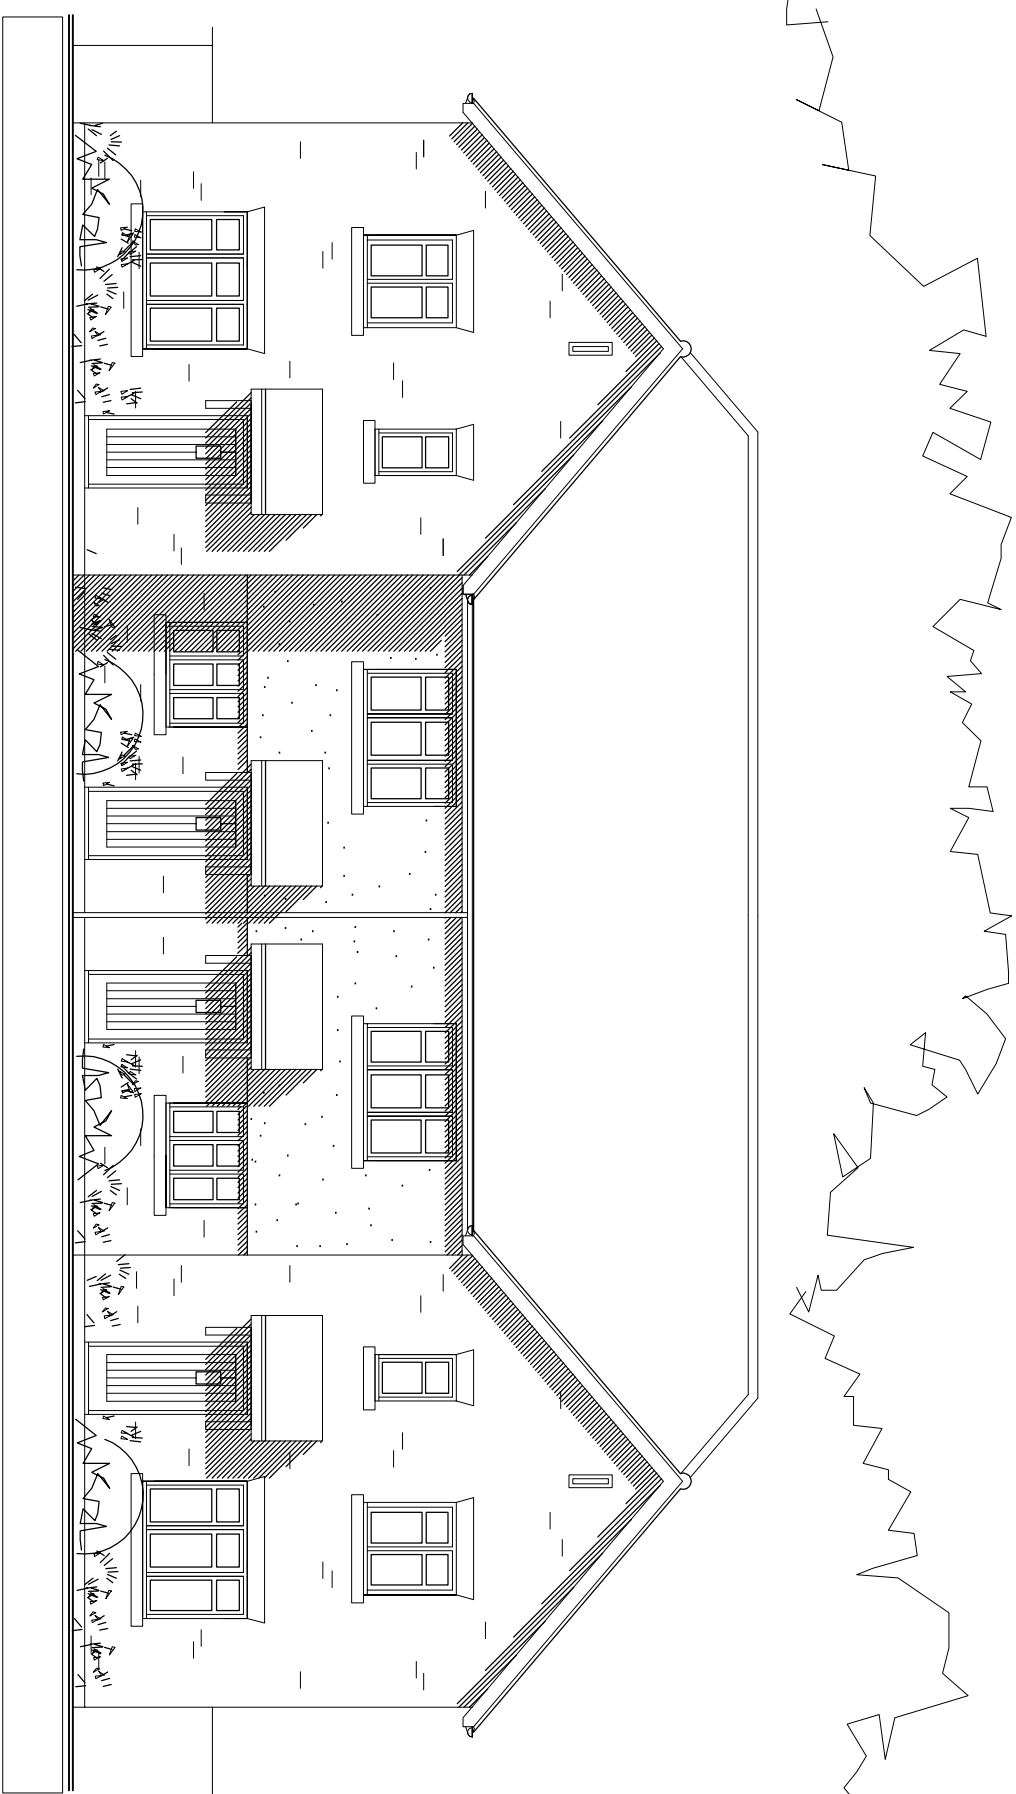


FRONT ELEVATION - East

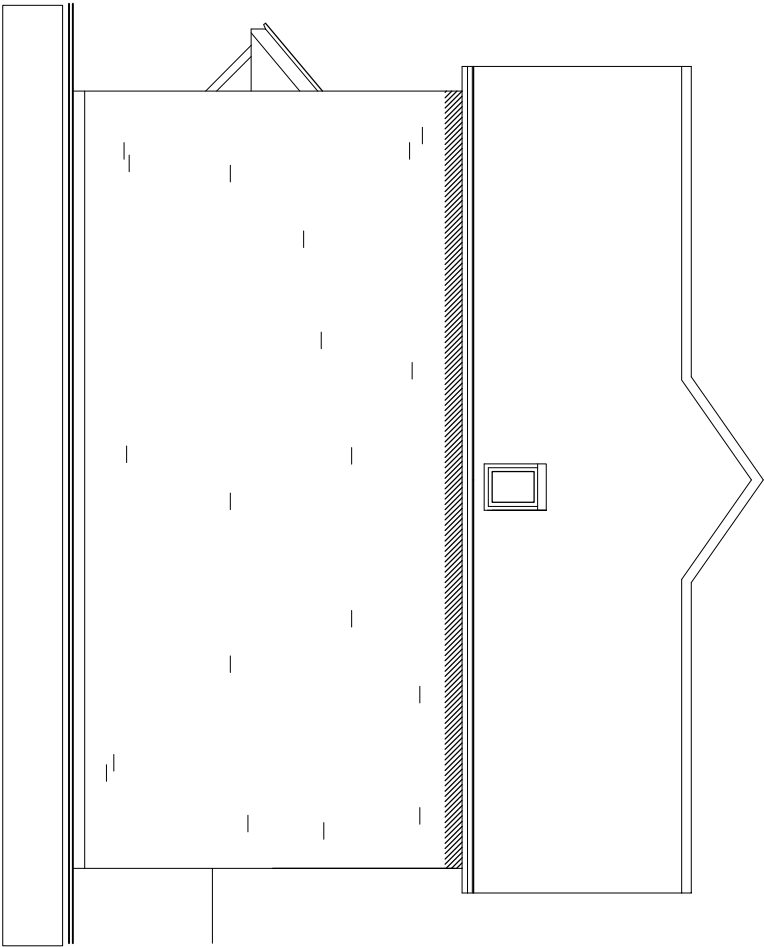

SIDE ELEVATION - North

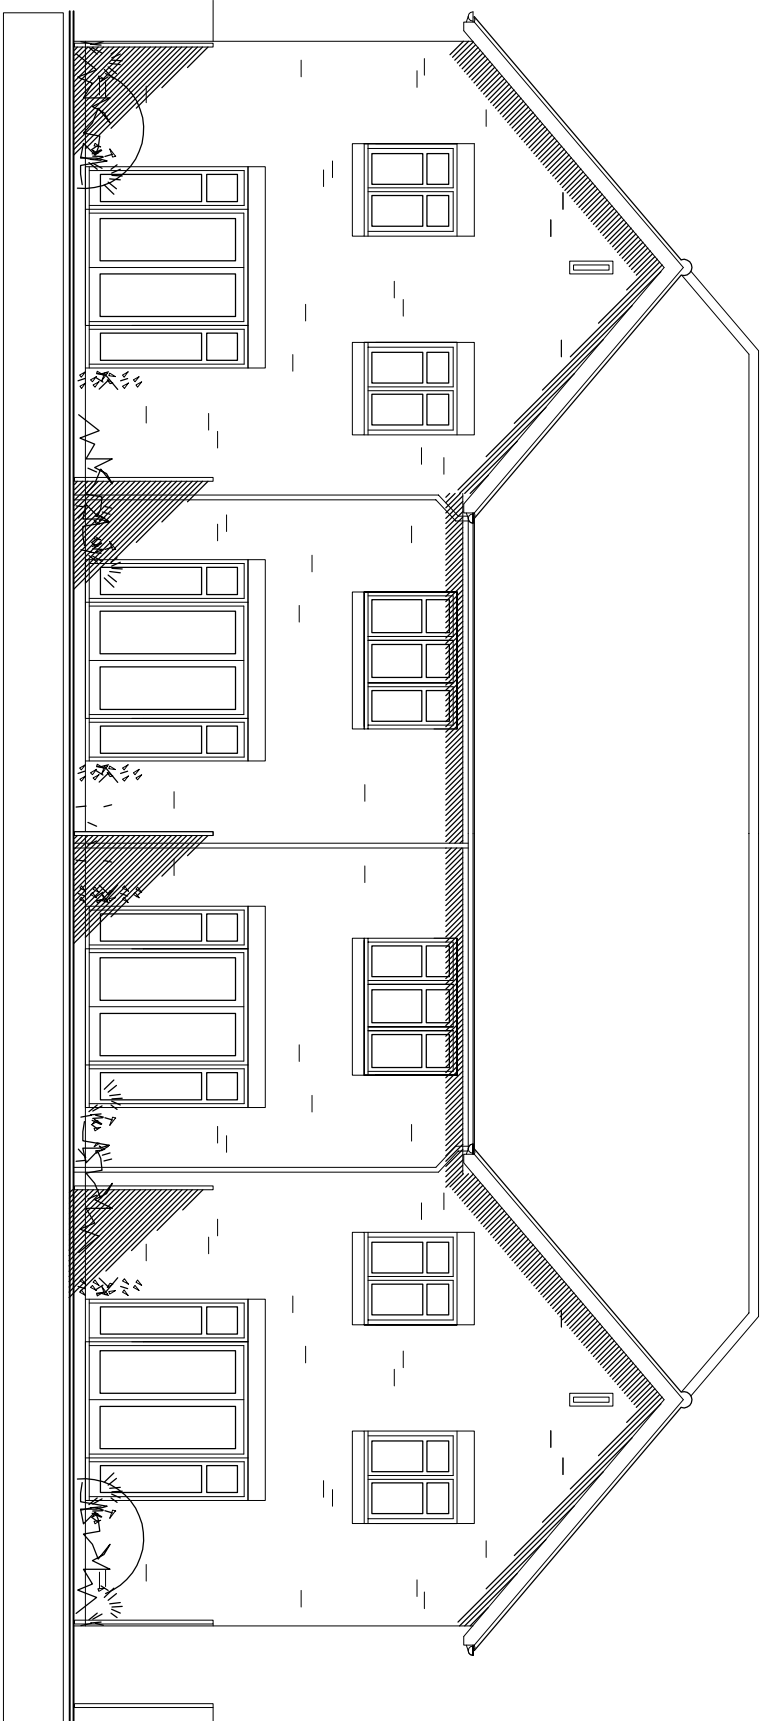

REAR ELEVATION - West

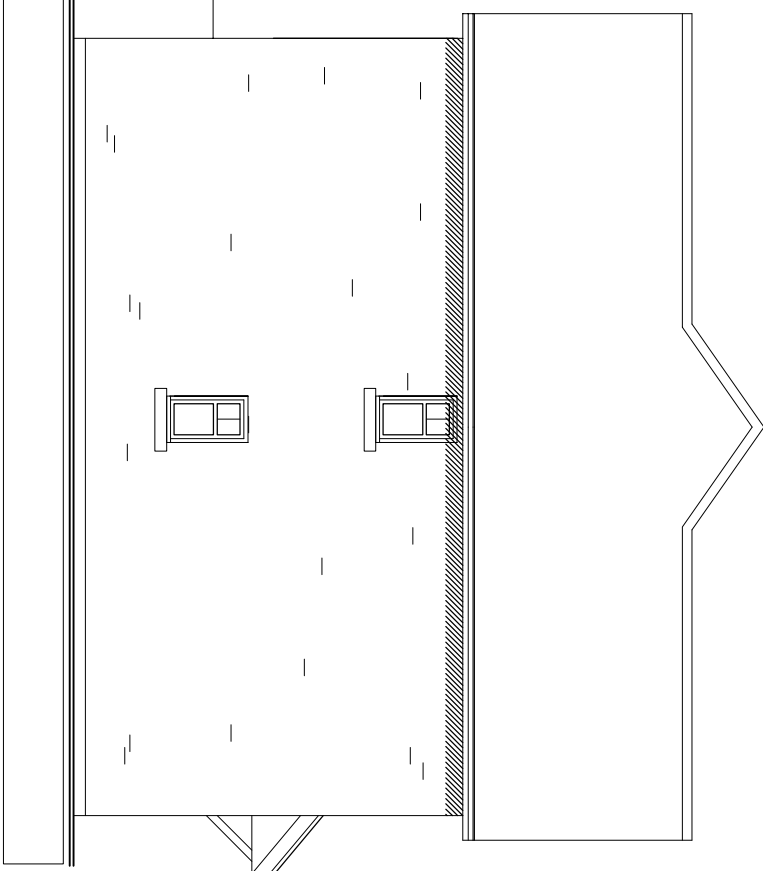

SIDE ELEVATION - South

MATERIALS SCHEDULE

Roof:

Rustic Brown plain tiles at 35 & 40 degrees to main & Porch roofs. Matching ridge tiles. Exposed rafter feet set behind fascia to eaves. White finished gallows support brackets to Porch.

Walls:

Born Stock Blend facing brickwork with matching dressings. Reconstituted stone heads & window cills. Matching soldier course heads to rear elevation. Off white render to Plots 27 & 28 first floor front elevation.

Windows:

Traditional white pre-finished double glazed casement windows with tonlight & glazing bar. All Bathrooms, Shower Rooms & WC's to have obscured glazing.

Double Doors:

Double glazed doors / sliding folding doors.

Front Doors:

Hardwood vertically boarded with glazed light.

Rainwater Goods:

Black upvc half round guttering with matching downpipes.

Crosley Design Associates

architect u r e

21 Holeybridge Walk Tonbridge Chichester West Sussex
t. 01243 782943 e. mail@crosleydesign.co.uk

client

GRAYFERN HOMES

project

RESIDENTIAL DEVELOPMENT
YAPTON ROAD
BARNHAM
WEST SUSSEX

drawing

ELEVATIONS - Sheet 14 of 20

scale	date	job no.	dwg no.	rev.
1:100	MAY 15	1505	2:29	-