
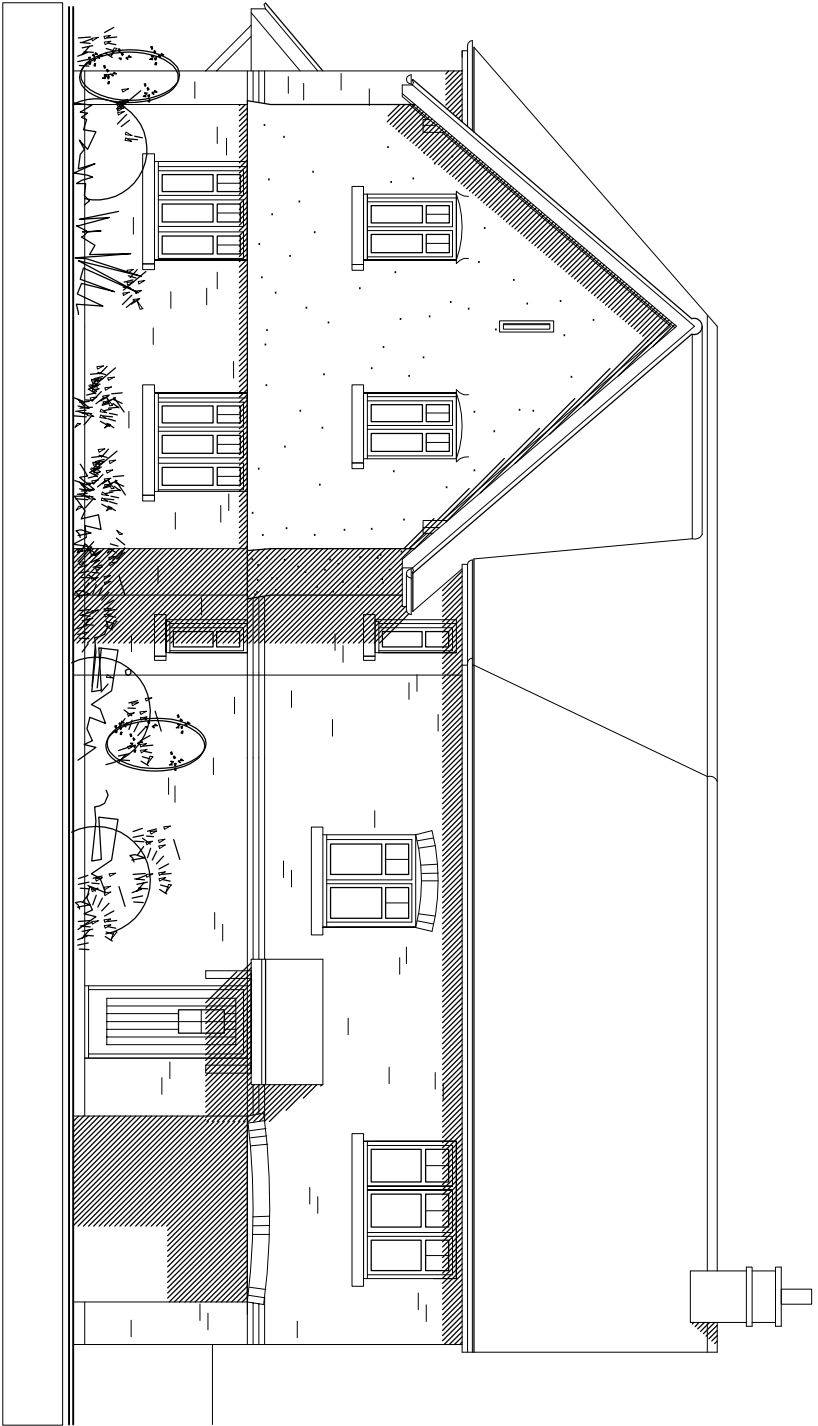


1:100 SCALE @ A3

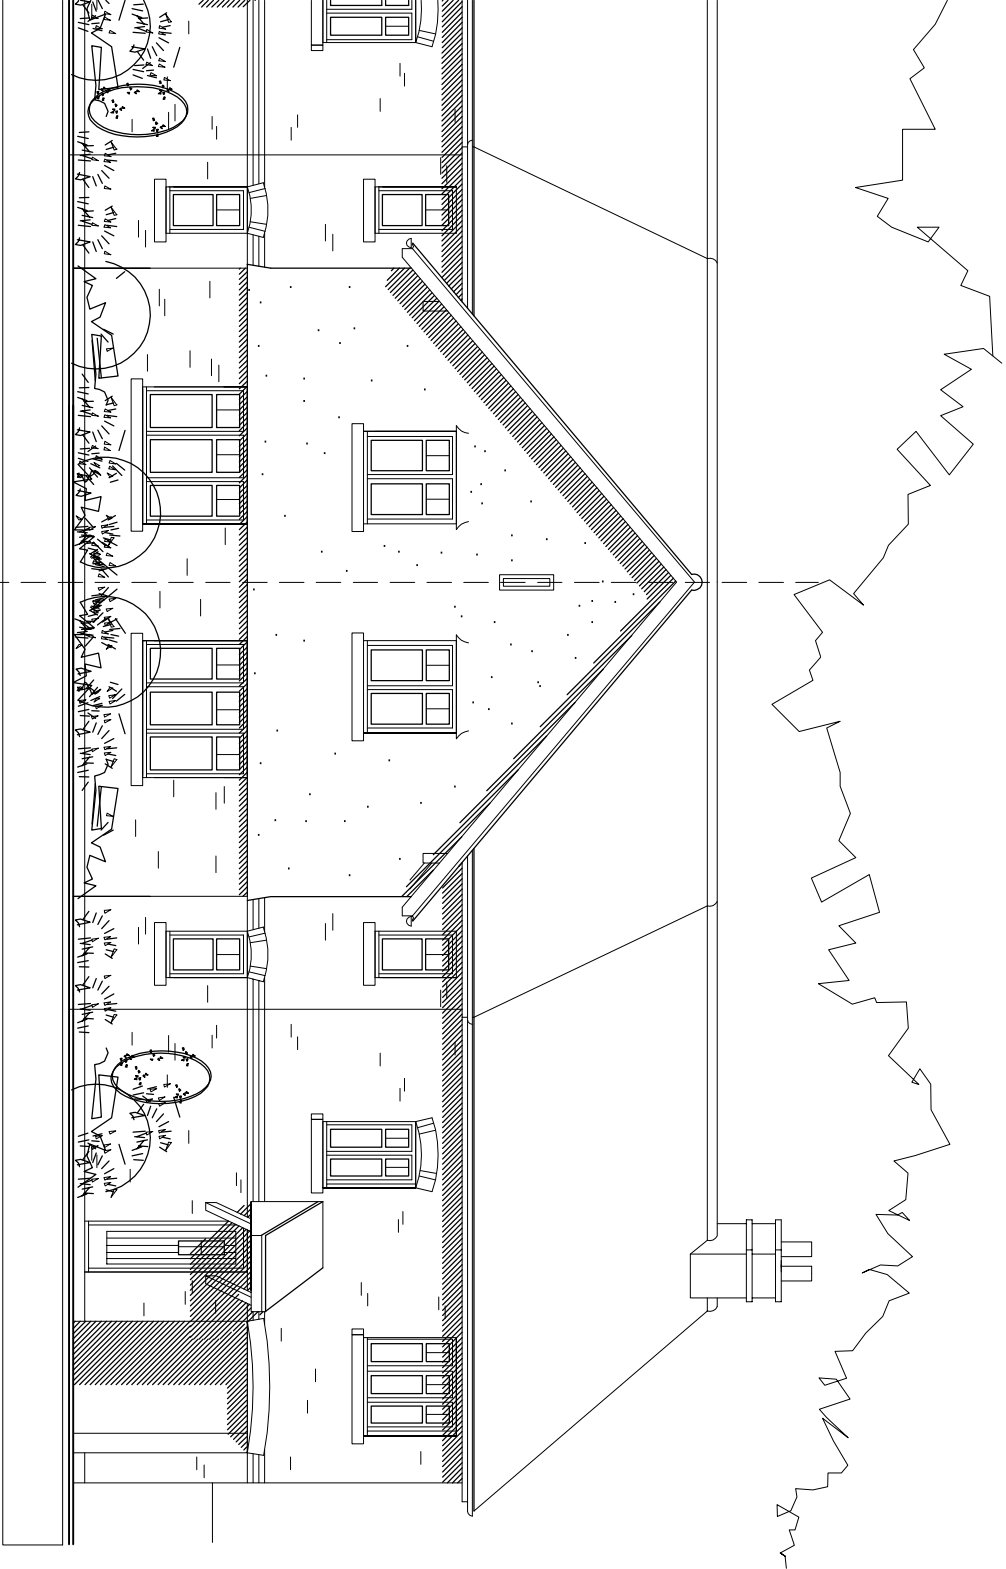

24 (25 handed)

MATERIALS SCHEDULE

Roof:

Rustic Brown plain tiles at 40 degrees to main roof & porch. Matching ridge tiles. Exposed rafter feet set behind fascia to eaves. Exposed rather to gables & exposed purlin detail.

Walls:

Off white render to first floor front elevation, remaining elevations in Barn Stock facing brickwork with matching dressings. Soldier arch detail to selected windows to front elevation. Straight Soldier course brickwork to remaining elevations. Three course brick string to all elevations. Reconstituted stone Gable vent detail & window cills.

Windows:

Traditional white pre-finished double glazed casement windows with ironlights & glazing bar. All Bedrooms, Shower Rooms & W.C.s to have obscured glazing.

Double Doors:

Double glazed doors / sliding folding doors.

Front Doors:

Hardwood vertically boarded with glazed light.

Rainwater Goods:

Black upvc half round guttering with matching downpipes.

Crossley Design Associates

architect ure
21 Holeybridge Walk Tonbridge Chichester West Sussex
t. 01243 782943 e. mail@crossleydesign.co.uk

client
GRAYFERN HOMES



project
RESIDENTIAL DEVELOPMENT
YAPTON ROAD
BARNHAM
WEST SUSSEX

drawing

ELEVATIONS - Sheet 19 of 20

scale	date	job no.	dwg no.	rev.
1:100	MAY 15	1505	2:34	-

This drawing is the copyright of Crossley Design Associates.

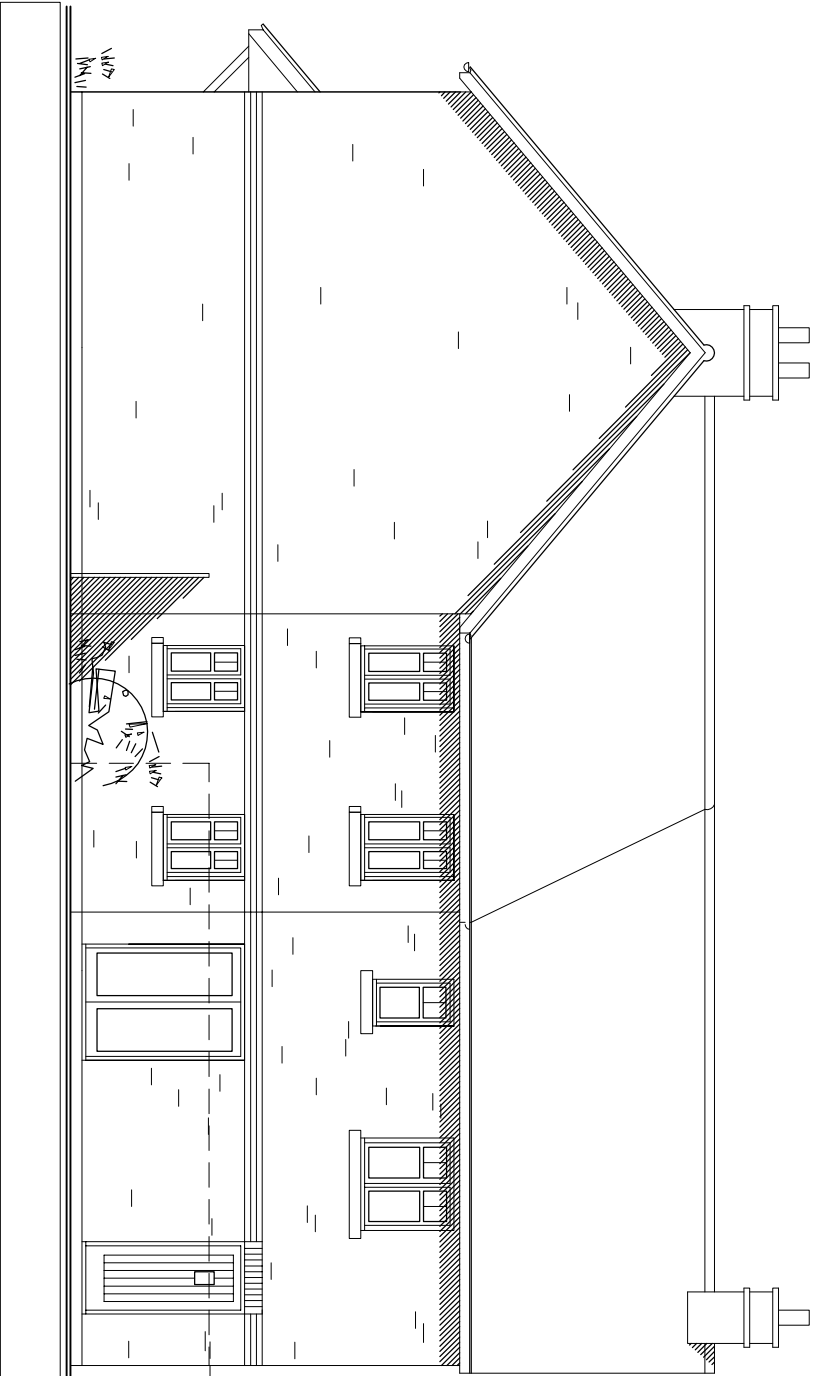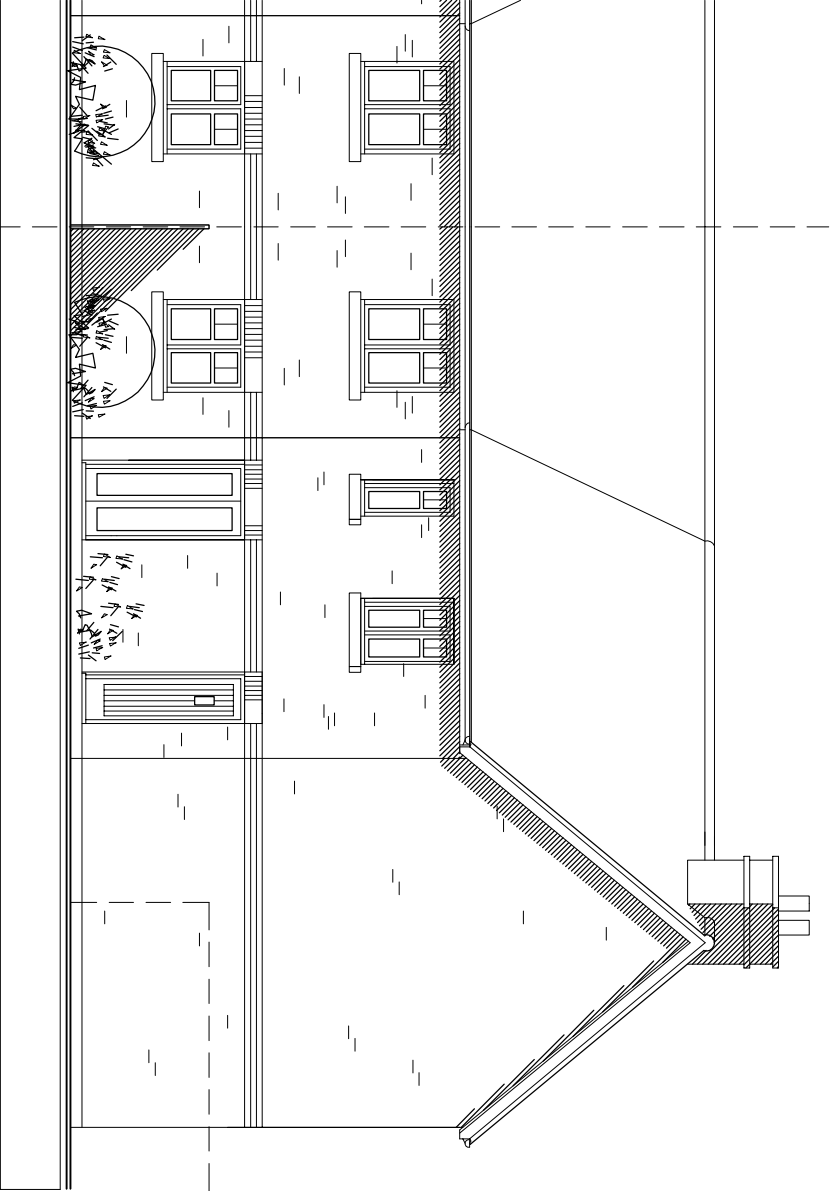

24 (25 handed)

FRONT ELEVATION - North / East

25 (24 handed)

REAR ELEVATION - South / West

25 (24 handed)

REAR ELEVATION