





1:100 SCALE @ A3

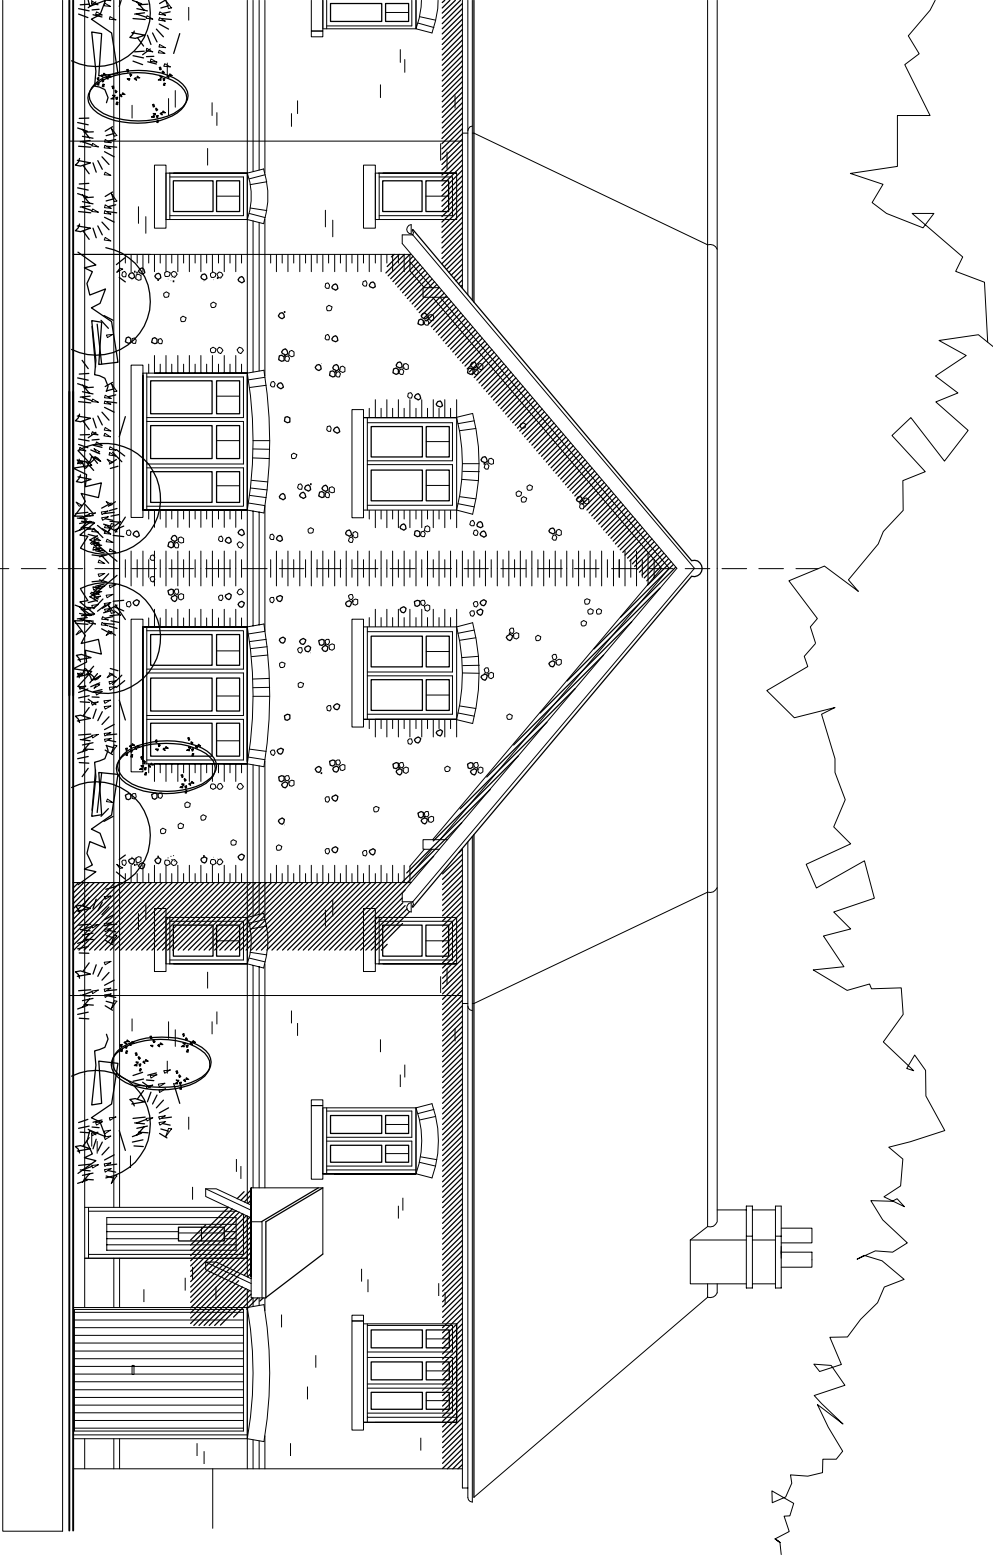

38 (39 handed)

FRONT ELEVATION - North / East

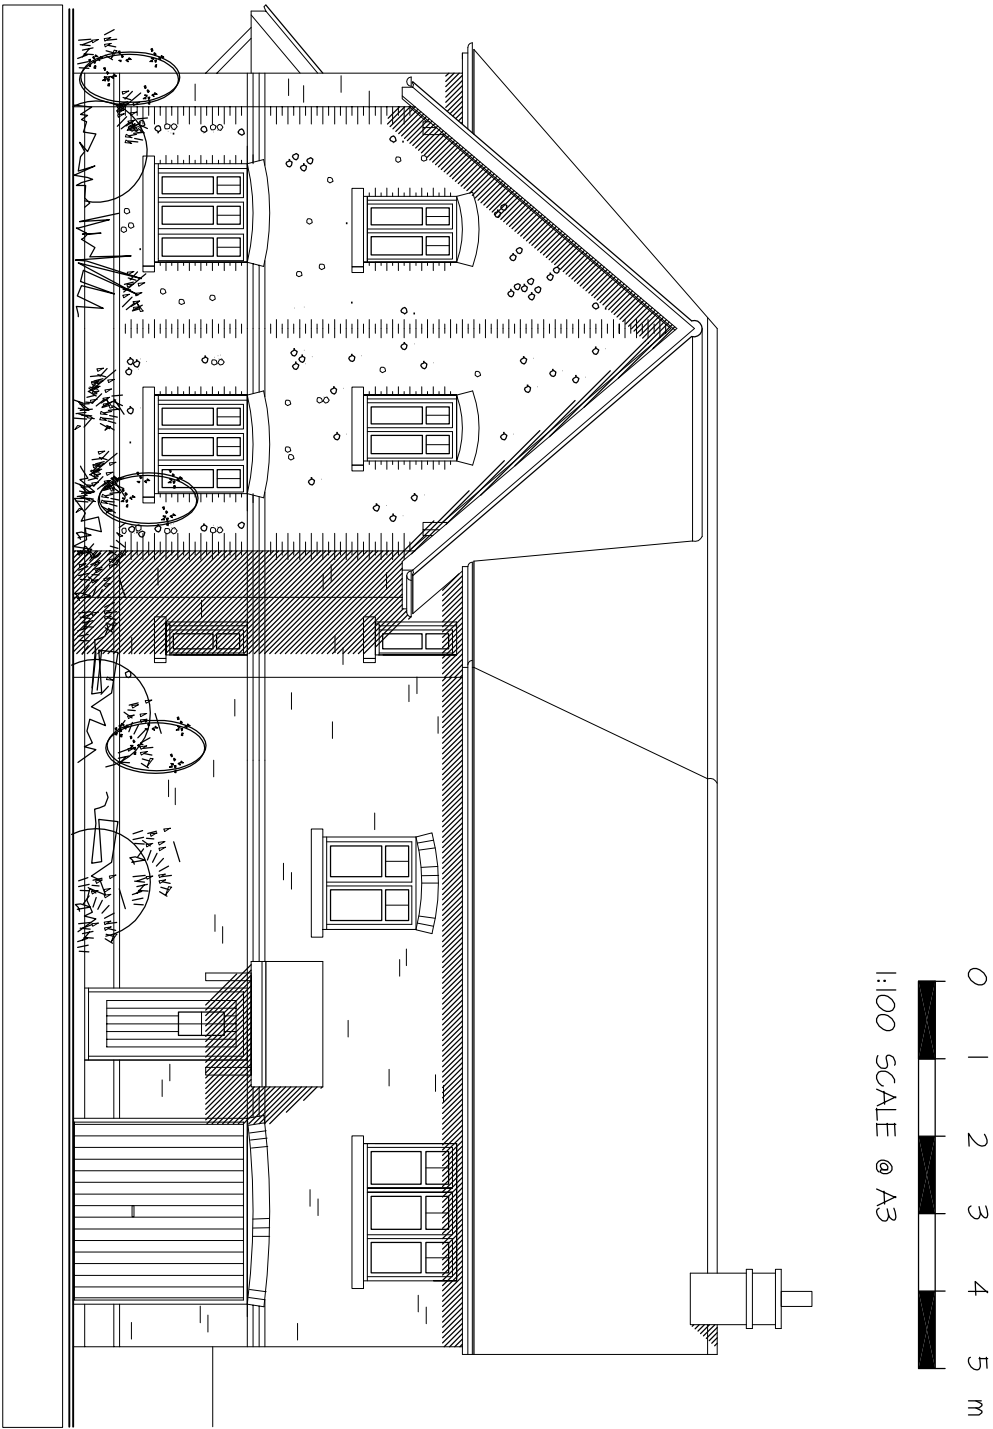

38 (39 handed)

FRONT ELEVATION - North

MATERIALS SCHEDULE

Roof:

Grey Slates at 40 degrees to main roof & porch. Matching ridge tiles. Exposed rafter feet set behind fascia to eaves. Exposed rafter to gables & exposed purlin detail.

Walls:

Flint work set between single course quoins in Red dressing brickwork to front elevation, remaining elevations in Red-mullit facing brickwork with red dressings. Red projecting single purlin course. Red soldier arch detail to selected windows to front elevation within flintwork. Straight soldier course brickwork to remaining elevations. Three course brick string to all elevations. Reconstituted stone window cills.

Windows:

Traditional white pre-finished double glazed casement windows with fanlights & glazing bar. All Bathrooms, Shower Rooms & M.C.'s to have obscured glazing.

Double Doors:

Double glazed doors / sliding folding doors.

Front Doors:

Hardwood vertically boarded with glazed light.

Rainwater Goods:

Black ipvc half round gutters with matching downpipes.

Crossley Design Associates

architects
21 Holeybridge Walk Tonbridge
Kent TN11 1JG
t. 01743 782943 e. mail@crossleydesign.co.uk

client
GRAYFERN HOMES


project
RESIDENTIAL DEVELOPMENT
YAPTON ROAD
BARNHAM
WEST SUSSEX

drawing

ELEVATIONS - Sheet 20 of 20


scale	date	job no.	dwg no.	rev.
1:100	MAY 15	1505	2:35	-

This drawing is the copyright of Crossley Design Associates.

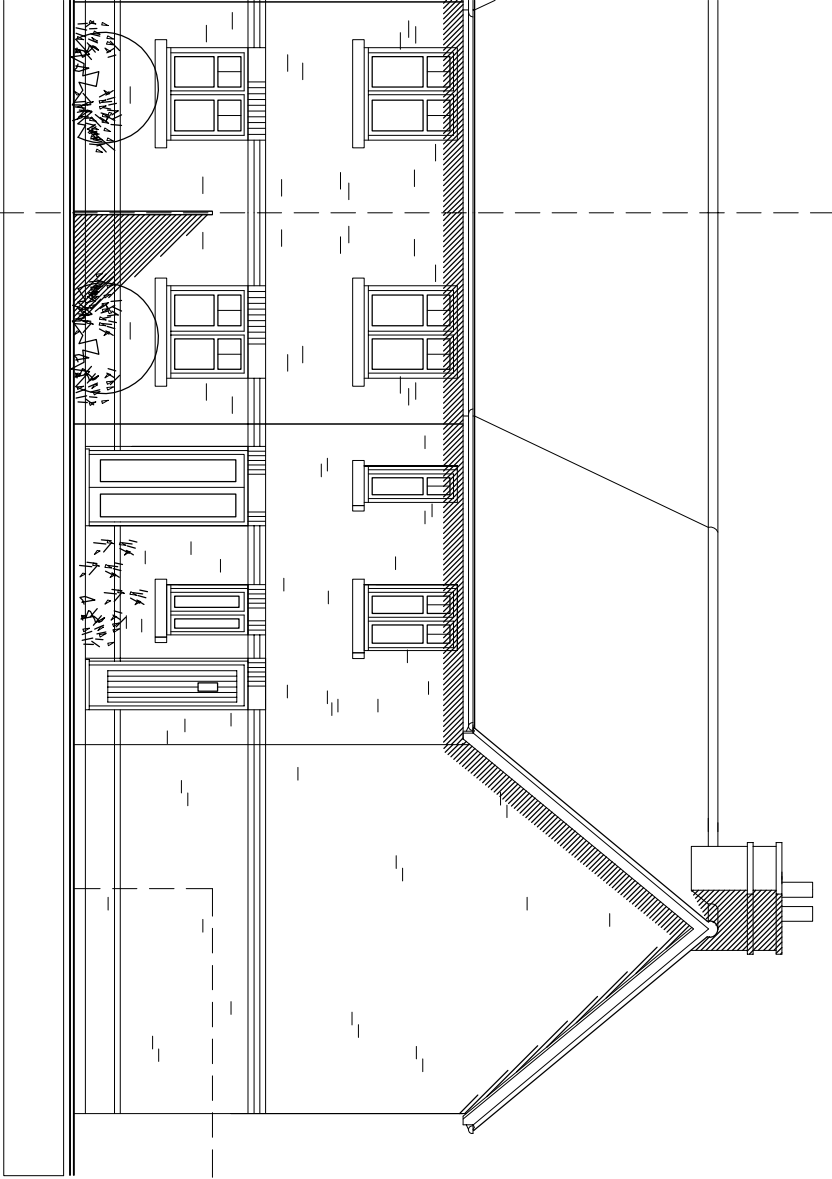

39 (38 handed)

REAR ELEVATION - South / West

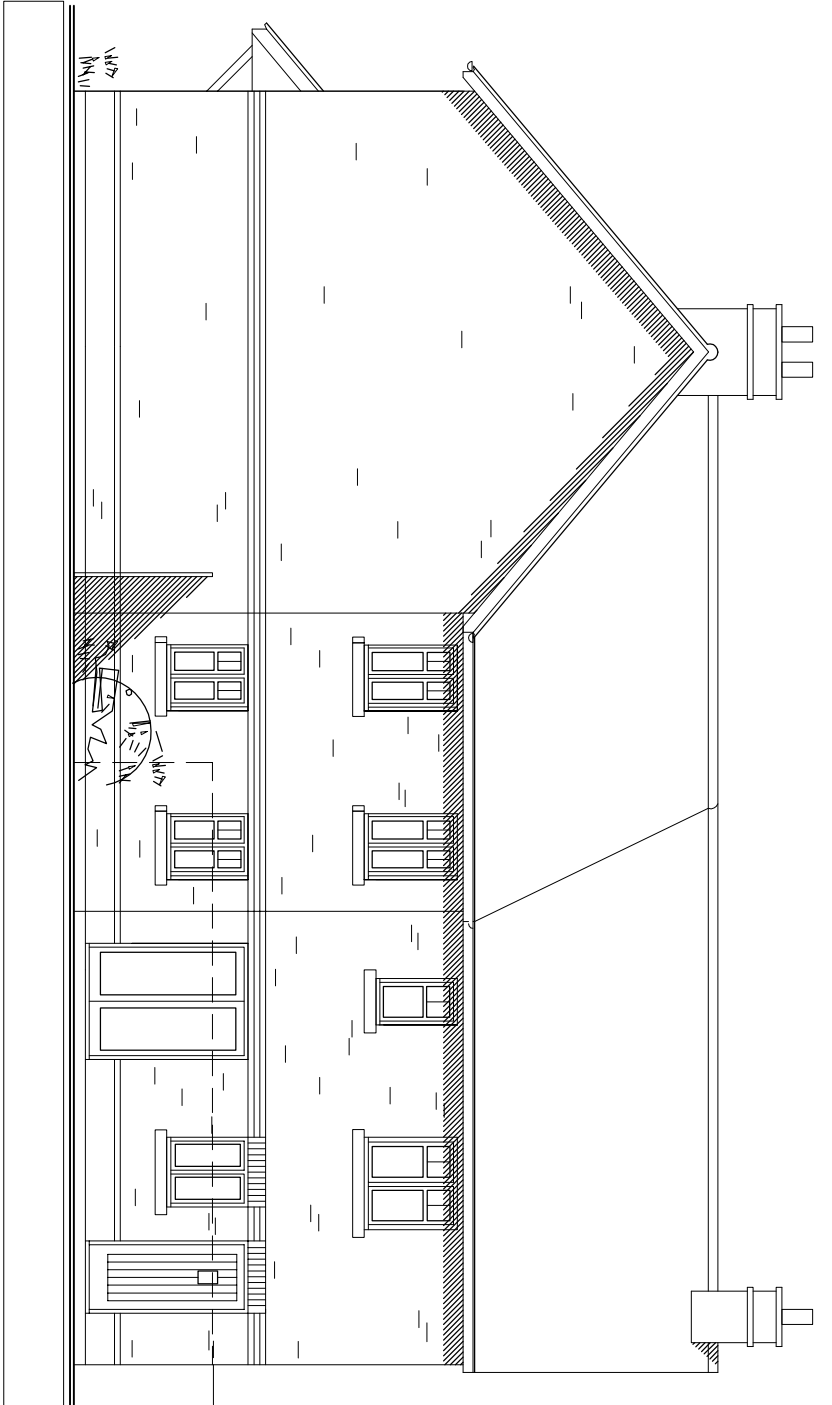

39 (38 handed)

REAR ELEVATION