

1:100 SCALE @ A3

MATERIALS SCHEDULE

Roof:

Red plain tiles at 40 degrees to main & porch roofs.
Matching ridge & hip tiles. Exposed rafters feet set
behind fascia to eaves. White finished gullows brackets
to entrance porch with stop end chamfered corners.

Walls:

Off white Self coloured render to first floor feature
gable with stone gable vent detail. Red multi facing
brickwork with red dressings. Red projecting single
string course plinth detail to all elevations.
Reconstituted stone window cills.

Windows:

Traditional white pre-finished double glazed
windows with fanlight & glazing bar. All Bathrooms,
Shower Rooms & W.C.'s to have obscured glazing.

Double Doors:


Double glazed doors / sliding folding doors.

Front Doors:


Hardwood vertically boarded with glazed light.

Rainwater Goods:


Black upvc half round guttering with matching downpipes.

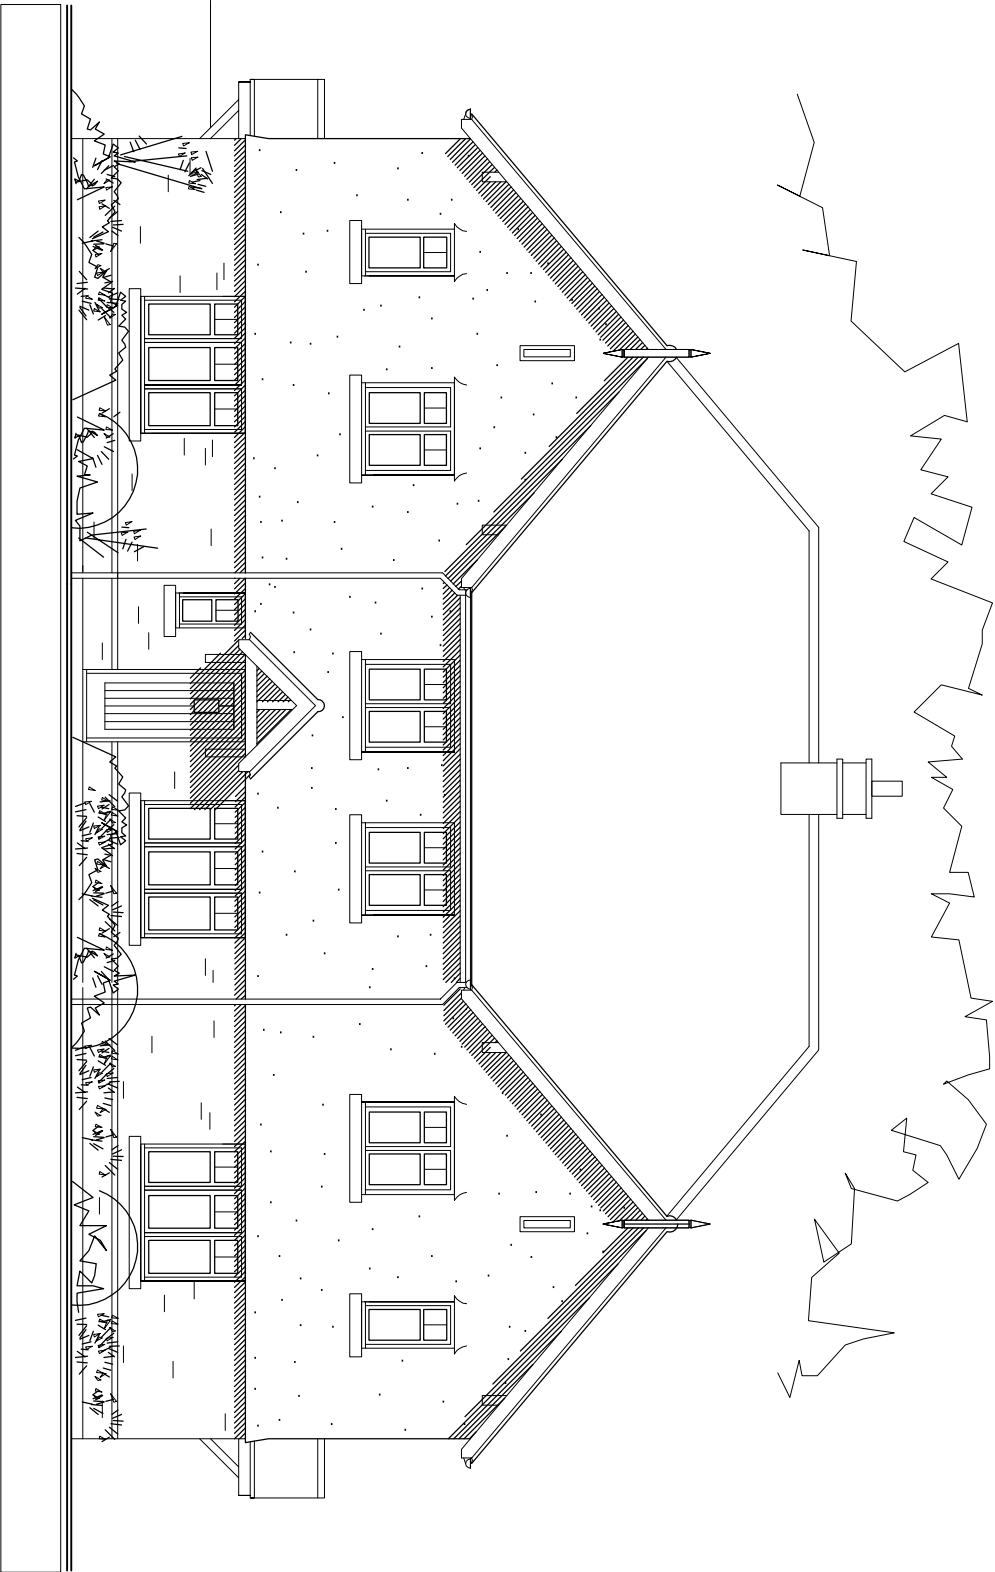


13
FRONT ELEVATION - West

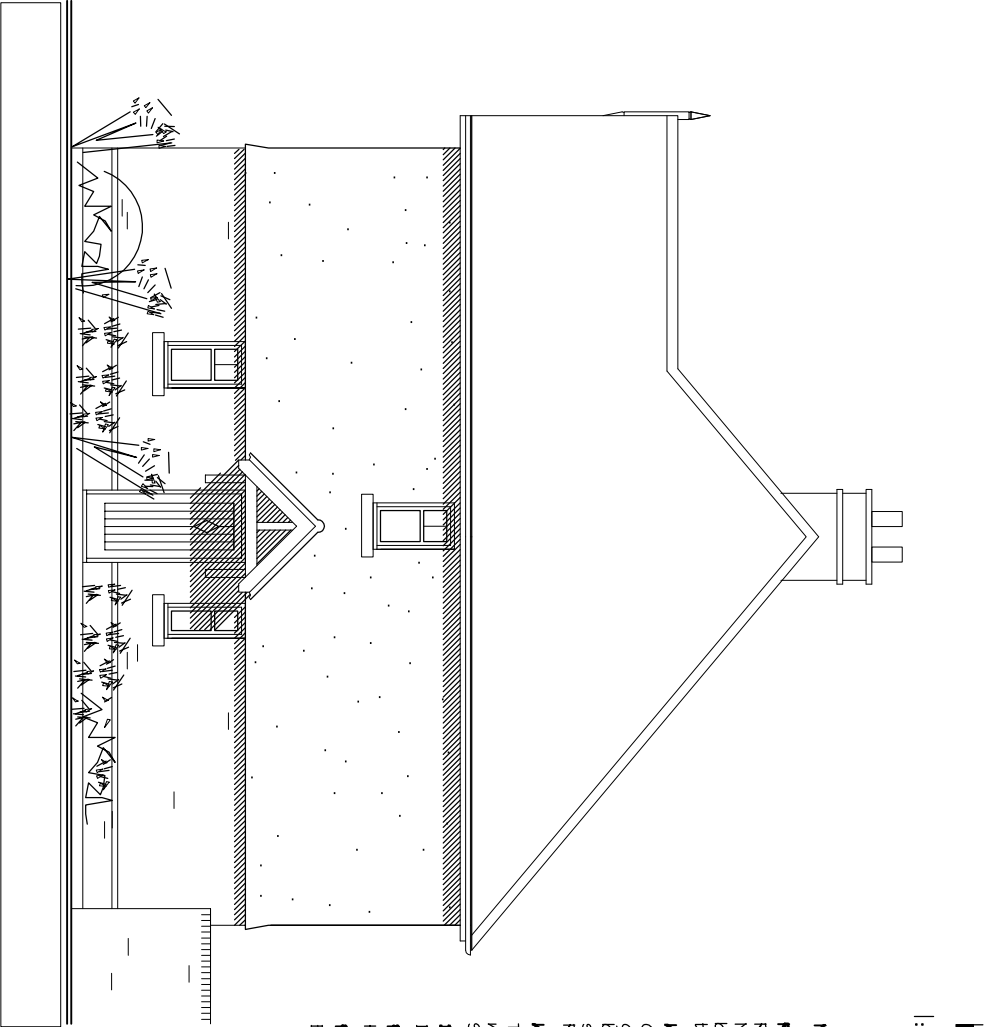

11
SIDE ELEVATION - South

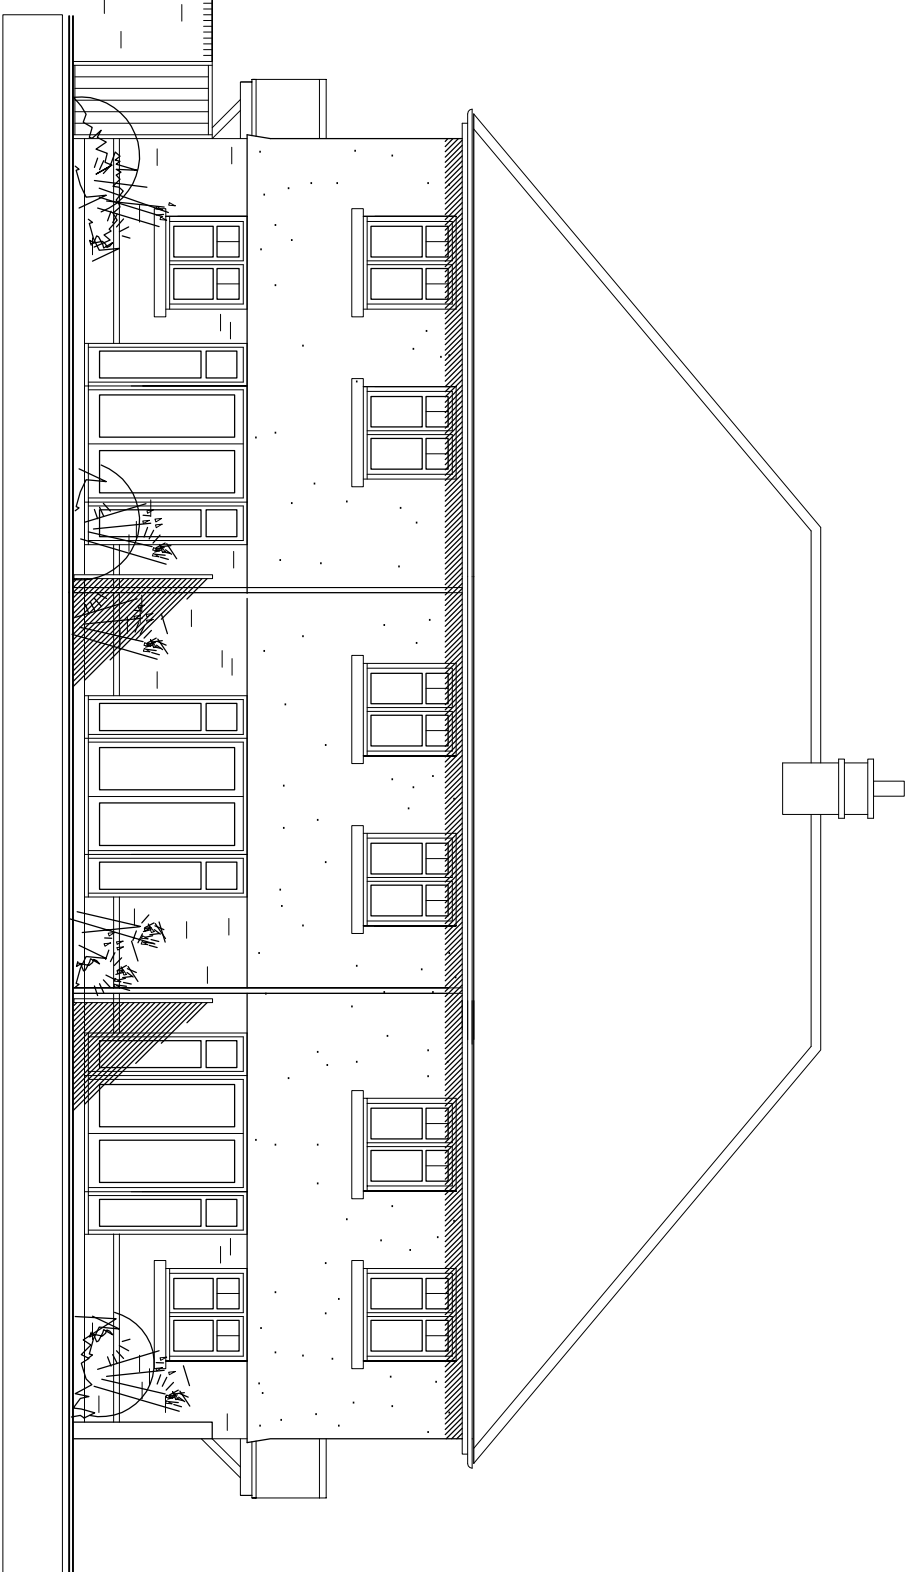

11 12 13
REAR ELEVATION - East

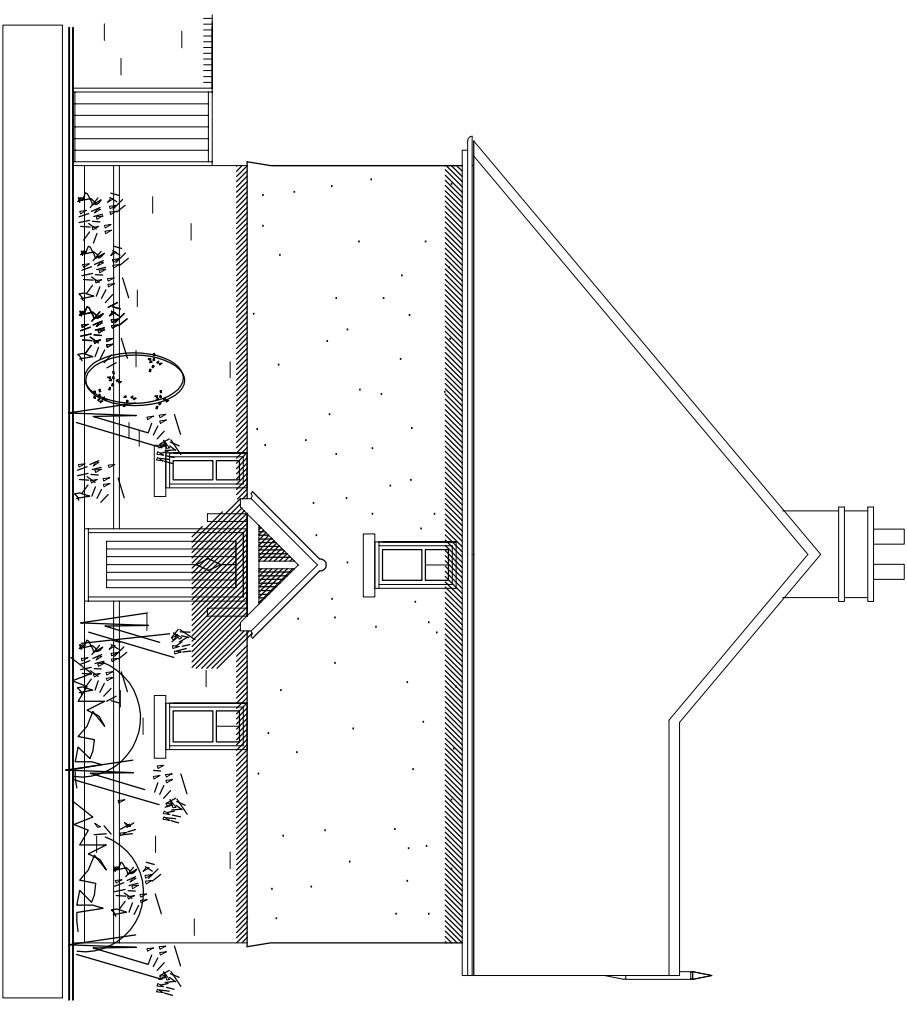

13
SIDE ELEVATION - North

A Plots 11 & 13 ground floor windows/doors amended to accord with plans. JULY 15

Crosley Design Associates

architects
21 Holeybridge Walk Tonbridge, Chichester, West Sussex
T. 01243 782943 E. mail@crosleydesign.co.uk

client
GRAYFERN HOMES

project
RESIDENTIAL DEVELOPMENT
TAPTON ROAD
BARNHAM
WEST SUSSEX

drawing
ELEVATIONS - Sheet 11 of 20

scale	date	job no.	dwg no.	rev.
1:100	MAY 15	1505	2:26	A

This drawing is the copyright of Crosley Design Associates.