


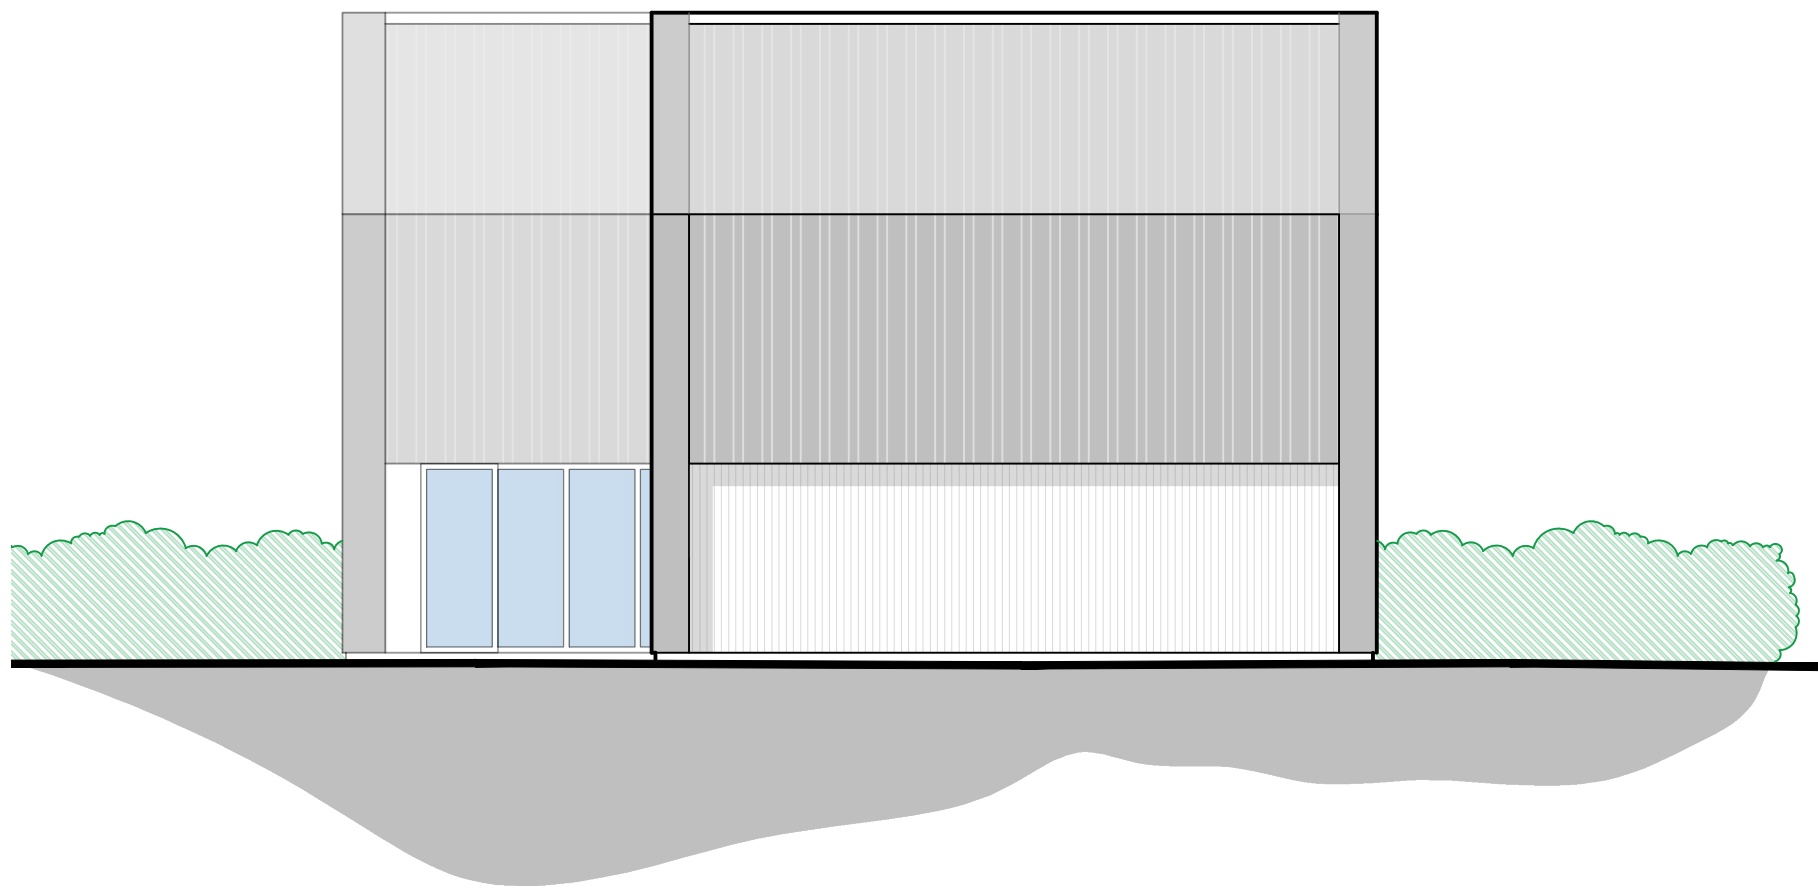


South Elevation (front) as proposed Scale 1:100




West Elevation as proposed Scale 1:100




North Elevation (rear) as proposed Scale 1:100

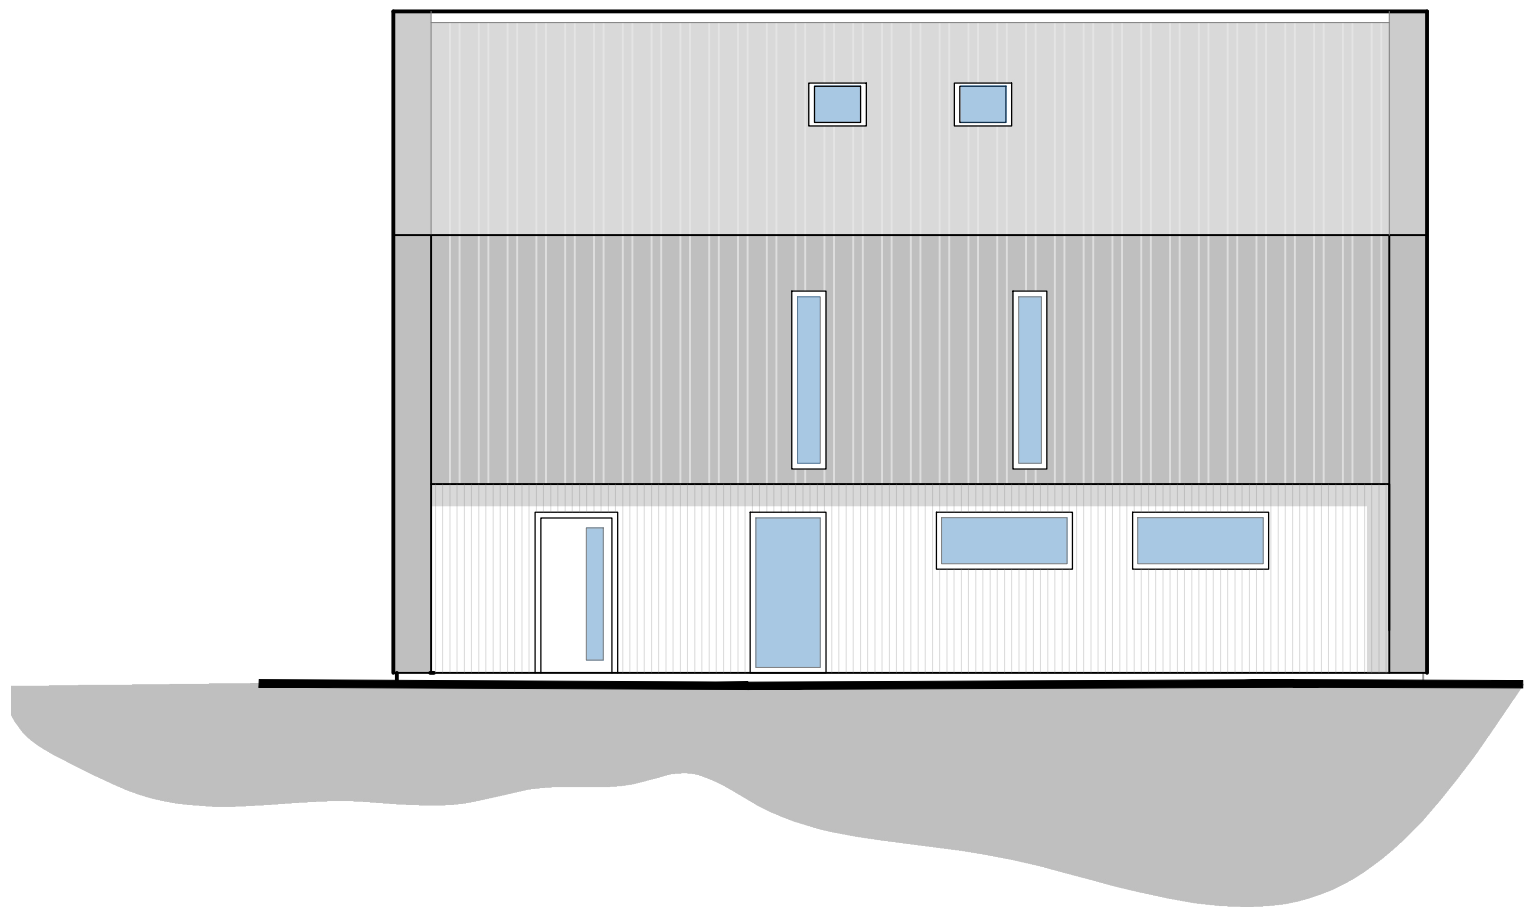

East Elevation as proposed Scale 1:100

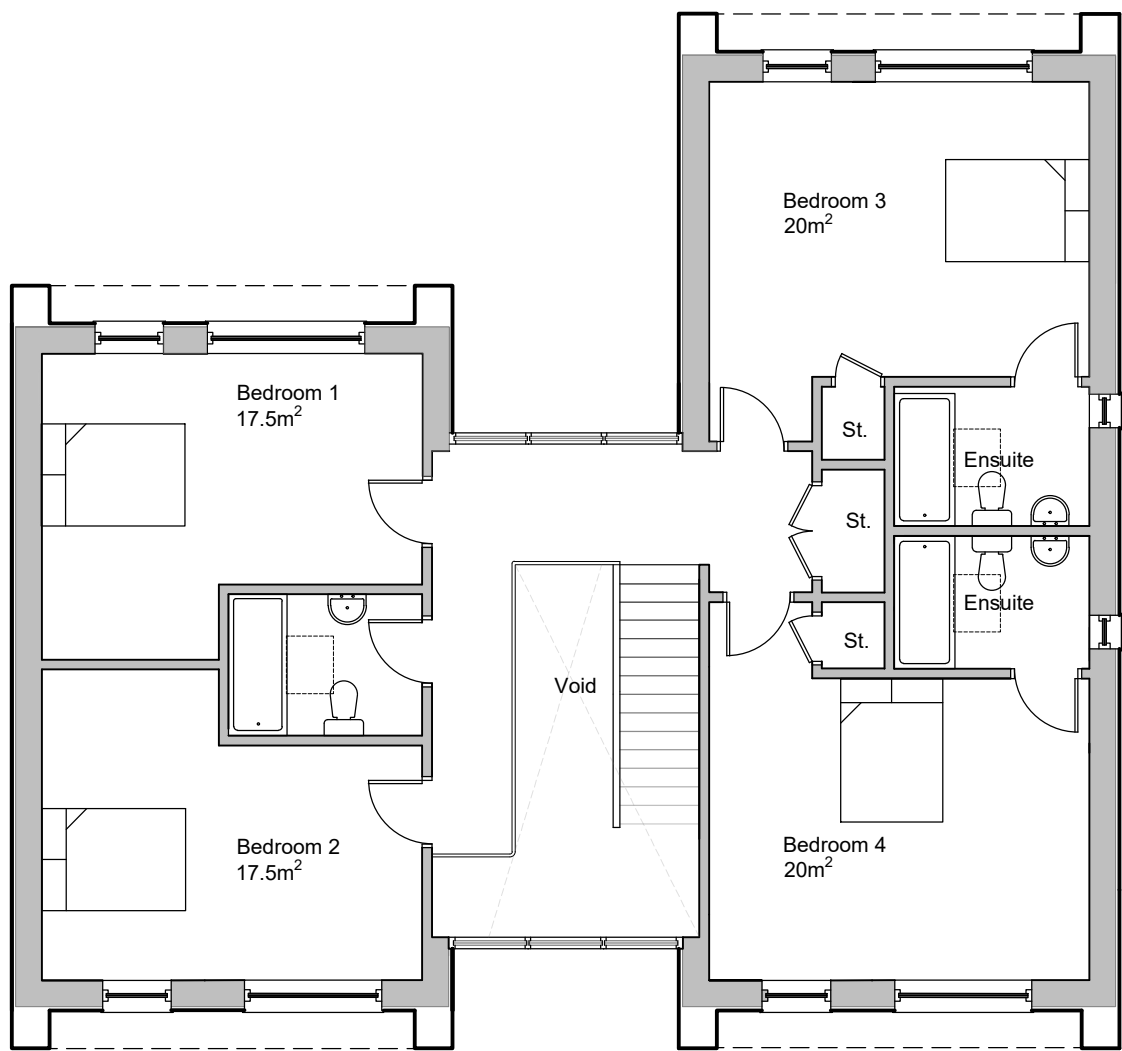


First Floor Plan as proposed Scale 1:100

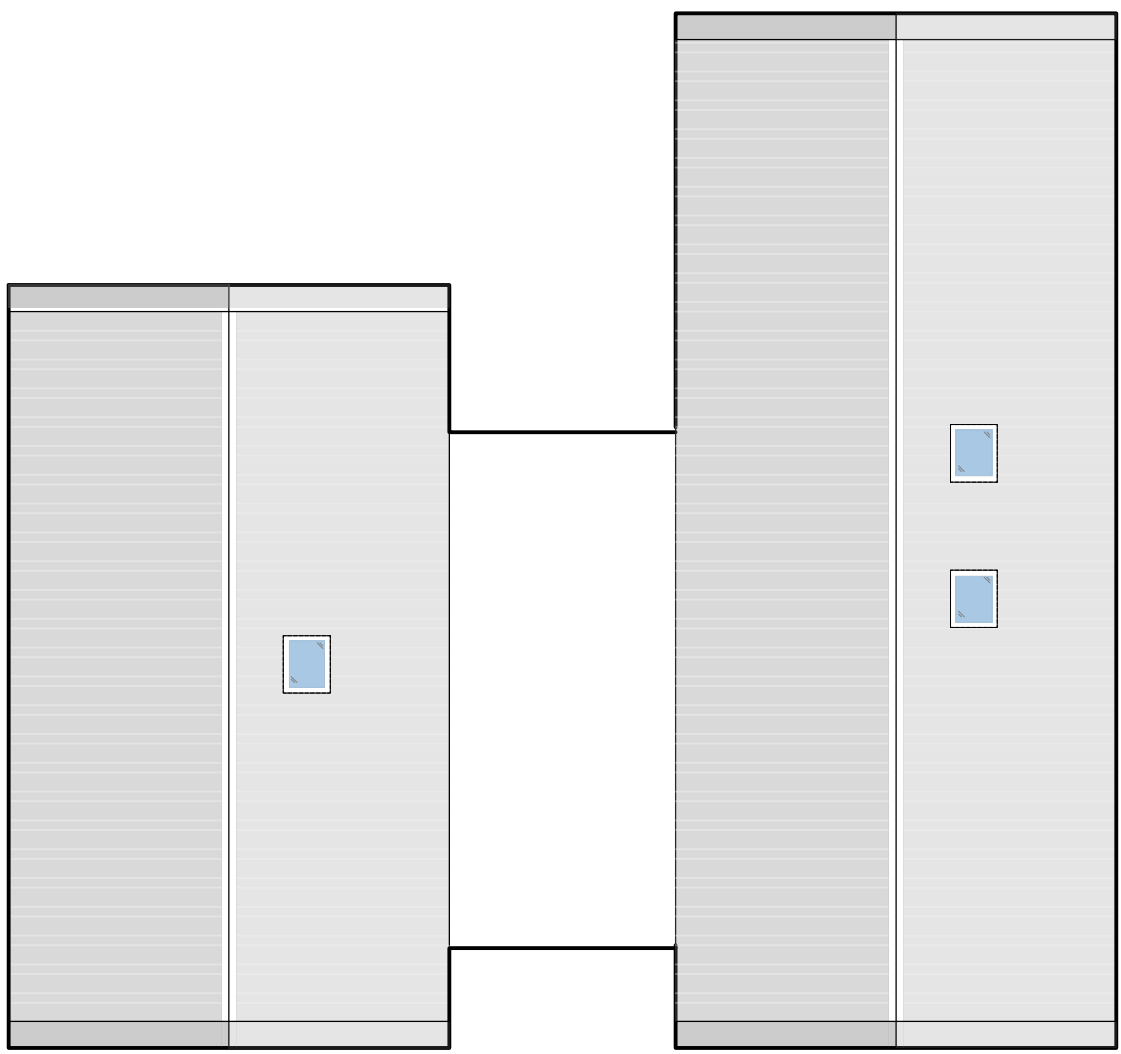

Roof Plan as proposed Scale 1:100

Ground Floor Plan as proposed Scale 1:100

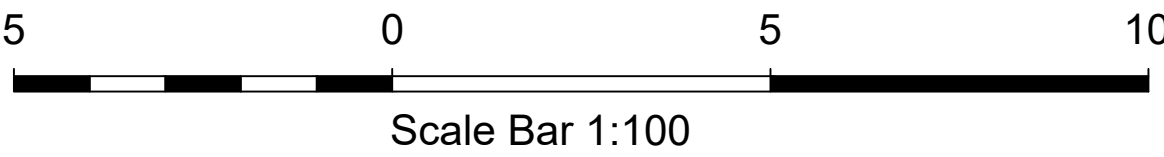

NOTES

- DO NOT SCALE OFF THIS DRAWING EXCEPT FOR PLANNING PURPOSES

- CHECK ALL DIMENSIONS ON SITE BEFORE ANY WORK IS COMMENCED

- ALL GOODS MATERIALS AND WORKMANSHIP MUST CONFORM WITH CURRENT BUILDING REGULATIONS, BRITISH STANDARDS AND CODES OF PRACTICE

- COPYRIGHT OF THIS DRAWING IS RETAINED BY THE ARCHITECT AND IT MUST NOT BE REPRODUCED WITHOUT WRITTEN CONSENT

Party Wall etc. Act 1996

As you are building on or near a neighbouring building or structure, your works may be subject to the Party Wall Act. It is the clients responsibility to ensure all of your requirements under the Act are adhered to. You must ensure that you serve the relevant notice(s) on your adjoining neighbour(s). If you have any queries about this, then you should contact a Party Wall Surveyor to assist you.

Siberian Larch Cladding

Black Metal box profiled roof & cladding

N

REV	DATE	BY	AMENDMENT

folkes architects

1 01903 86820

info@folkesarchitects.co.uk

The Old Forge

6 Church Street

Storrington

West Sussex

PO20 4LA

CLIENT

Oli & Siobhan Strudwick

JOB TITLE

Site on Corner of Eastergate Lane & Longreach Okehurst

Eastergate Lane,

PO20 3SJ

DRAWING TITLE

Elevations & Plans as Proposed

PLANNING ISSUE ONLY

DATE	SCALE	DRAWN BY	RF
Nov 21	Shown on A1	CHECKED BY	MF

JOB NO.	DRAWING NO.	REVISION
21073	2.02	-

ARUN DISTRICT COUNCIL BN262SP