



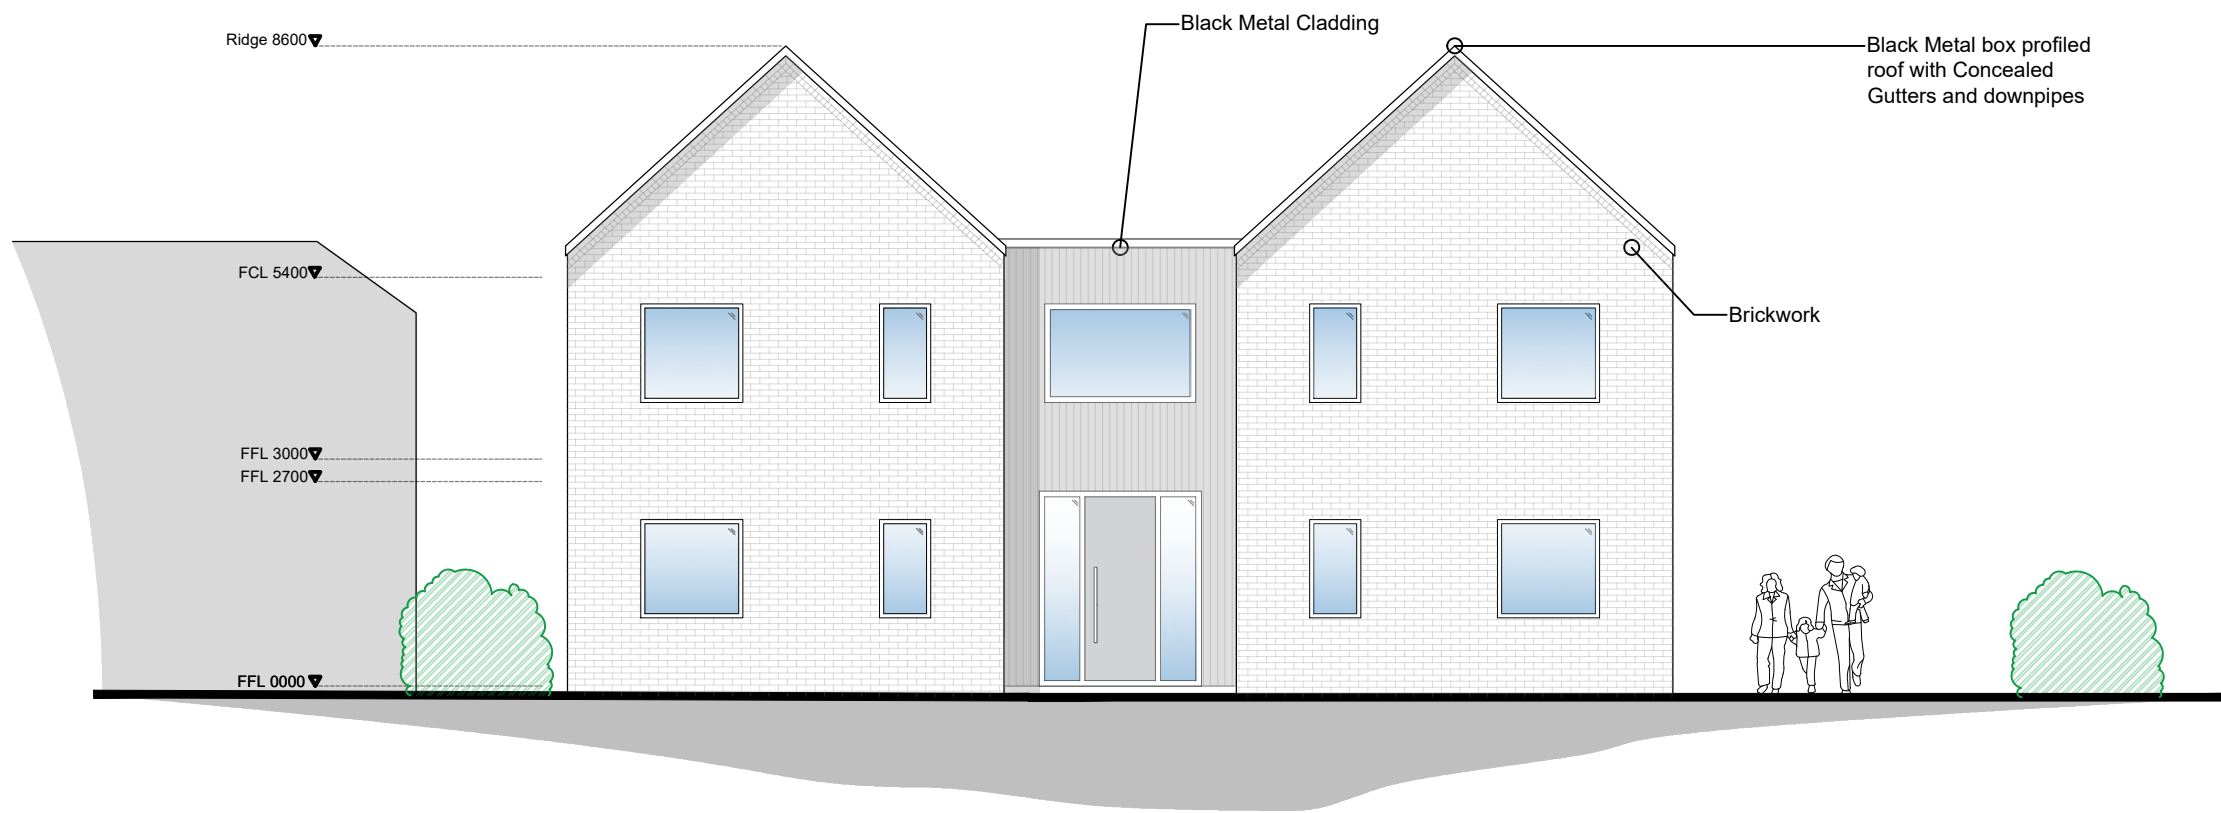


South Elevation (front) as proposed Scale 1:100

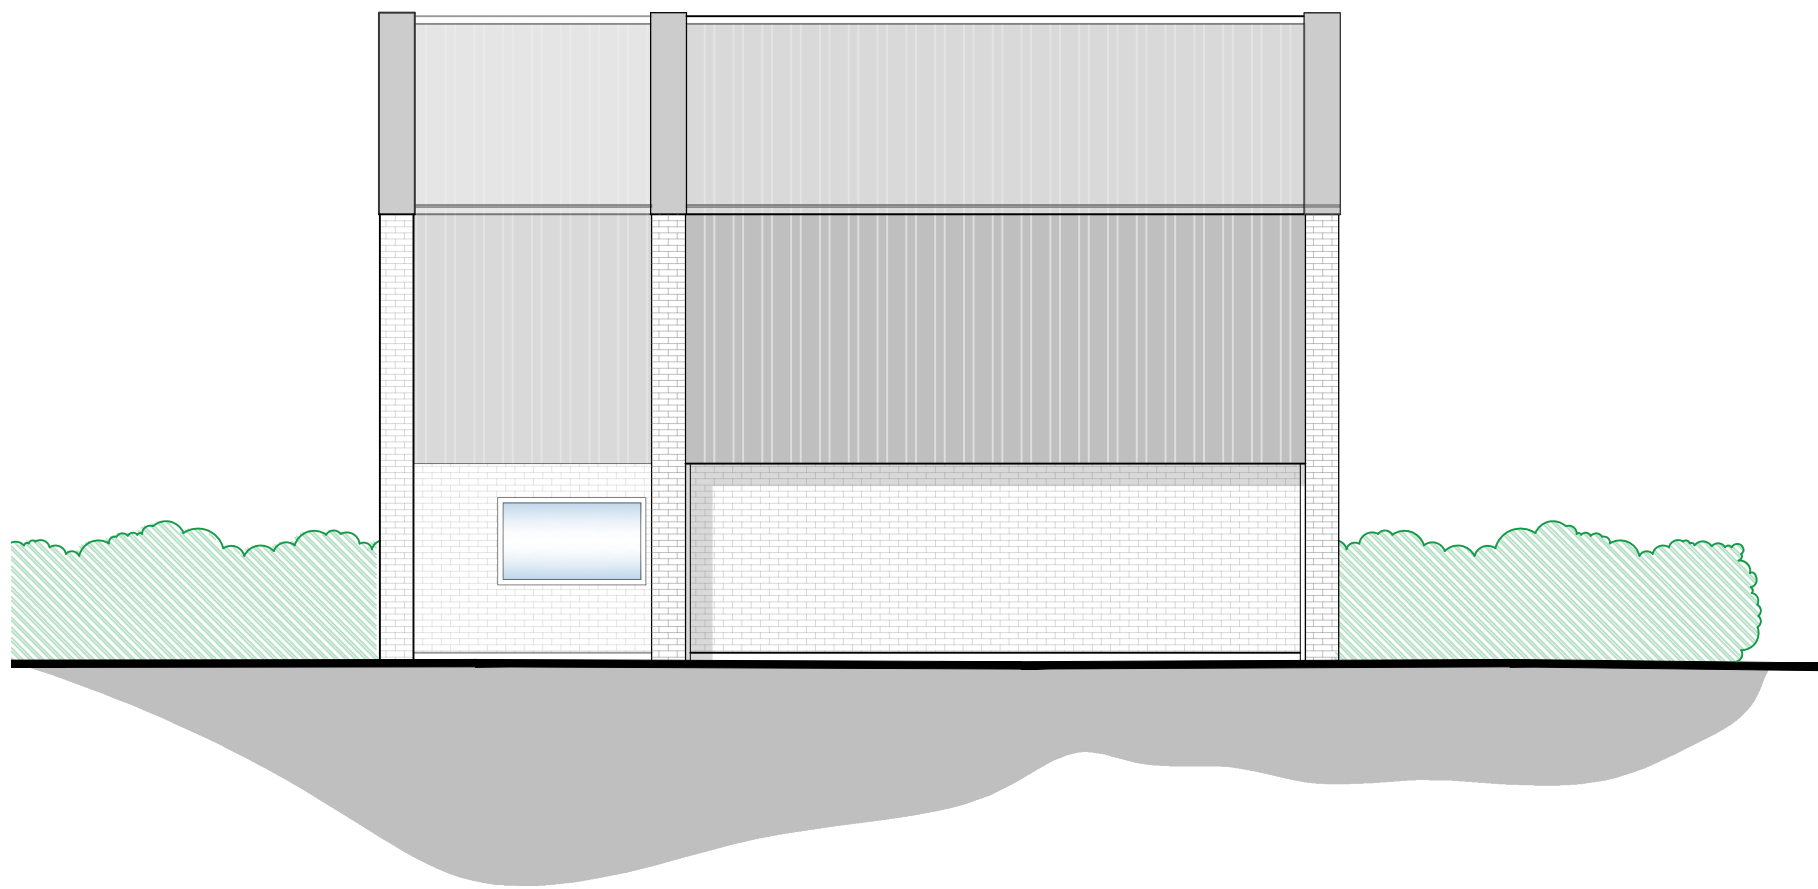


West Elevation as proposed Scale 1:100




North Elevation (rear) as proposed Scale 1:100

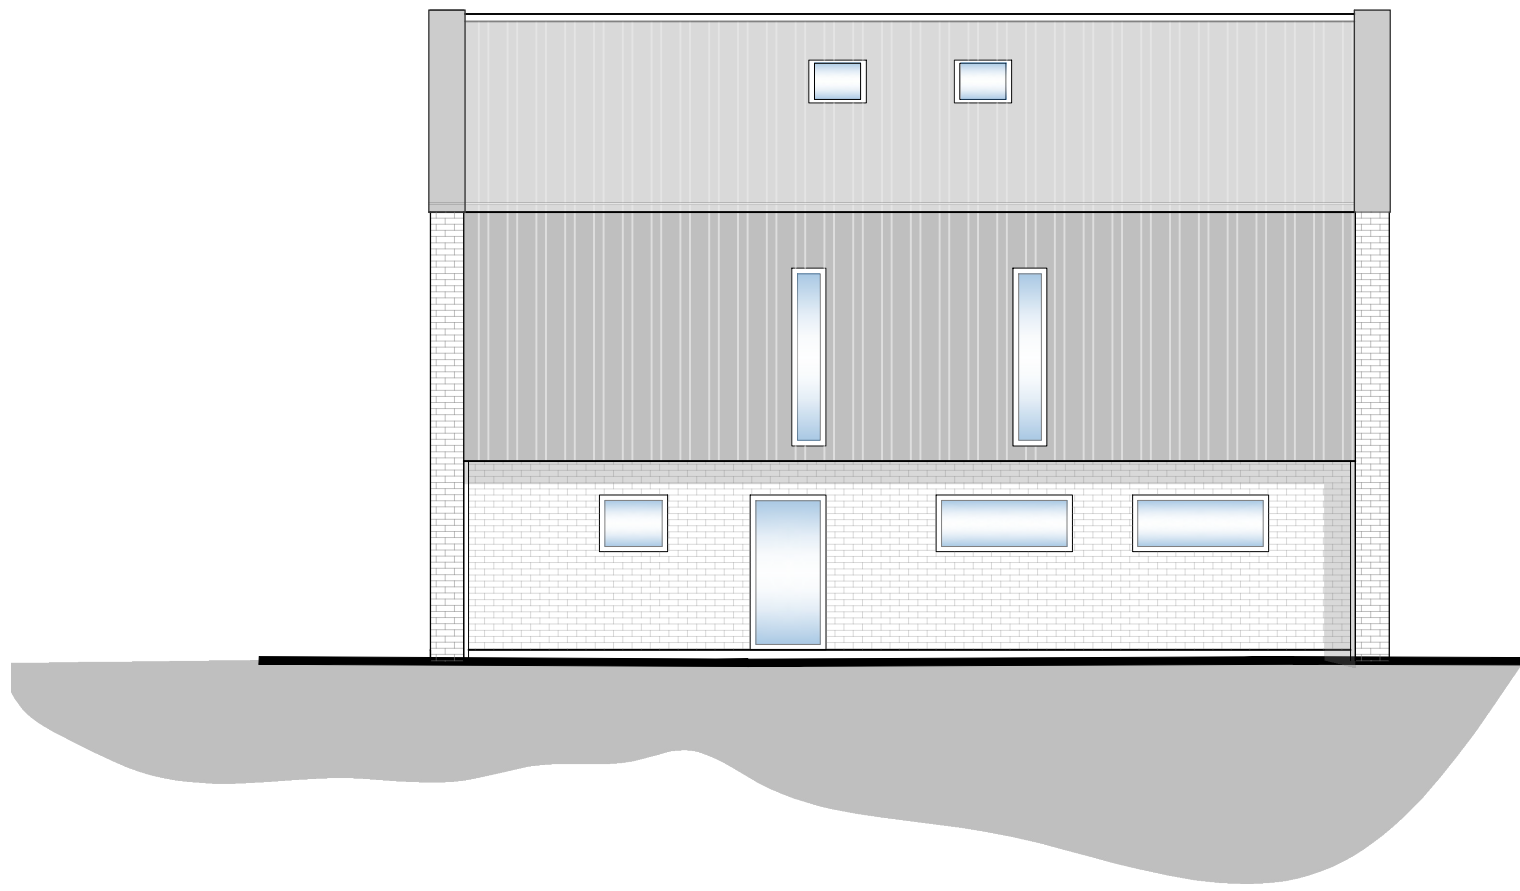


East Elevation as proposed Scale 1:100

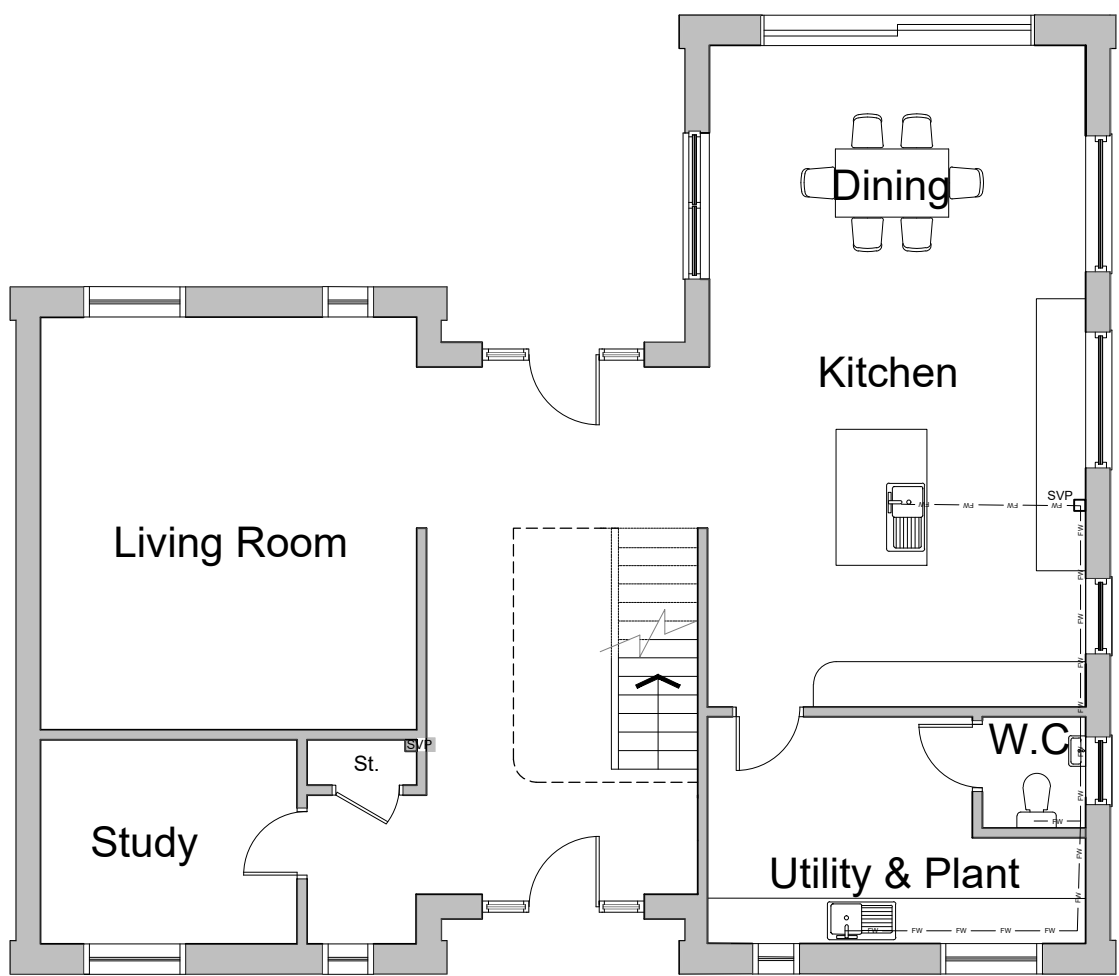

Ground Floor Plan as proposed Scale 1:100

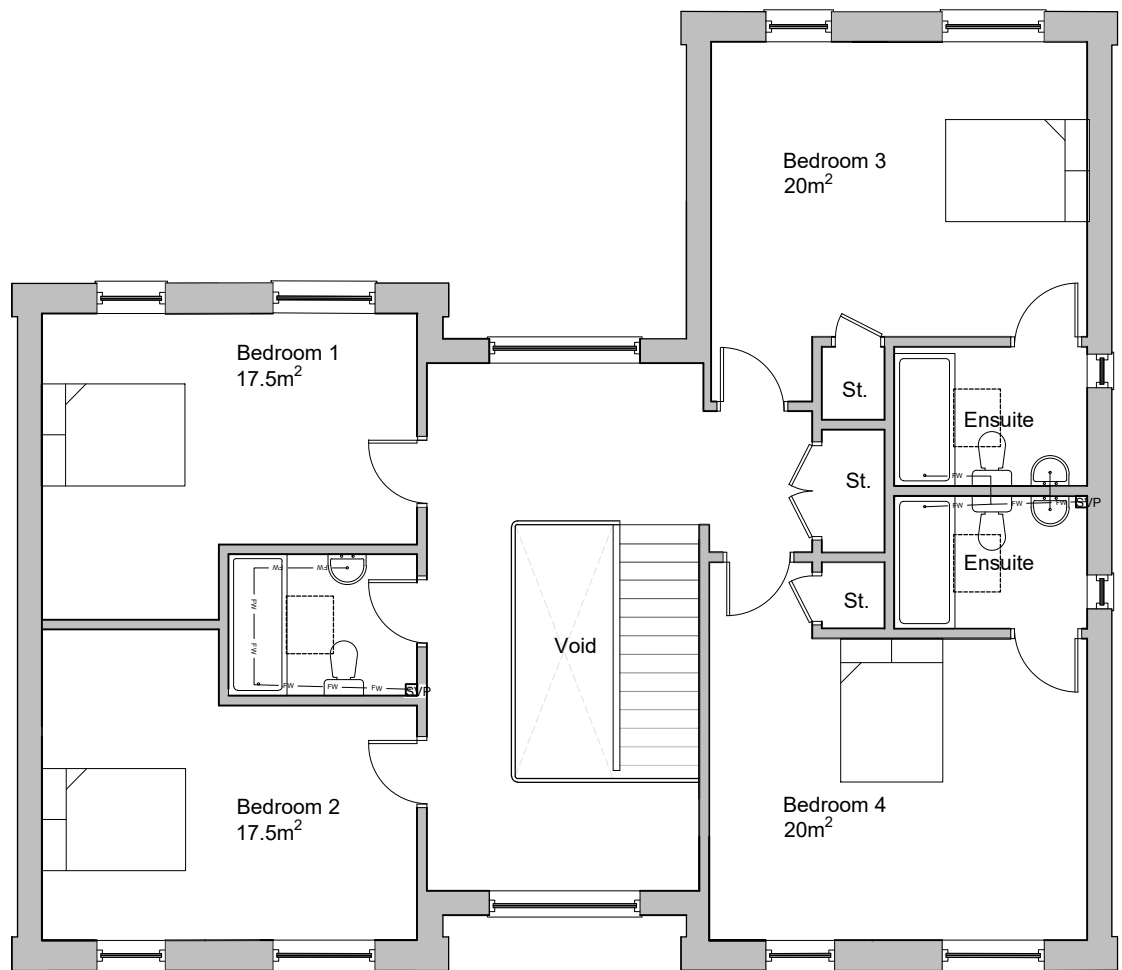

First Floor Plan as proposed Scale 1:100

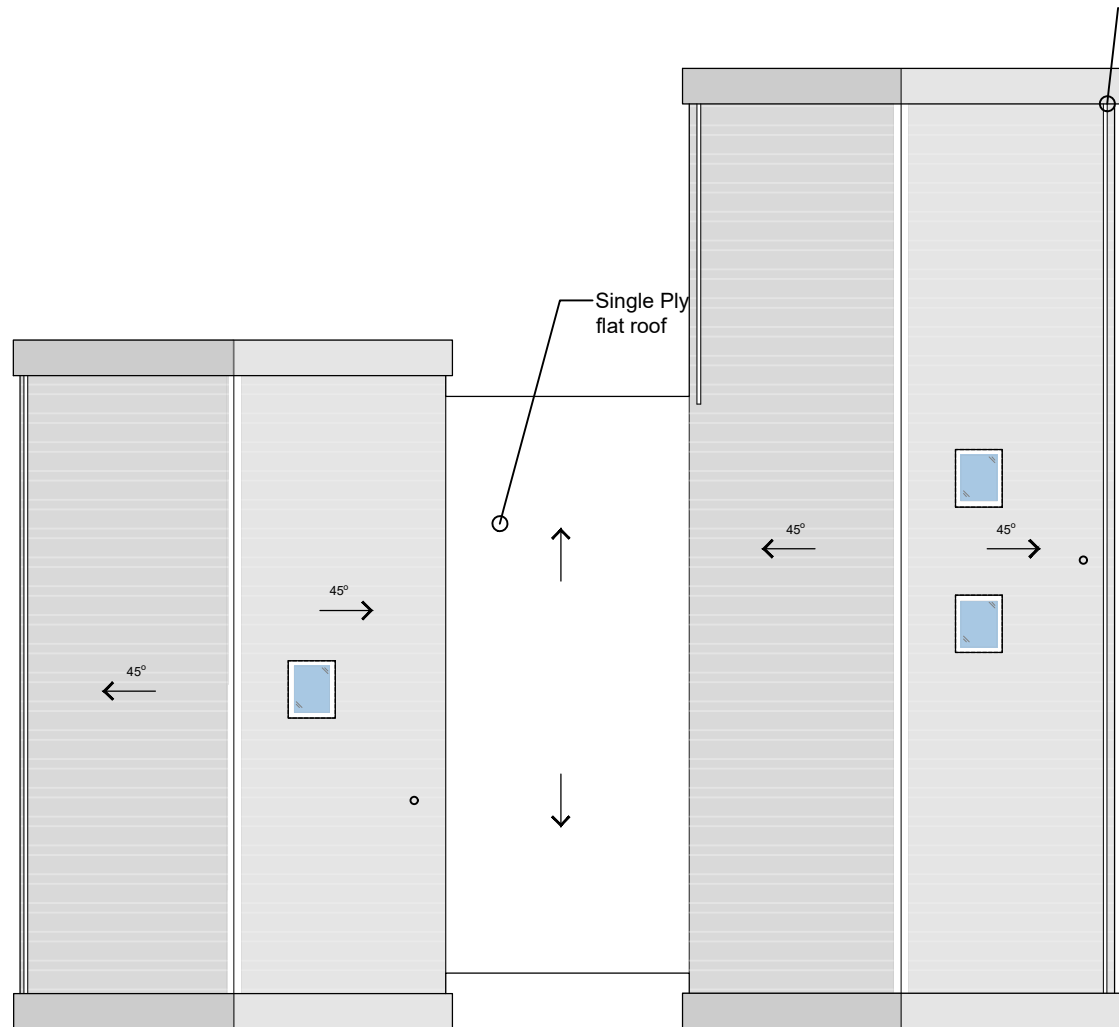

Roof Plan as proposed Scale 1:100


NOTES

- DO NOT SCALE OFF THIS DRAWING EXCEPT FOR PLANNING PURPOSES
- CHECK ALL DIMENSIONS ON SITE BEFORE ANY WORK IS COMMENCED
- ALL GOODS MATERIALS AND WORKMANSHIP MUST CONFORM WITH CURRENT BUILDING REGULATIONS, BRITISH STANDARDS AND CODES OF PRACTICE
- COPYRIGHT OF THIS DRAWING IS RETAINED BY THE ARCHITECT AND IT MUST NOT BE REPRODUCED WITHOUT WRITTEN CONSENT

Materials

Black Cladding for Roof and Facade

Selkirk Stone Brick Stock

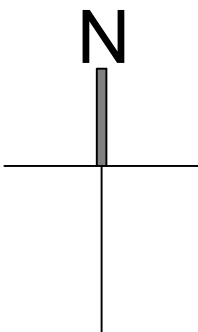

REV	DATE	BY	AMENDMENT
A	17.10.22	RF	Materials and Finishes

The Old Forge
6 Church Street
Storrington
West Sussex
PO20 4LA

1 01903 86820
info@folkesarchitects.co.uk

CLIENT
Oli & Siobhan Strudwick

JOB TITLE
**Site on Corner of Eastergate Lane & Longreach Okehurst
Eastergate Lane,
PO20 3SJ**

DRAWING TITLE
**Elevations & Plans as Proposed
PLANNING ISSUE ONLY**

DATE	SCALE	DRAWN BY	RF
Nov 21	Shown on A1	CHECKED BY	EC
JOB NO.	DRAWING NO.	REVISION	
21073	2.02	A	

