


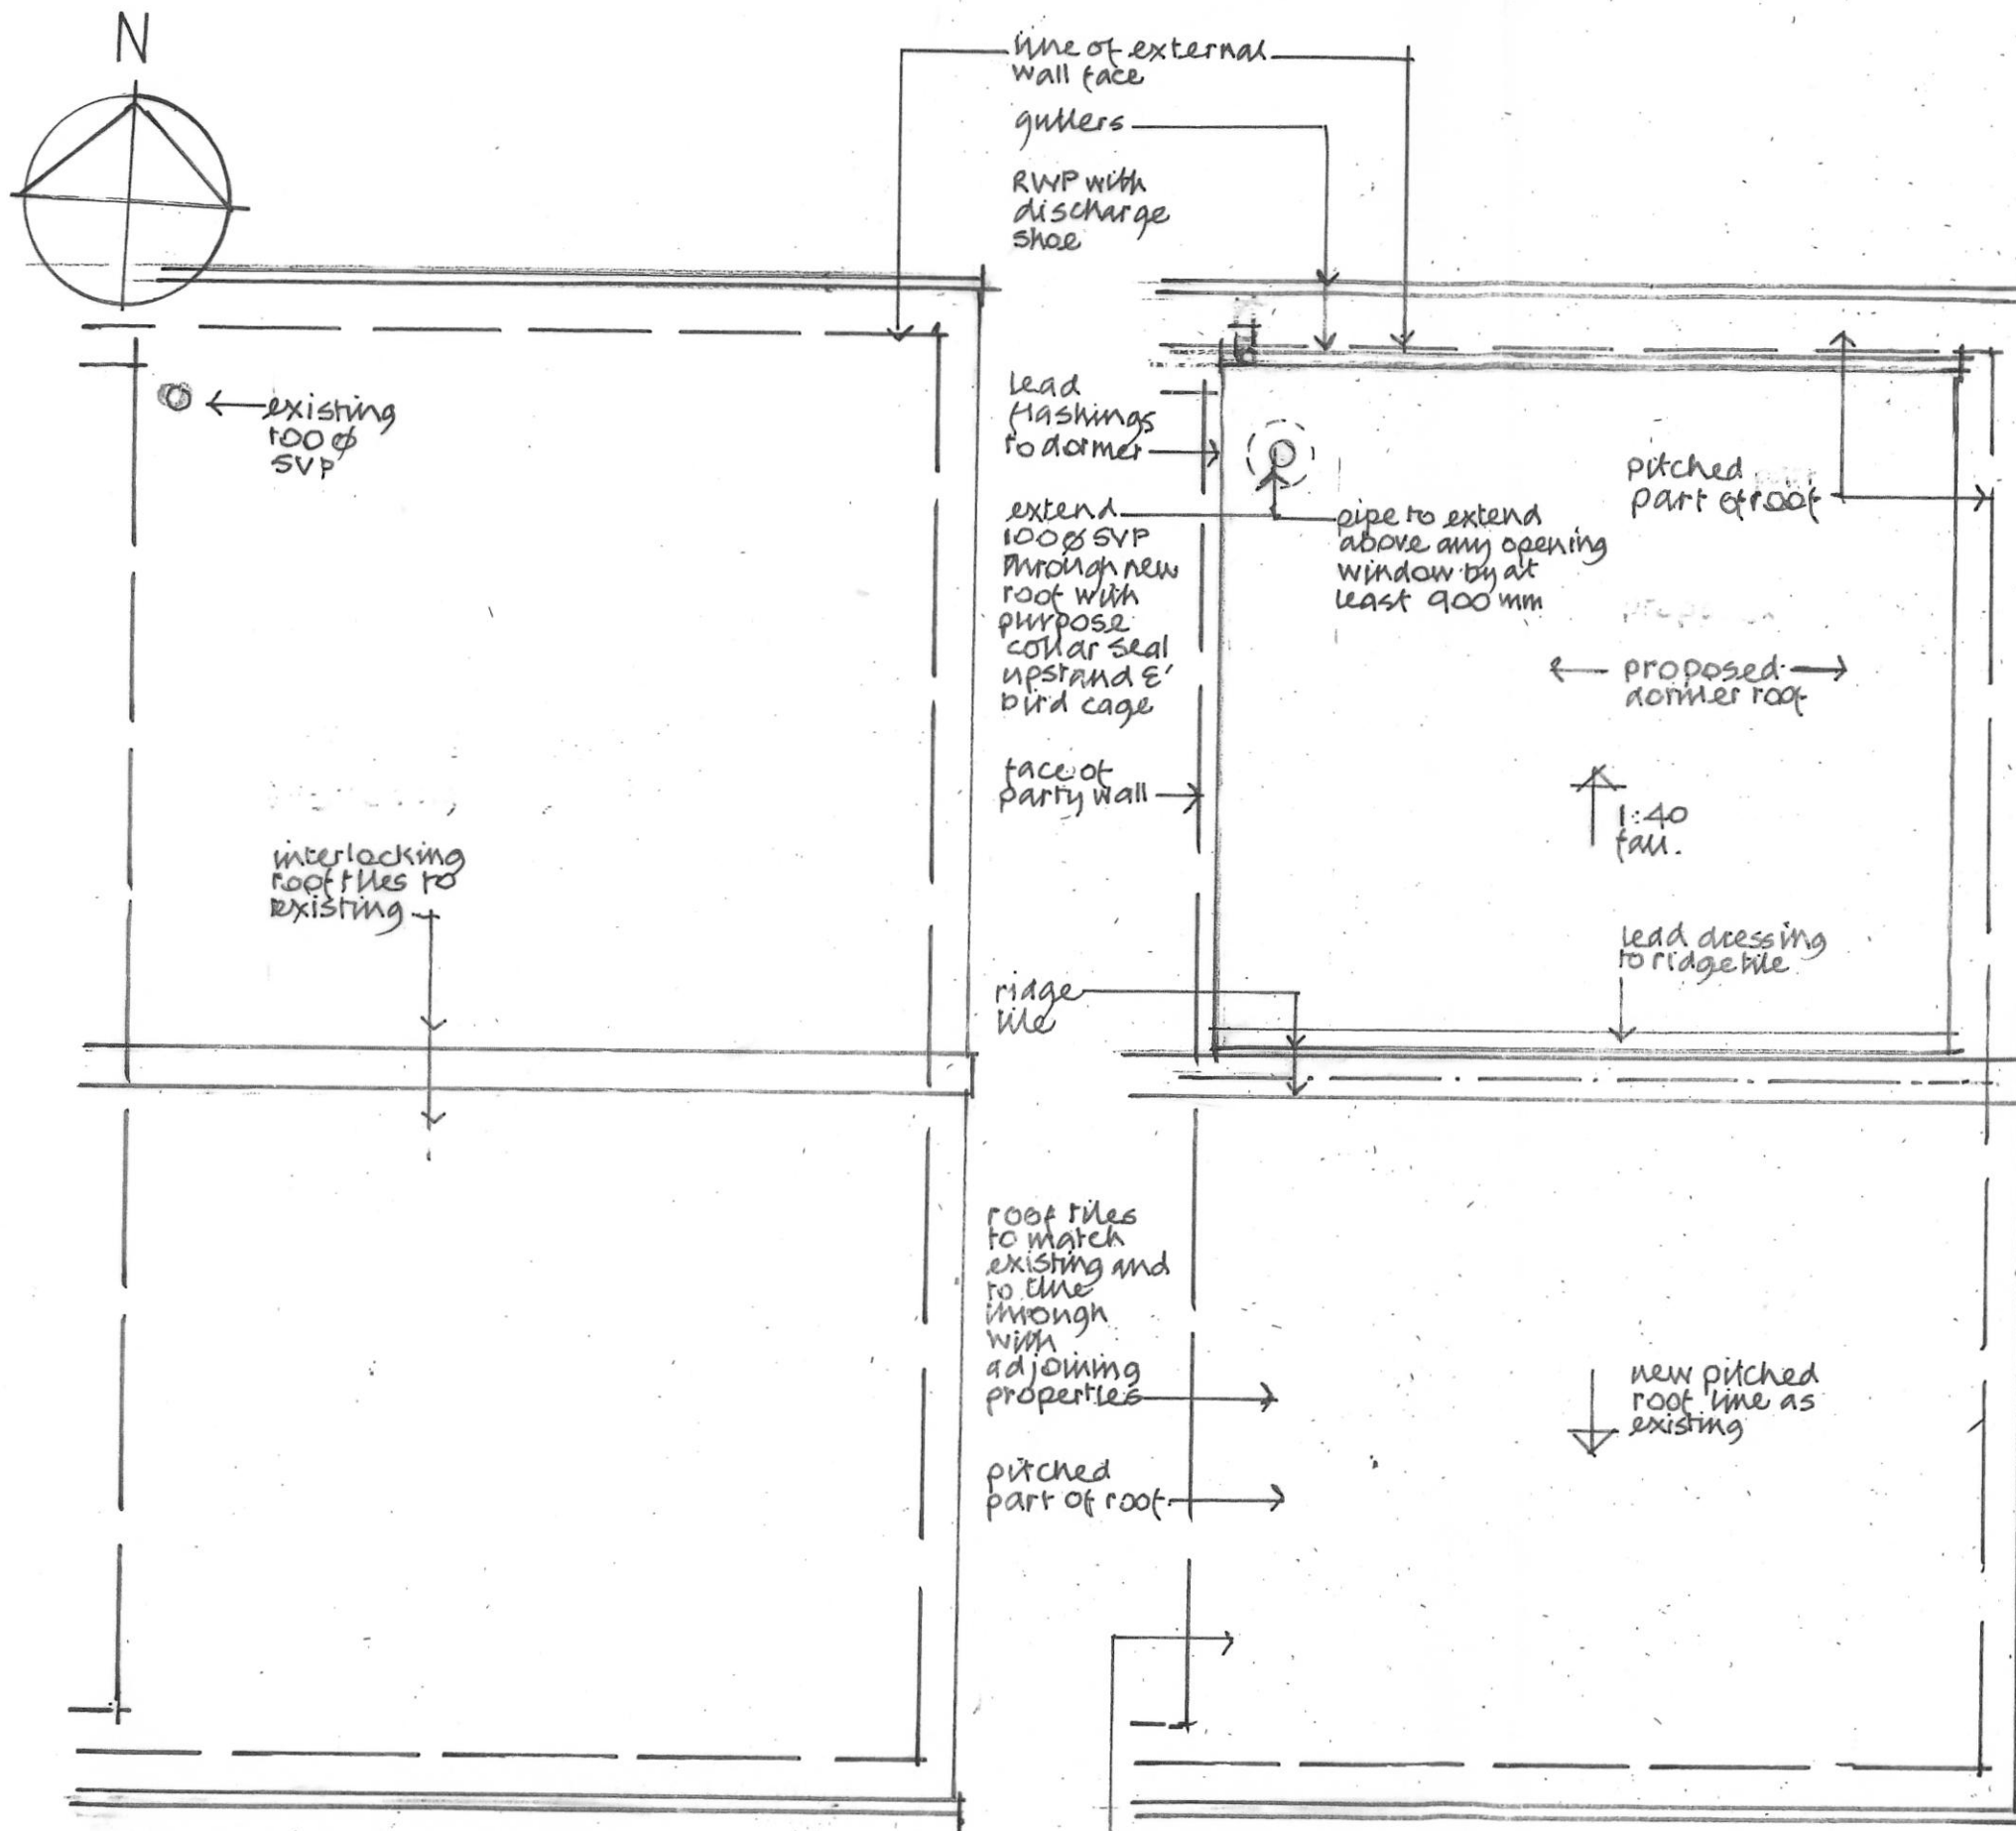

Existing Roof Plan

Proposed

replacement roof construction with added rear dormer (existing roof tiles re-used where it fit for purpose)

26 Hedge End

existing and proposed roof plans.

Feb. 2026
scale 1:50

Drg N°
25/09/117/06