


Attn: Susan Haley
Re: BN/26/26/CLP

Please find enclosed amended
Prq N° 25/09/117/04B


Regards
Remy Sartin

28 APR 2026

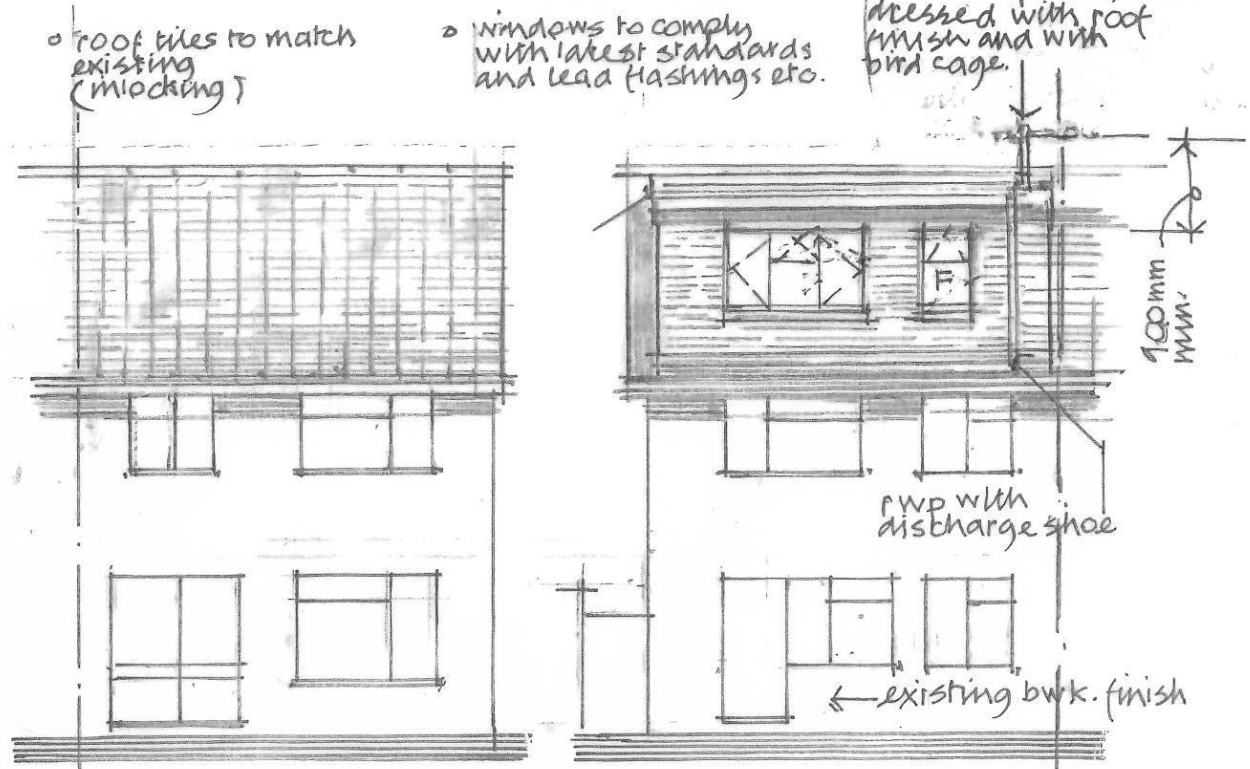

Front (south)
Elevations
1:100

Rear (north)

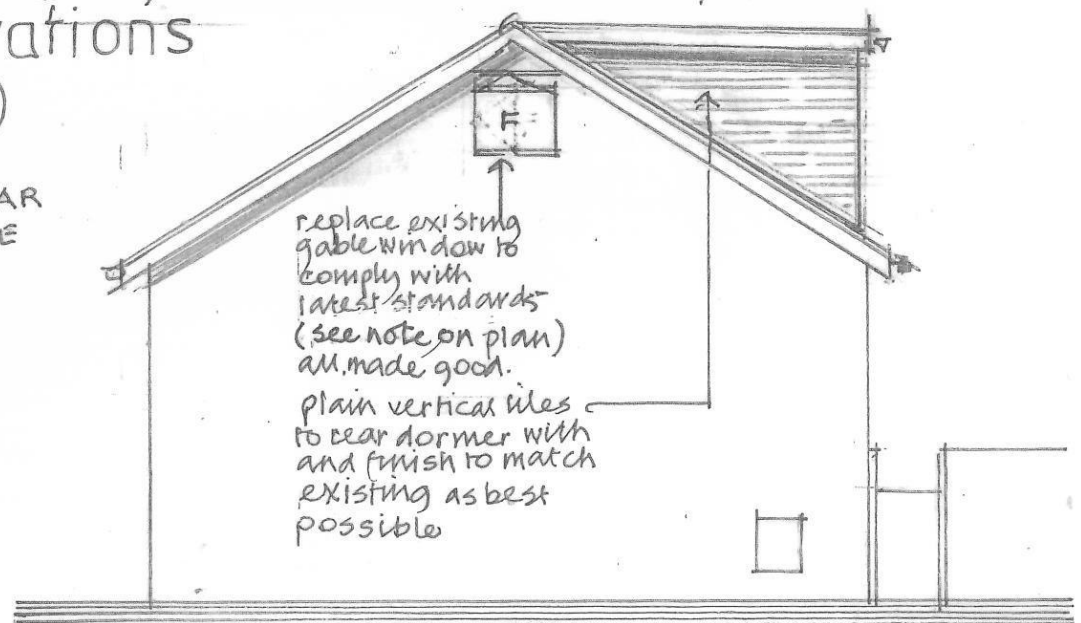

Side (east)

B 20/04/26
revision A 01/04/26 bedroom gable window changed.
added planning raised points

26 Hedge End

proposed Second
Floor Plan and
Elevations

Jan. 2026
scale 1:100
1:50

Dwg. No.
25/09/117/04 B